


inkDRAWN

ARCHITECTURE

Windermere House, 47 New Walk, Leicester, LE1 6TE
 ☎ 0116 2555114 🌐 www.inkdrawn.com ✉ mail@inkdrawn.com


All dimensions to be checked on site. Do not scale off drawing. This drawing is the copyright of ink/drawn Global Ltd, and not to be reproduced without their permission. ink/drawn Global Ltd trading as ink/drawn.

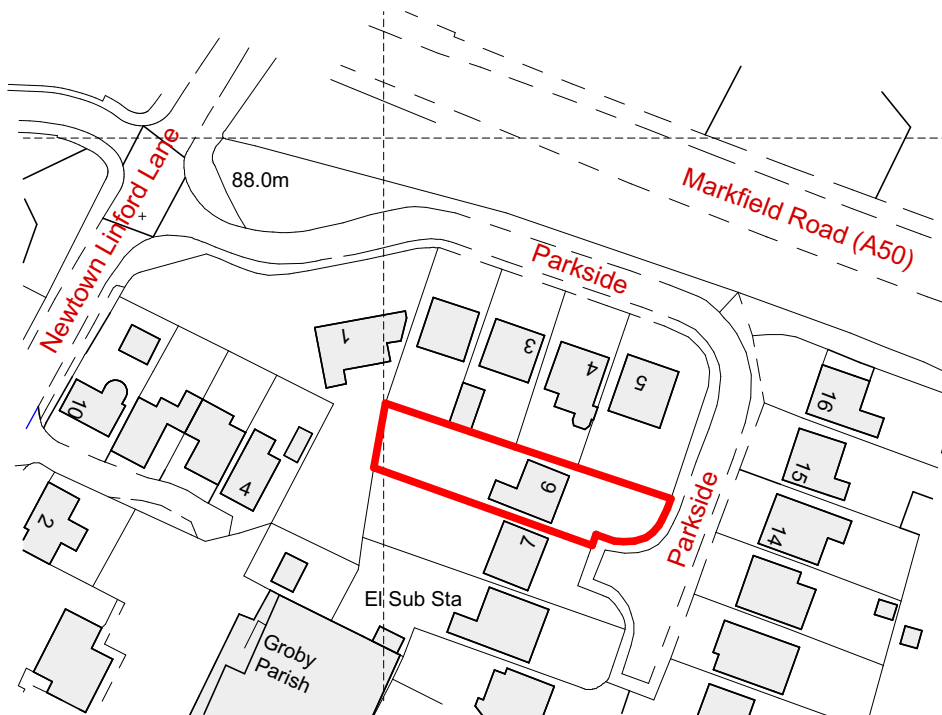

ID: S1 00

Site Location Plan

1:1250

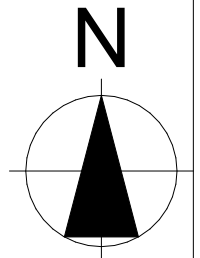

Layout Sheet Title: Site Location	Layout Sheet Print Size: A4	Scale 1:1250	
Project Number: 342	Prepared by: DG Project Director: DG	Project Stage/ Purpose: 3/ Prior Approval	Client: Mr Pravine Lad
Layout Number: 342 S1 - 01	First Issue Date: 18/06/2026	Revision: A 09/10/2026 DG	Project Address: 6 Parkside Groby Leicester LE6 0EB