



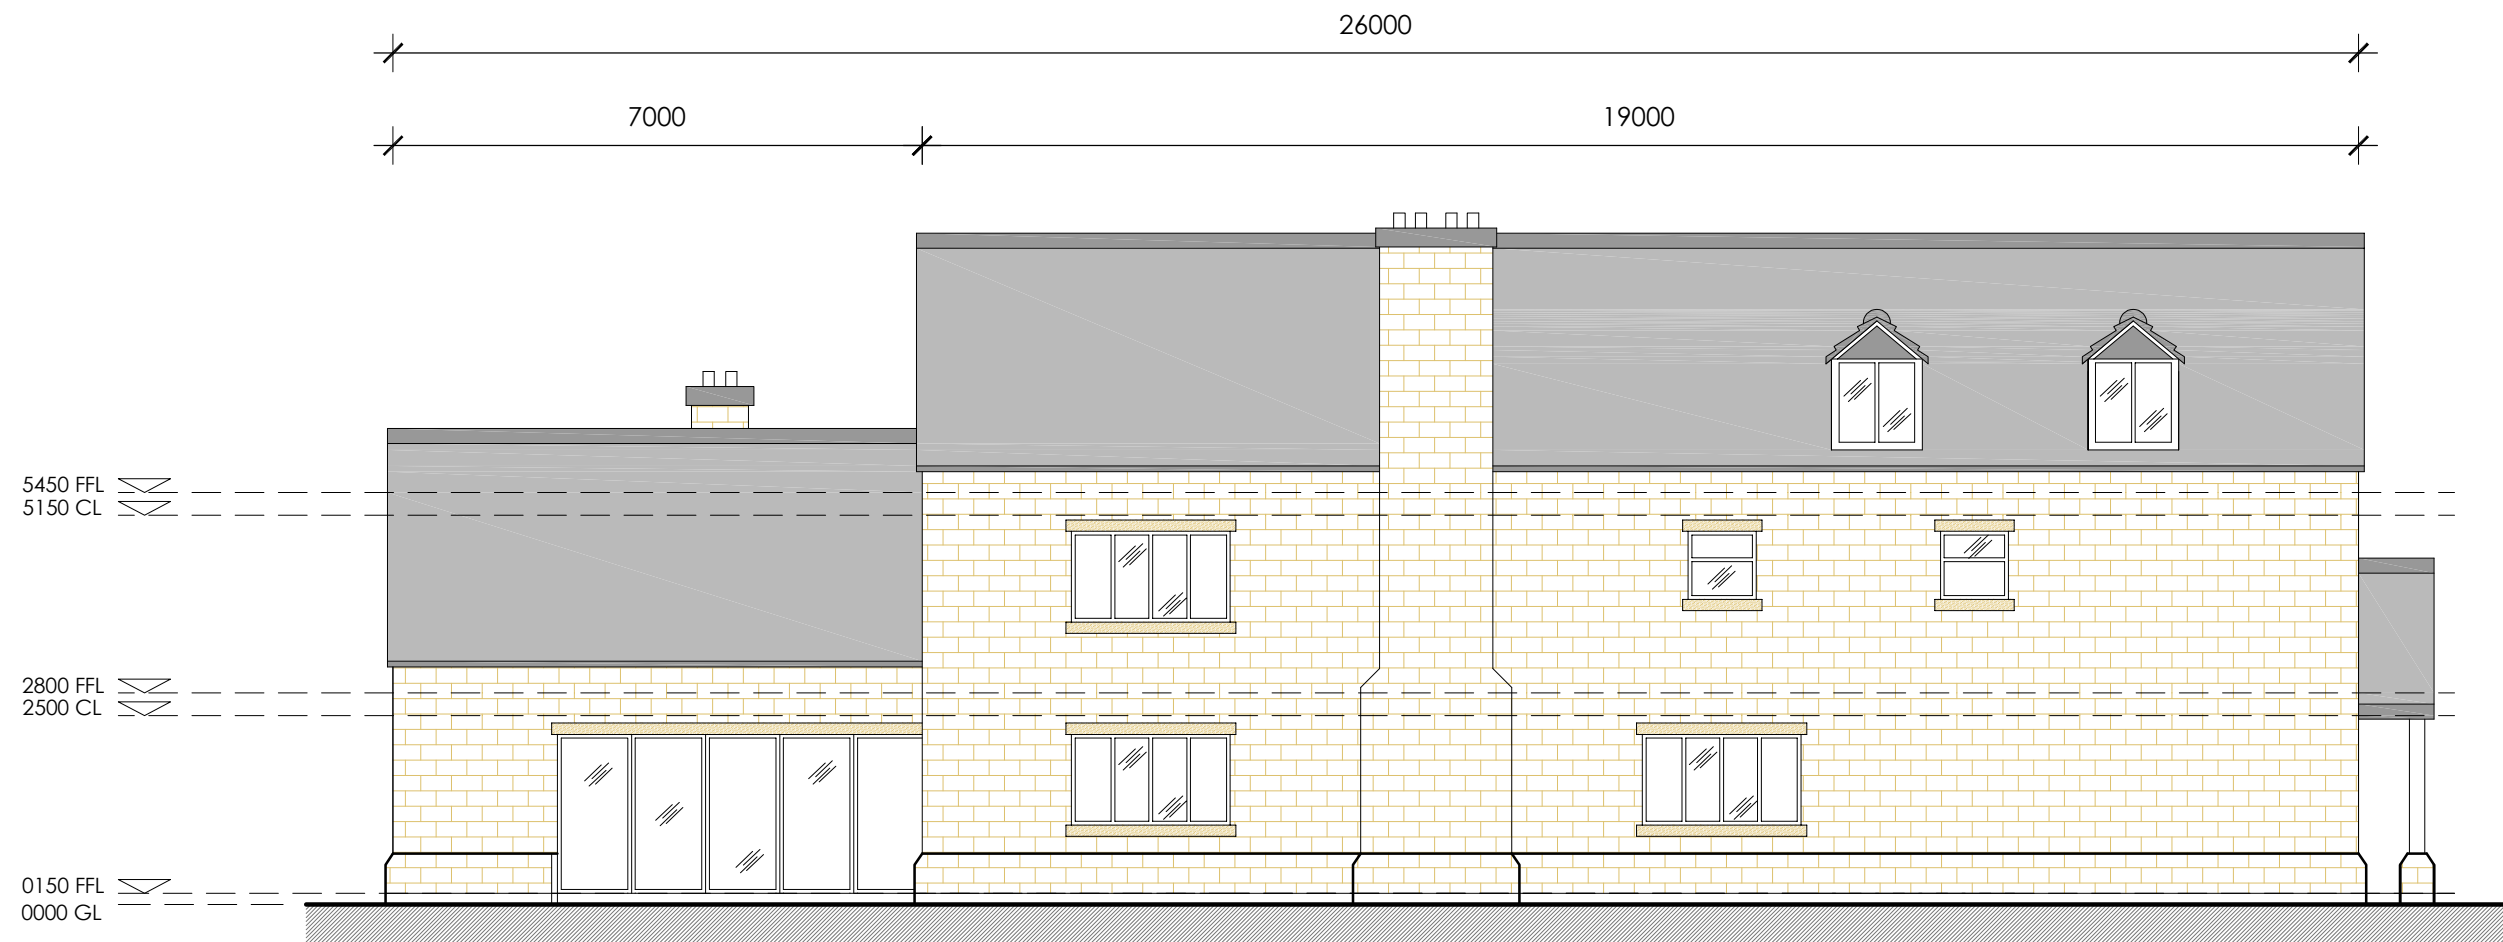

Side Elevation (North East Facing)




Roof
Marley Concrete Plain Tiles
168 x 267 Smooth Gey

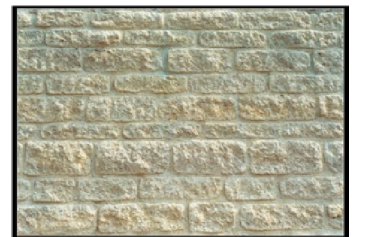

Walls
Stamford Stone - 'Clipsham'
Natural Stone walling



Side Elevation (South West Facing)

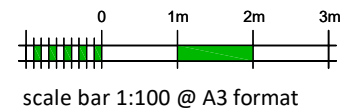

SIDE ELEVATIONS

Proposed
New Dwelling

Hissar House Farm,
Leicester Road,
Barwell LE9 8BB

dwg no:- 26.11.03 scale:- 1:100 (A3) date:- Aug 2026

pgs design
mobile:- 07827 930918
pgsdesign2014@gmail.com