
Proposed ground floor plan

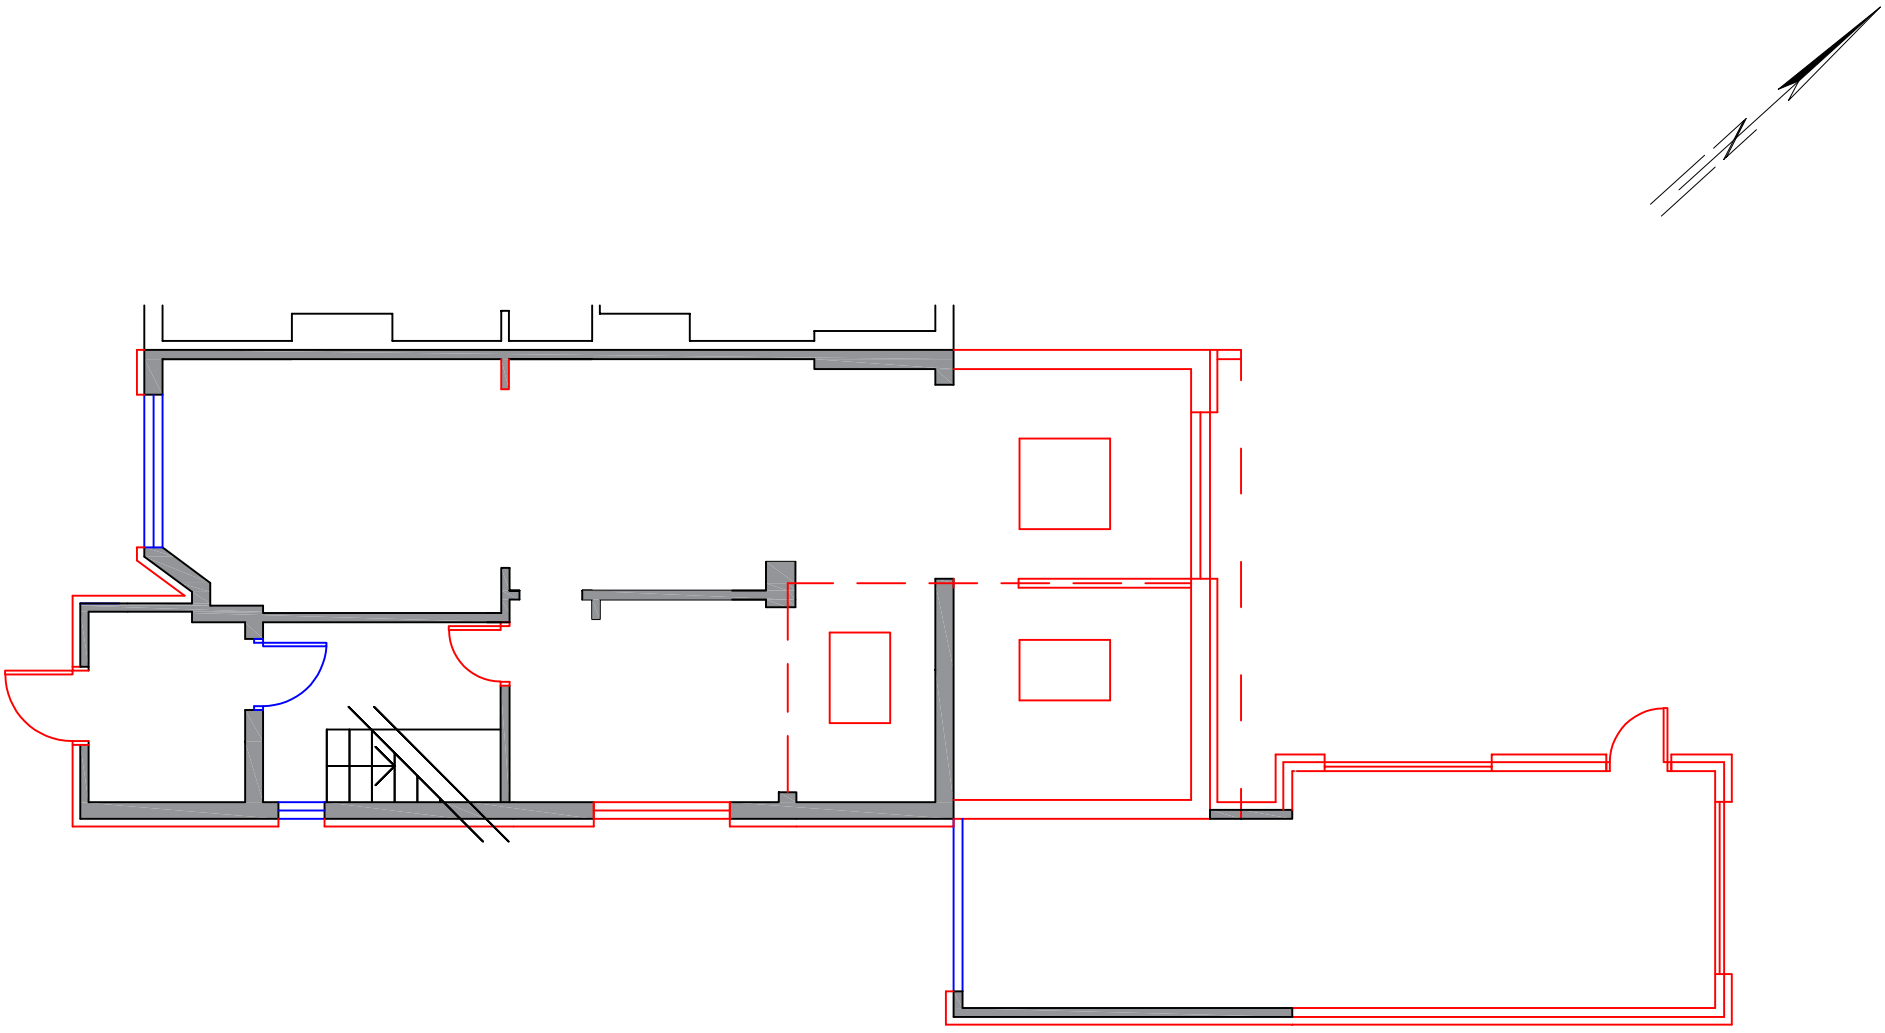

1:100 Scale

0 1 2 3 4 5 m