
Proposed left hand side elevation

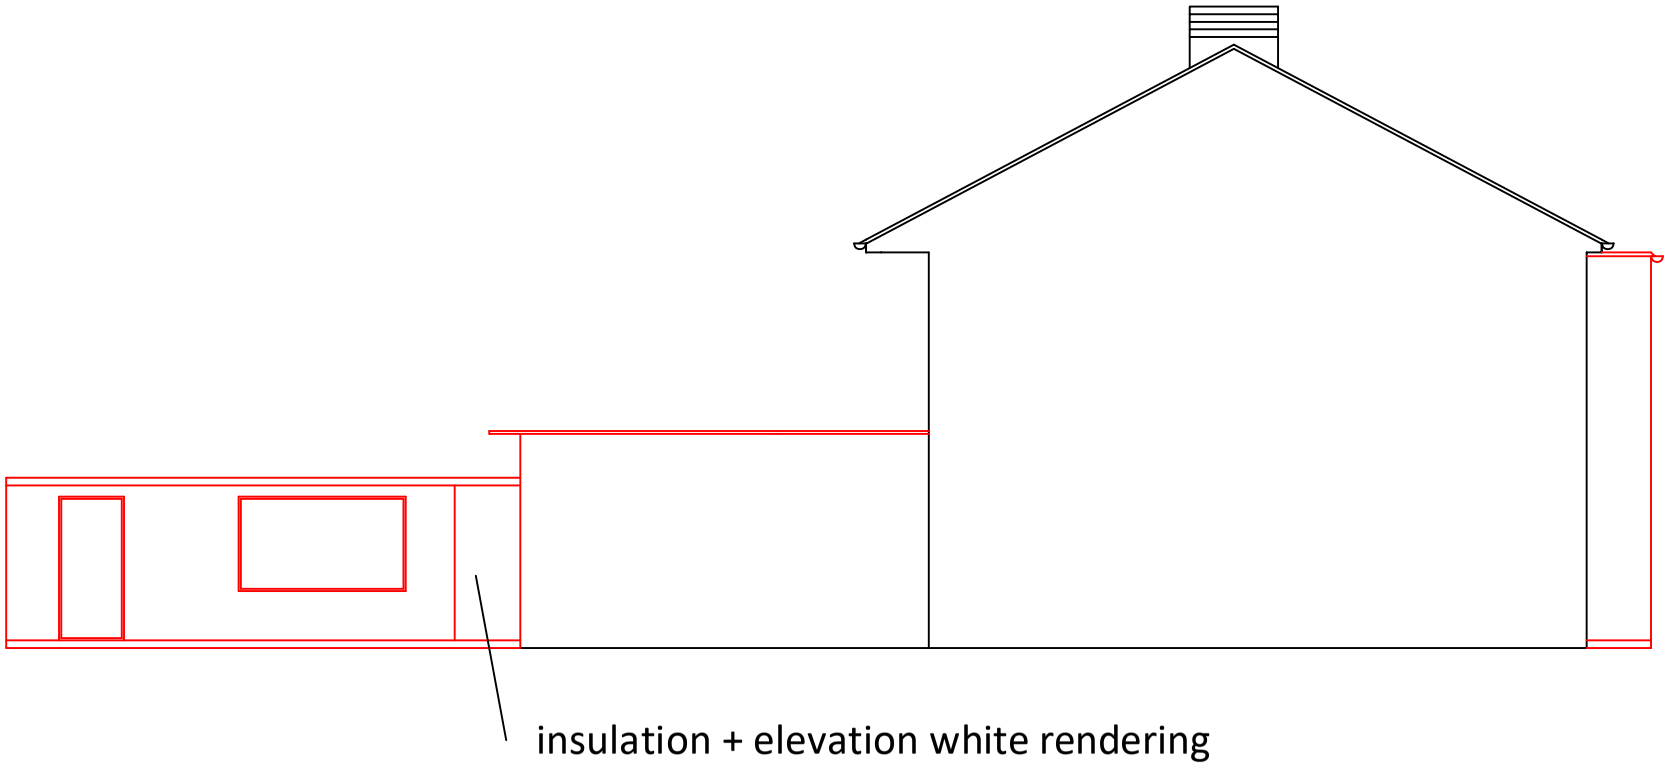

1:100 Scale

0 1 2 3 4 5 m