

NORTH ELEVATION

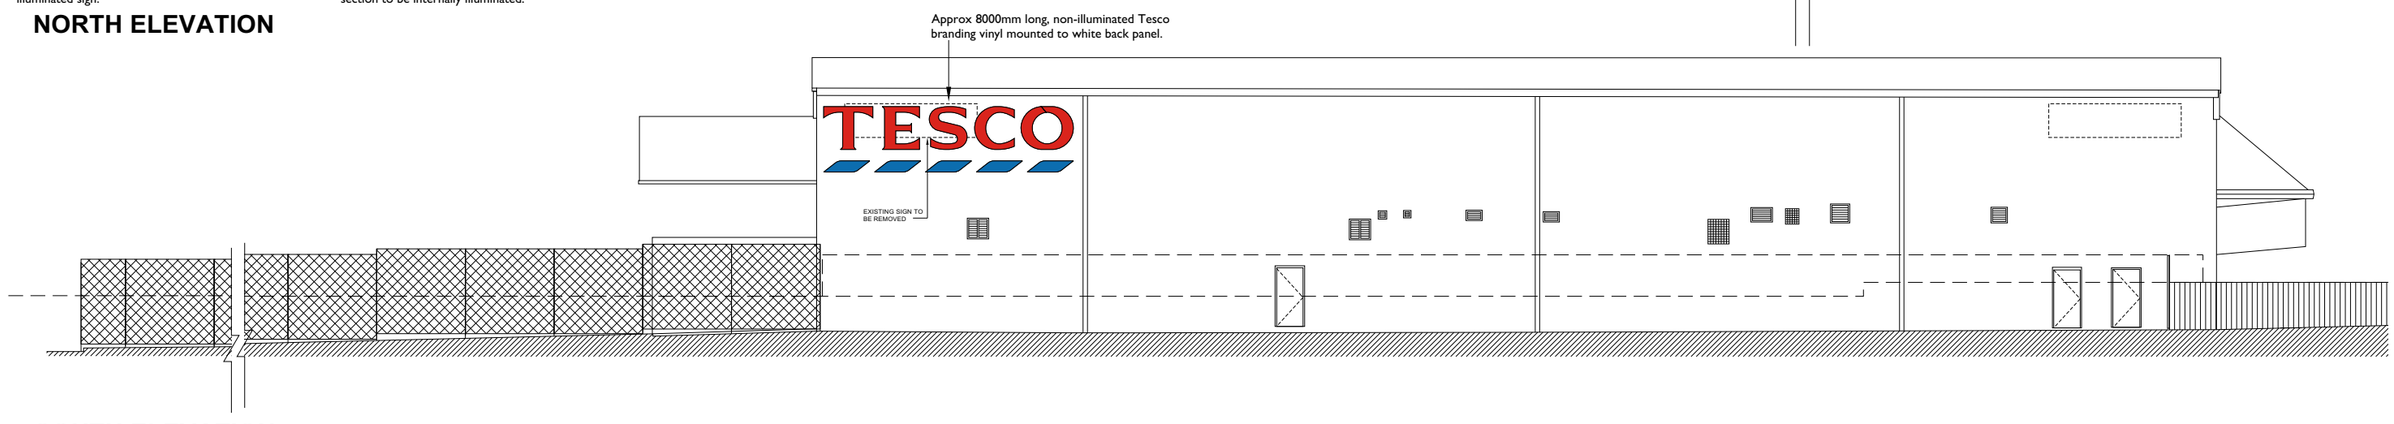

SOUTH ELEVATION

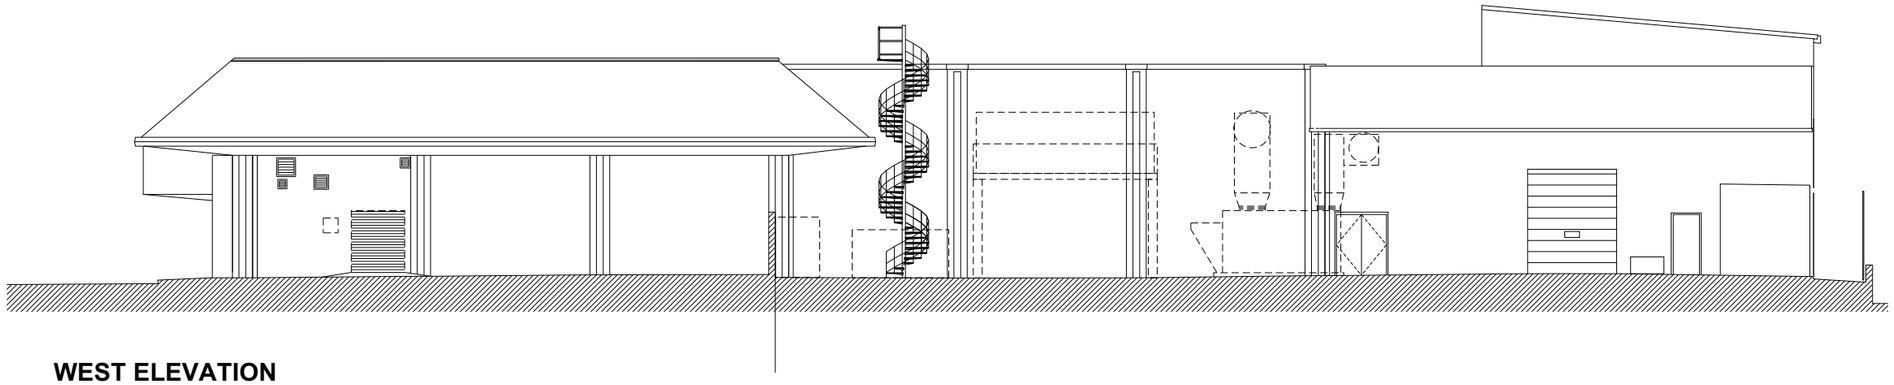

WEST ELEVATION

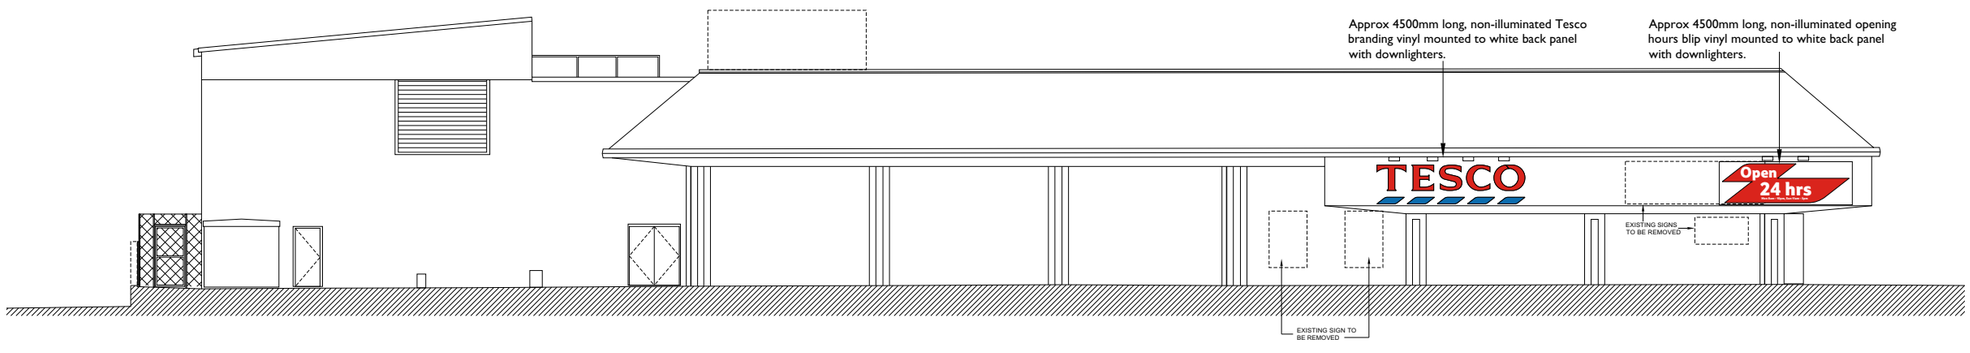

EAST ELEVATION

NOTES ©

This drawing to be read in accordance with the specification/Bills of Quantities and related drawings.

No Dimensions to be scaled from this drawing. All stated dimensions to be verified on site and the Architect notified of any discrepancies.

0 100

Scale bar 100mm at 1:1

B	23	OPENING HOURS ON EAST ELEVATION SIGN UPDATED. DOWNLIGHTERS OMITTED TO SOUTH ELEVATION. JC DECAUX SIGN CONFIRMED. LEG OF GOALPOST AMENDED SLIGHTLY.	16
A	23	22	16
B	22	12	16

Project

PROPOSED REFURBISHMENT
TESCO STORE
HINCKLEY

Title

PROPOSED STORE SIGNAGE
ELEVATIONS

Scale 1:100 @A1	Date OCT 2008
Drawn AS	Checked
Drawing Number 6460_108	Revision B

Saunders Partnership Architects
Studio Four
37 Broadwater Road
Welwyn Garden City
Hertfordshire, AL7 3AX

T 01707 385300
F 0870 6222135
www.saundersarchitects.com
offices at Welwyn Garden City | Bristol | Manchester

SAUNDERS