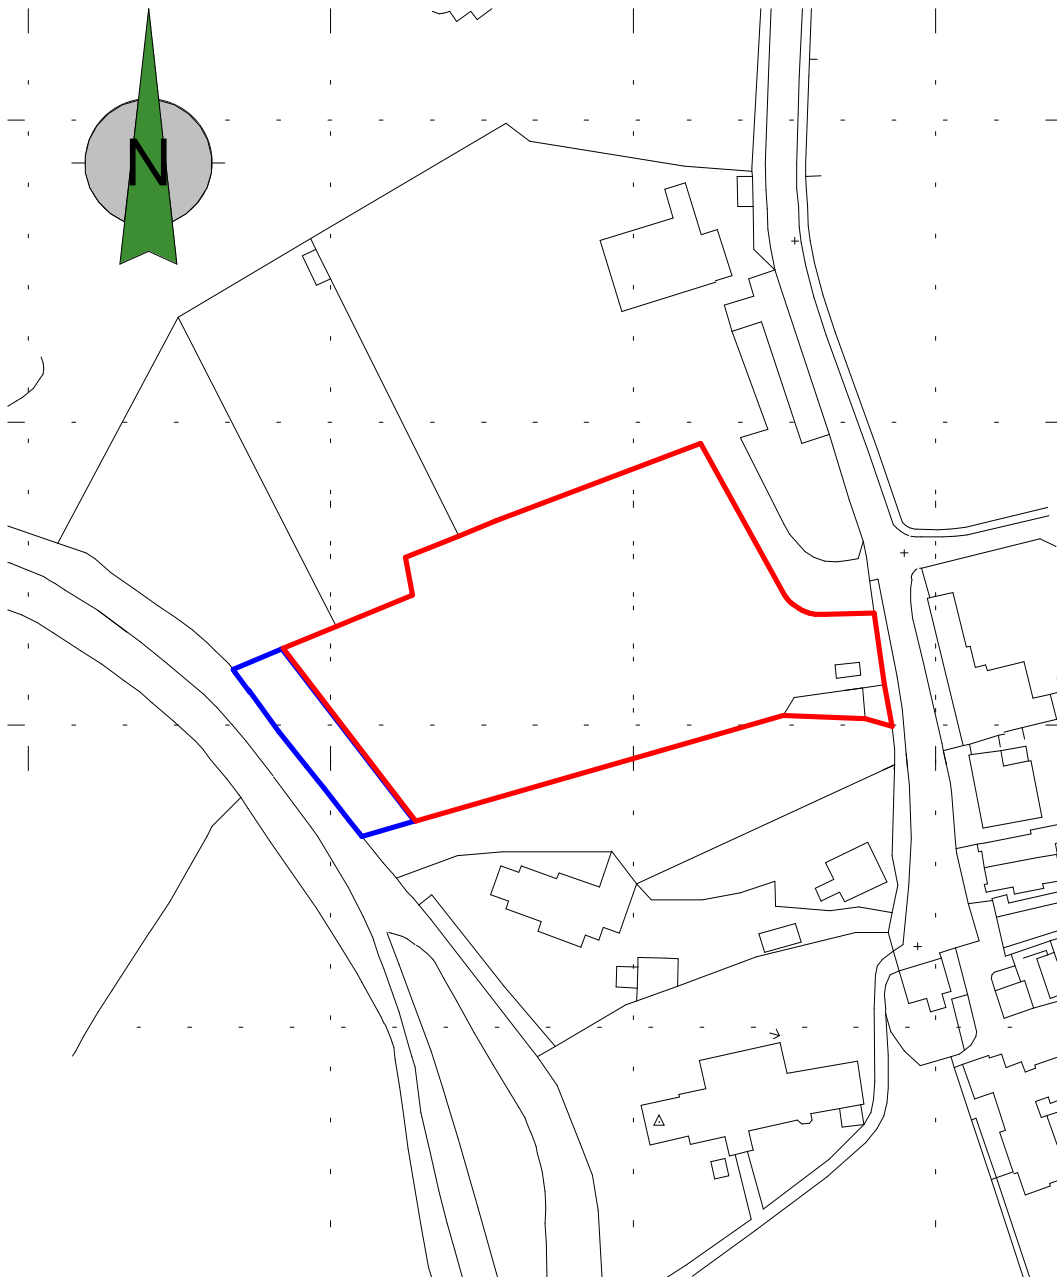


SCALE 1:1250 @ A4

Client Mr M Ketcher			
Project Proposed Dwelling Church Rd Witherley	Scale 1:1250	Sheet A4	Job No. 25/89
	Date Dec 25		
Drawing Site Location Plan	Author LJW	Checked by ZM	Drawing No. 09
THE COPYRIGHT OF THIS DRAWING IS VESTED IN HAYWARD ARCHITECTS LTD. REPRODUCTION IN ANY FORM, EITHER IN WHOLE OR IN PART IS FORBIDDEN WITHOUT THE PRIOR WRITTEN PERMISSION OF THE COPYRIGHT HOLDER. DO NOT SCALE FROM DRAWING AND ONLY FIGURED DIMENSIONS ARE TO BE USED			

HAYWARD
architects

19 Station Road
Hinckley
Leicestershire
LE10 1AW

Tel: 01455 635 665

www.haywardarchitects.co.uk

Drawing Status

PLANNING