DEVELOPMENT SERVICES
19 FEB 2019
RECEIVED

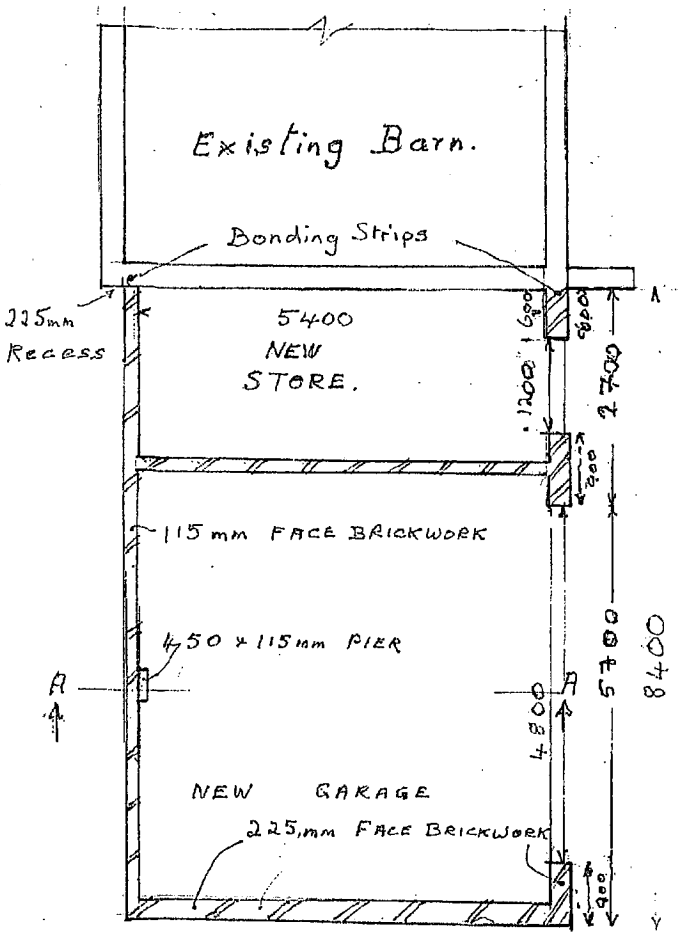

PLAN.

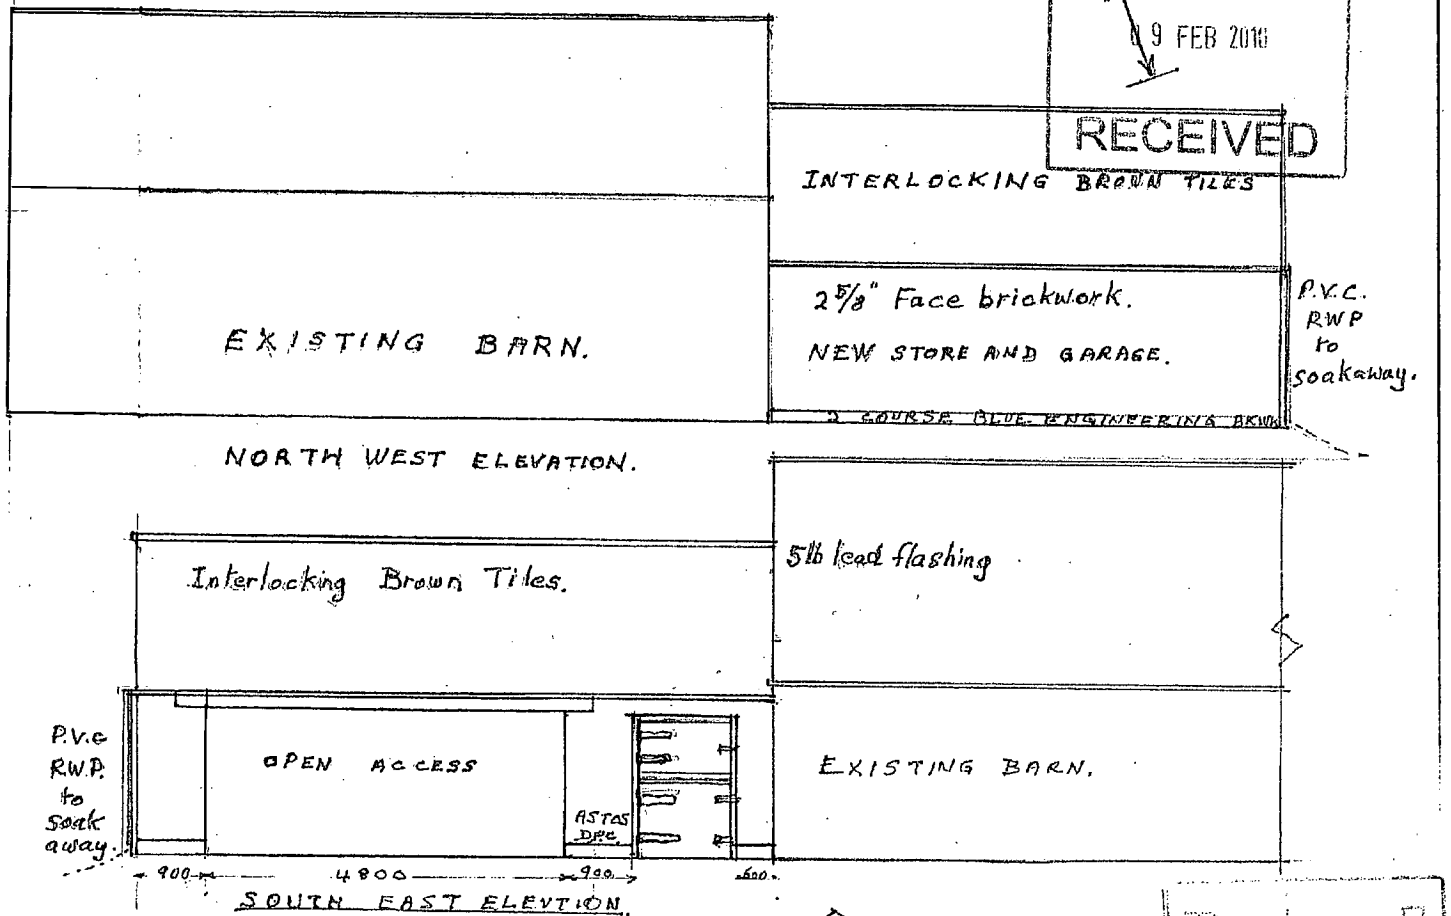

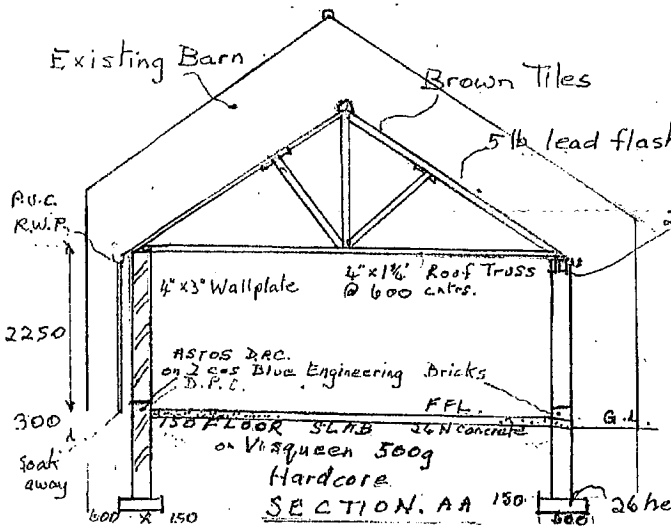

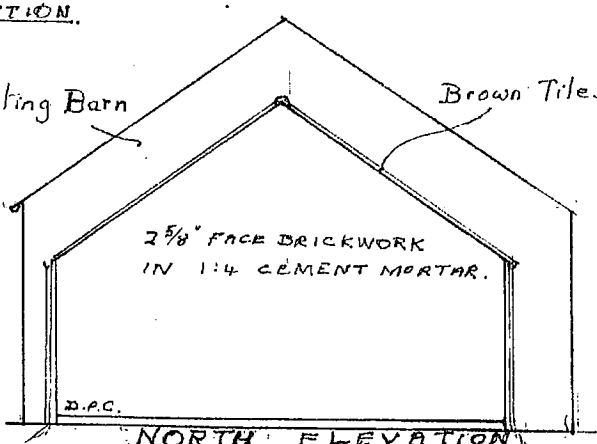

DEVELOPMENT SERVICES
26 FEB 2019

DEVELOPMENT SERVICES
19 FEB 2019
RECEIVED

PROPOSED NEW STORE AND GARAGE AT 21 NEWBOLD RD KIRKBY MALLORY FOR MR & MRS J. SOUTHERN. "ORCHARD FARM"

SCALE 1:100.