



NOTE: FOR LOCATIONS REFER TO
BOUNDARY PLAN
TWZ-DZU-00-00-DR-L-00105

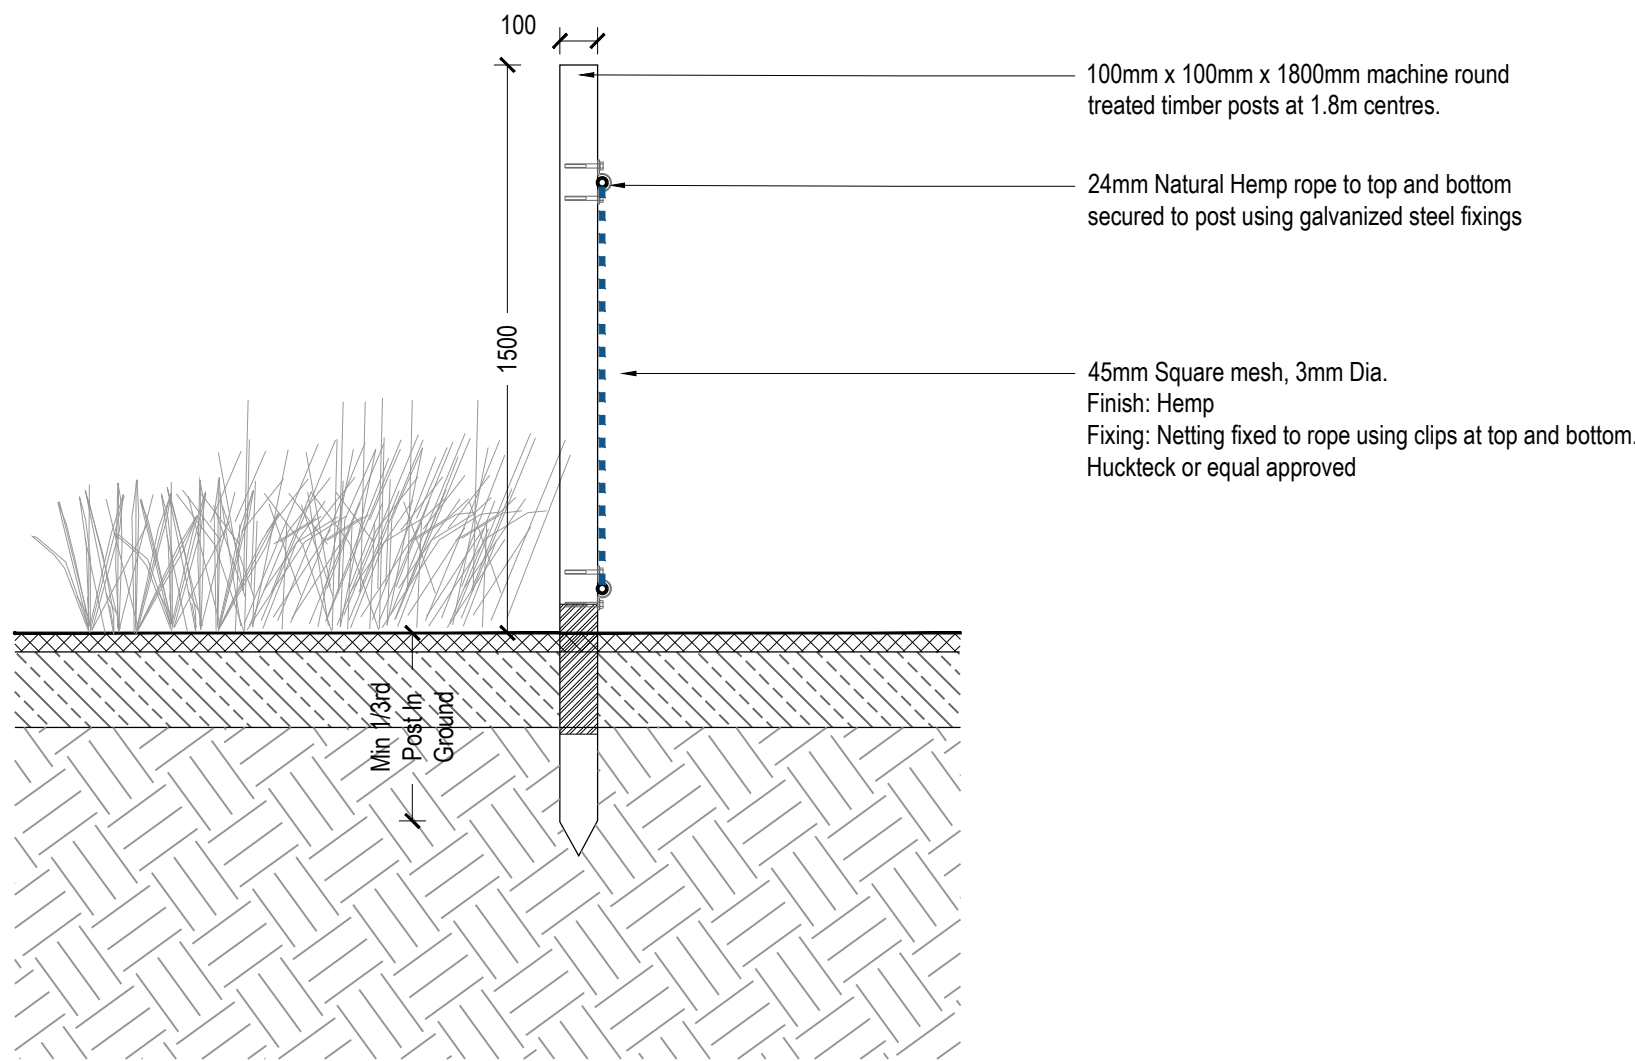

F4A Rope Stand Off Fence Detail

Scale: 1:20

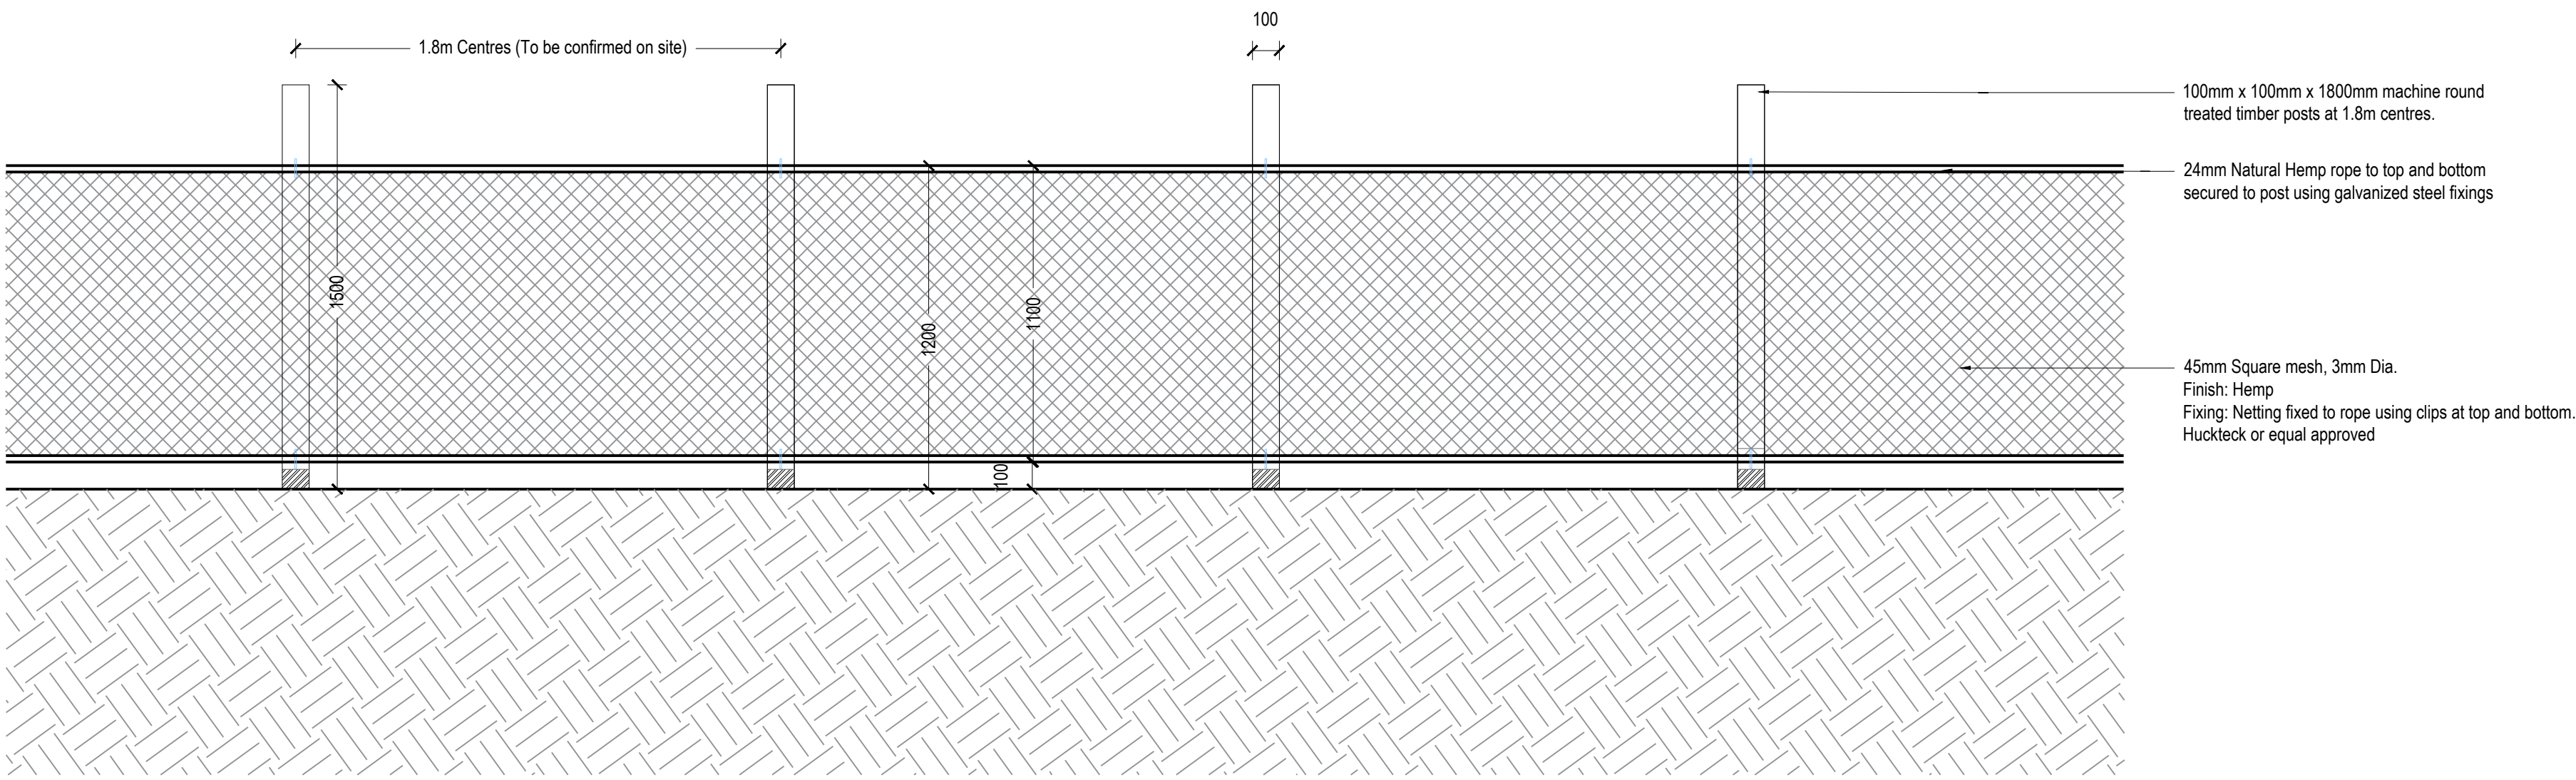


F4A Rope Stand Off Fence Detail

Scale: 1:20



Example fence type F4A

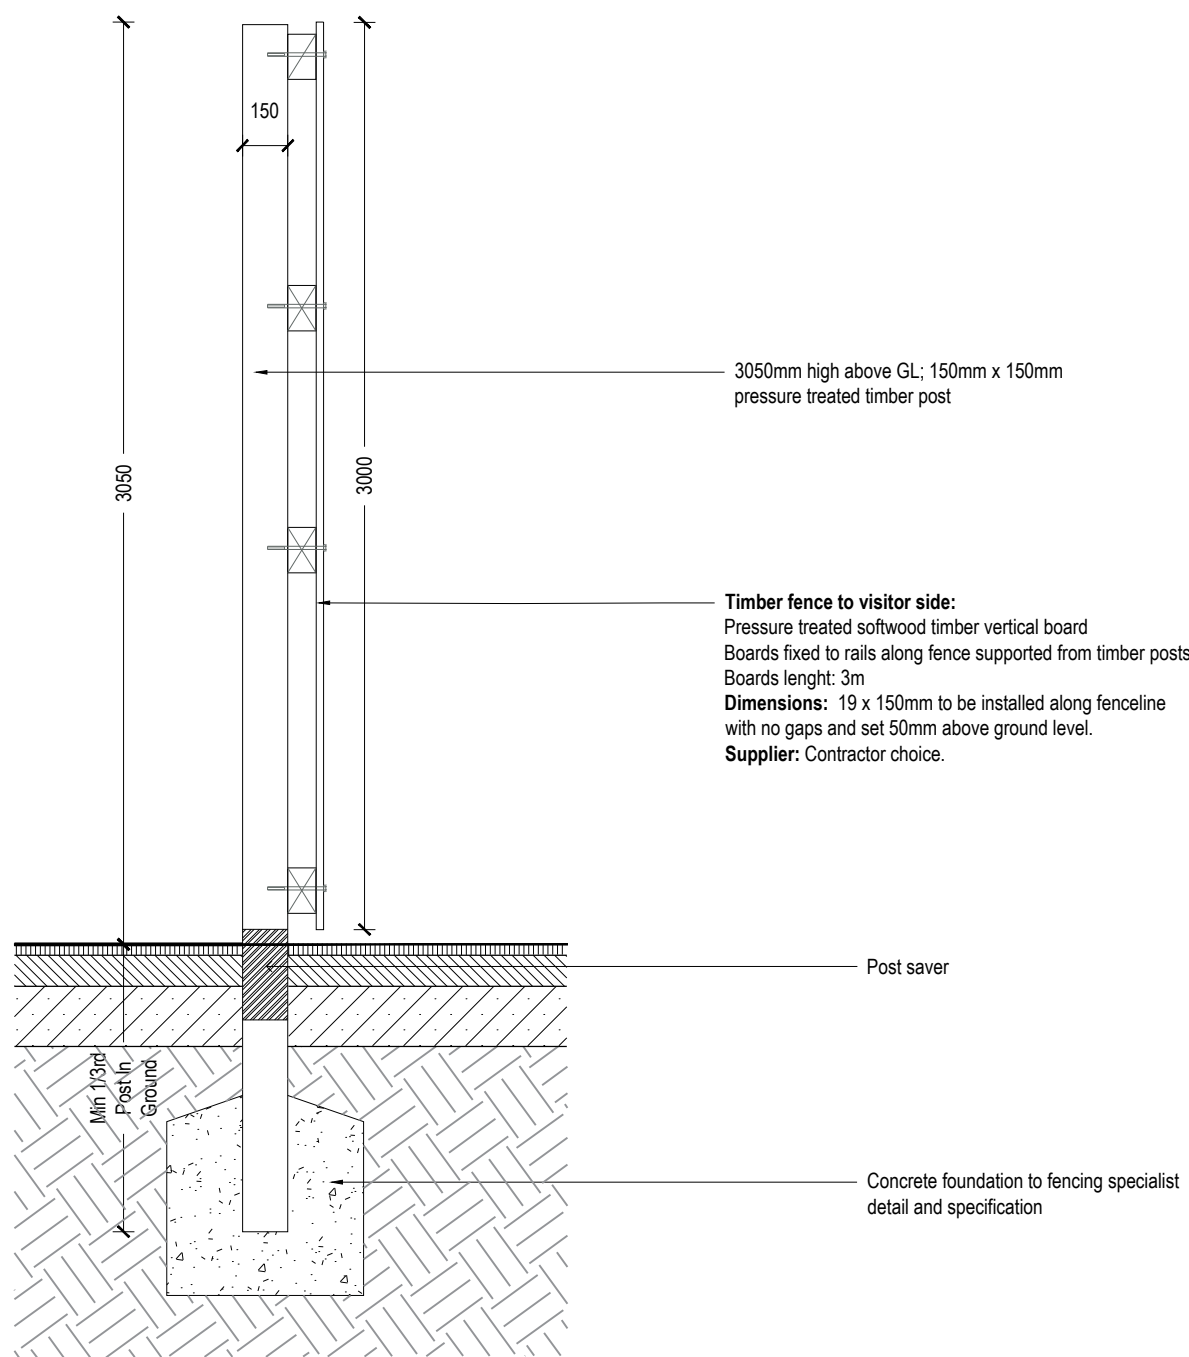

F1D 3m high timber fencing (To service yard)

Scale: 1:20



Precedent - Timber fencing boards

rev	details	by	date
00	ISSUE FOR PLANNING	JM	15.07.2024
P01	FIRST ISSUE FOR TENDER	JM	22.11.2024
P02	REVISED ISSUE FOR TENDER	JM	04.12.2024
P03	ISSUE FOR PLANNING (SFS)	JM	09.12.2024
Q01	ISSUE FOR CONSTRUCTION	JM	18.08.2025
Q02	ISSUE FOR CONSTRUCTION	JM	02.12.2025

rev	details	by	date

- Notes
- Do not scale from drawing, use figured dimensions only.
 - All dimensions to be checked onsite.
 - This drawing to be read in conjunction with all other drawings and specifications.

Previous Superceded Drawing number:
P22009-00-001-DZ-0314

Project title
NSCC ORANGUTAN FACILITY

Drawing title
BOUNDARY DETAILS
SHEET 05

Drawing number
TWZ-DZU-00-00-DR-L-00314-C02

Drawing Status
FOR CONSTRUCTION

Date	Scale	Drawn	Checked
15.07.2024	1:20 @ A1	ZW	JM

Client:

tz Twycross Zoo
IN THE HEART OF CONSERVATION

DEARADH ZÚ
ZOO - LANDSCAPE - DESIGN
P: 07713 087369 E: jonathan.mcdoughlin@dearadhzu.com