



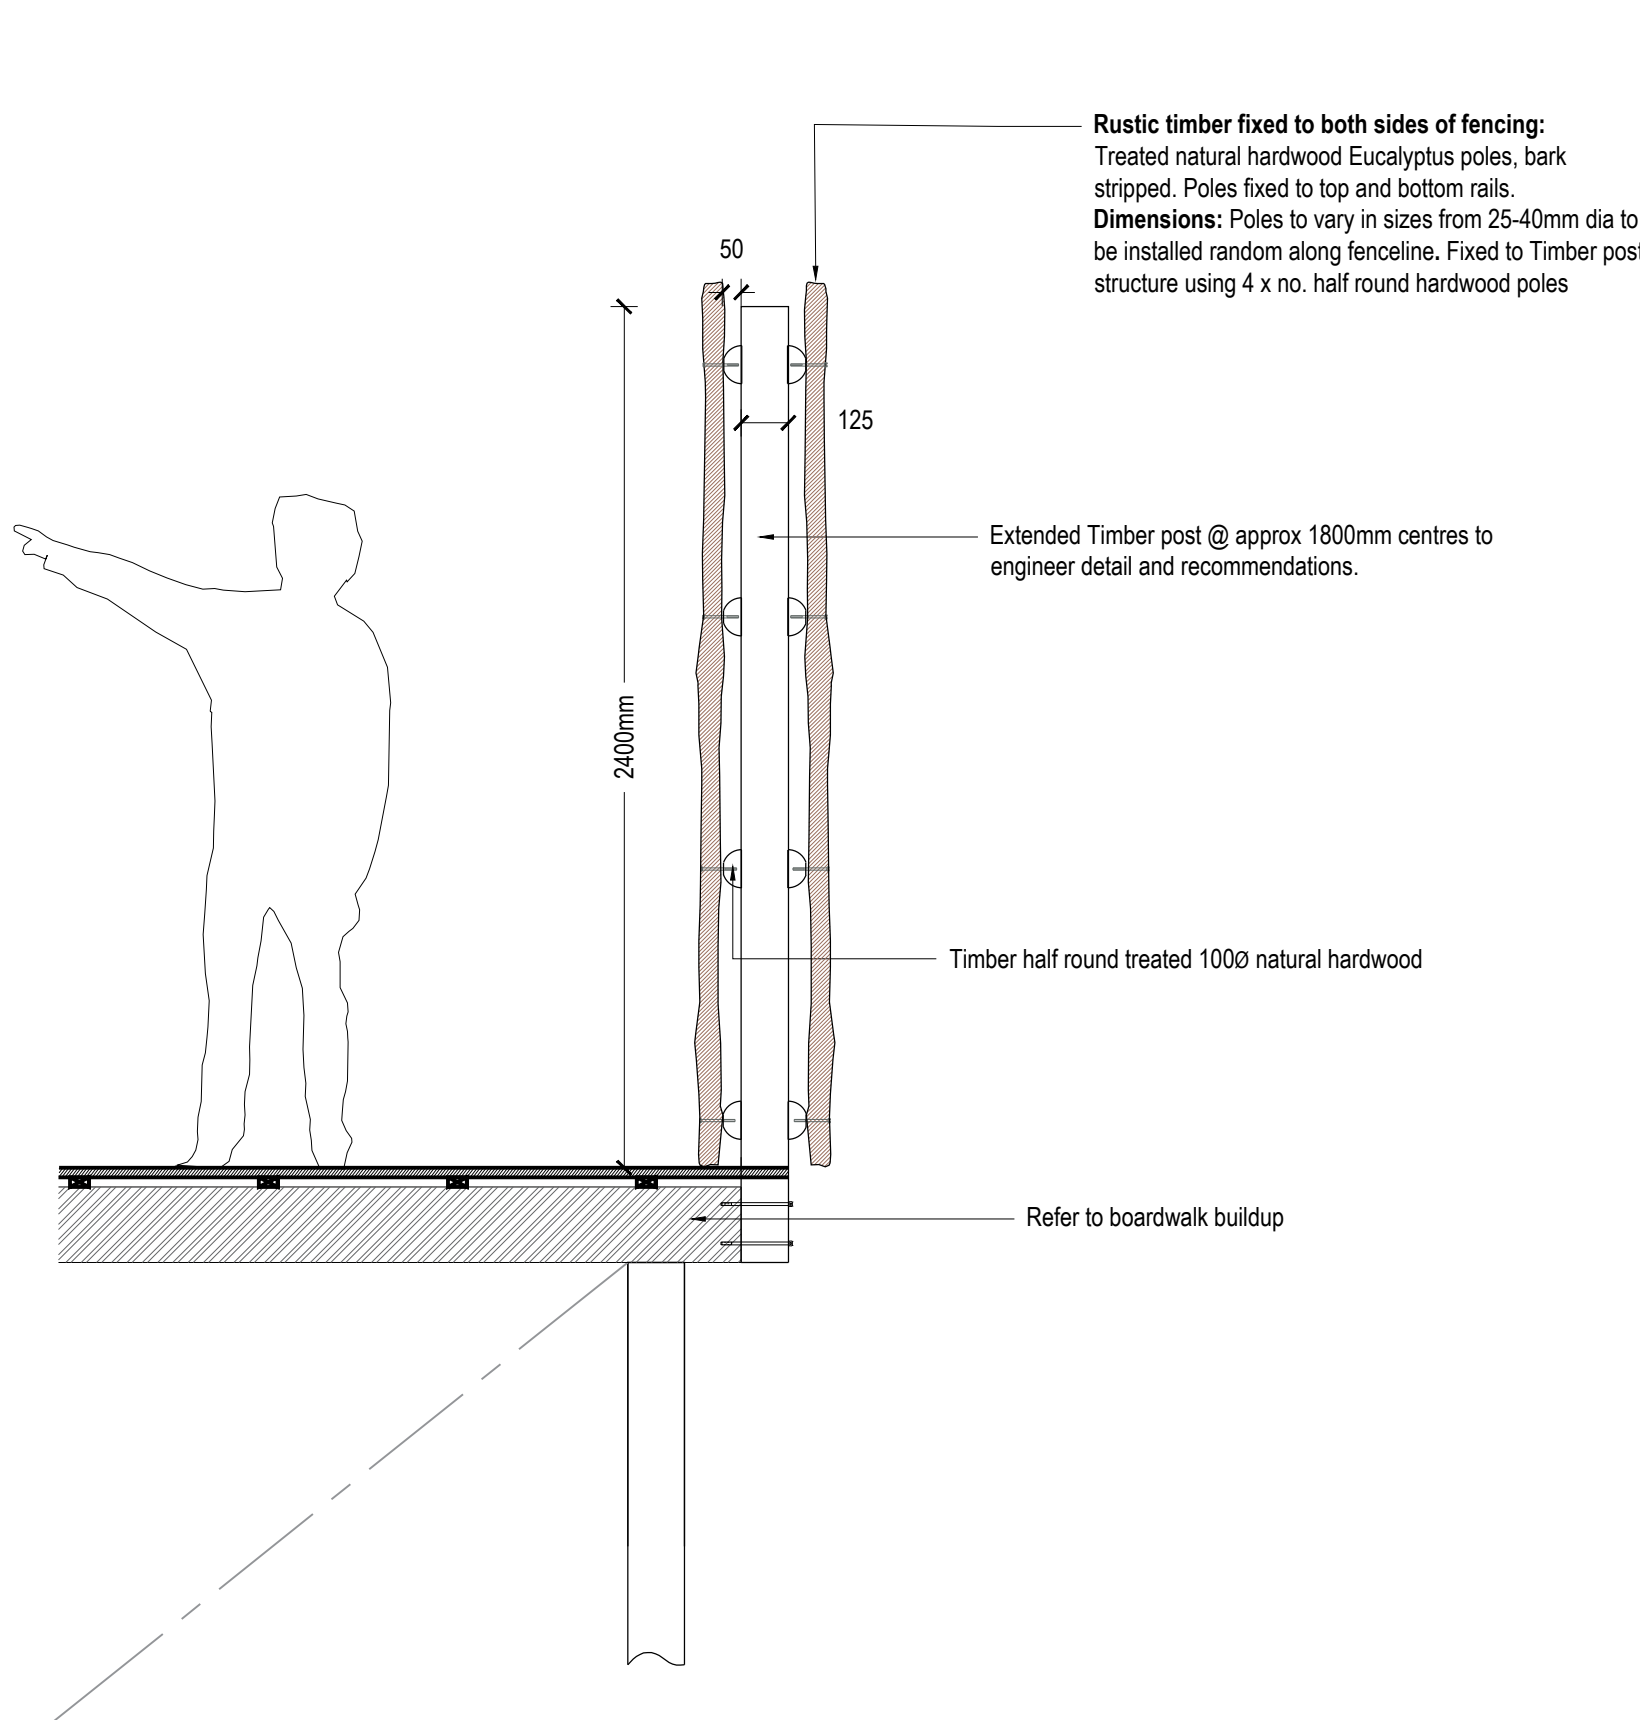

F5 2.4m high Rustic timber screening
Scale: 1:20

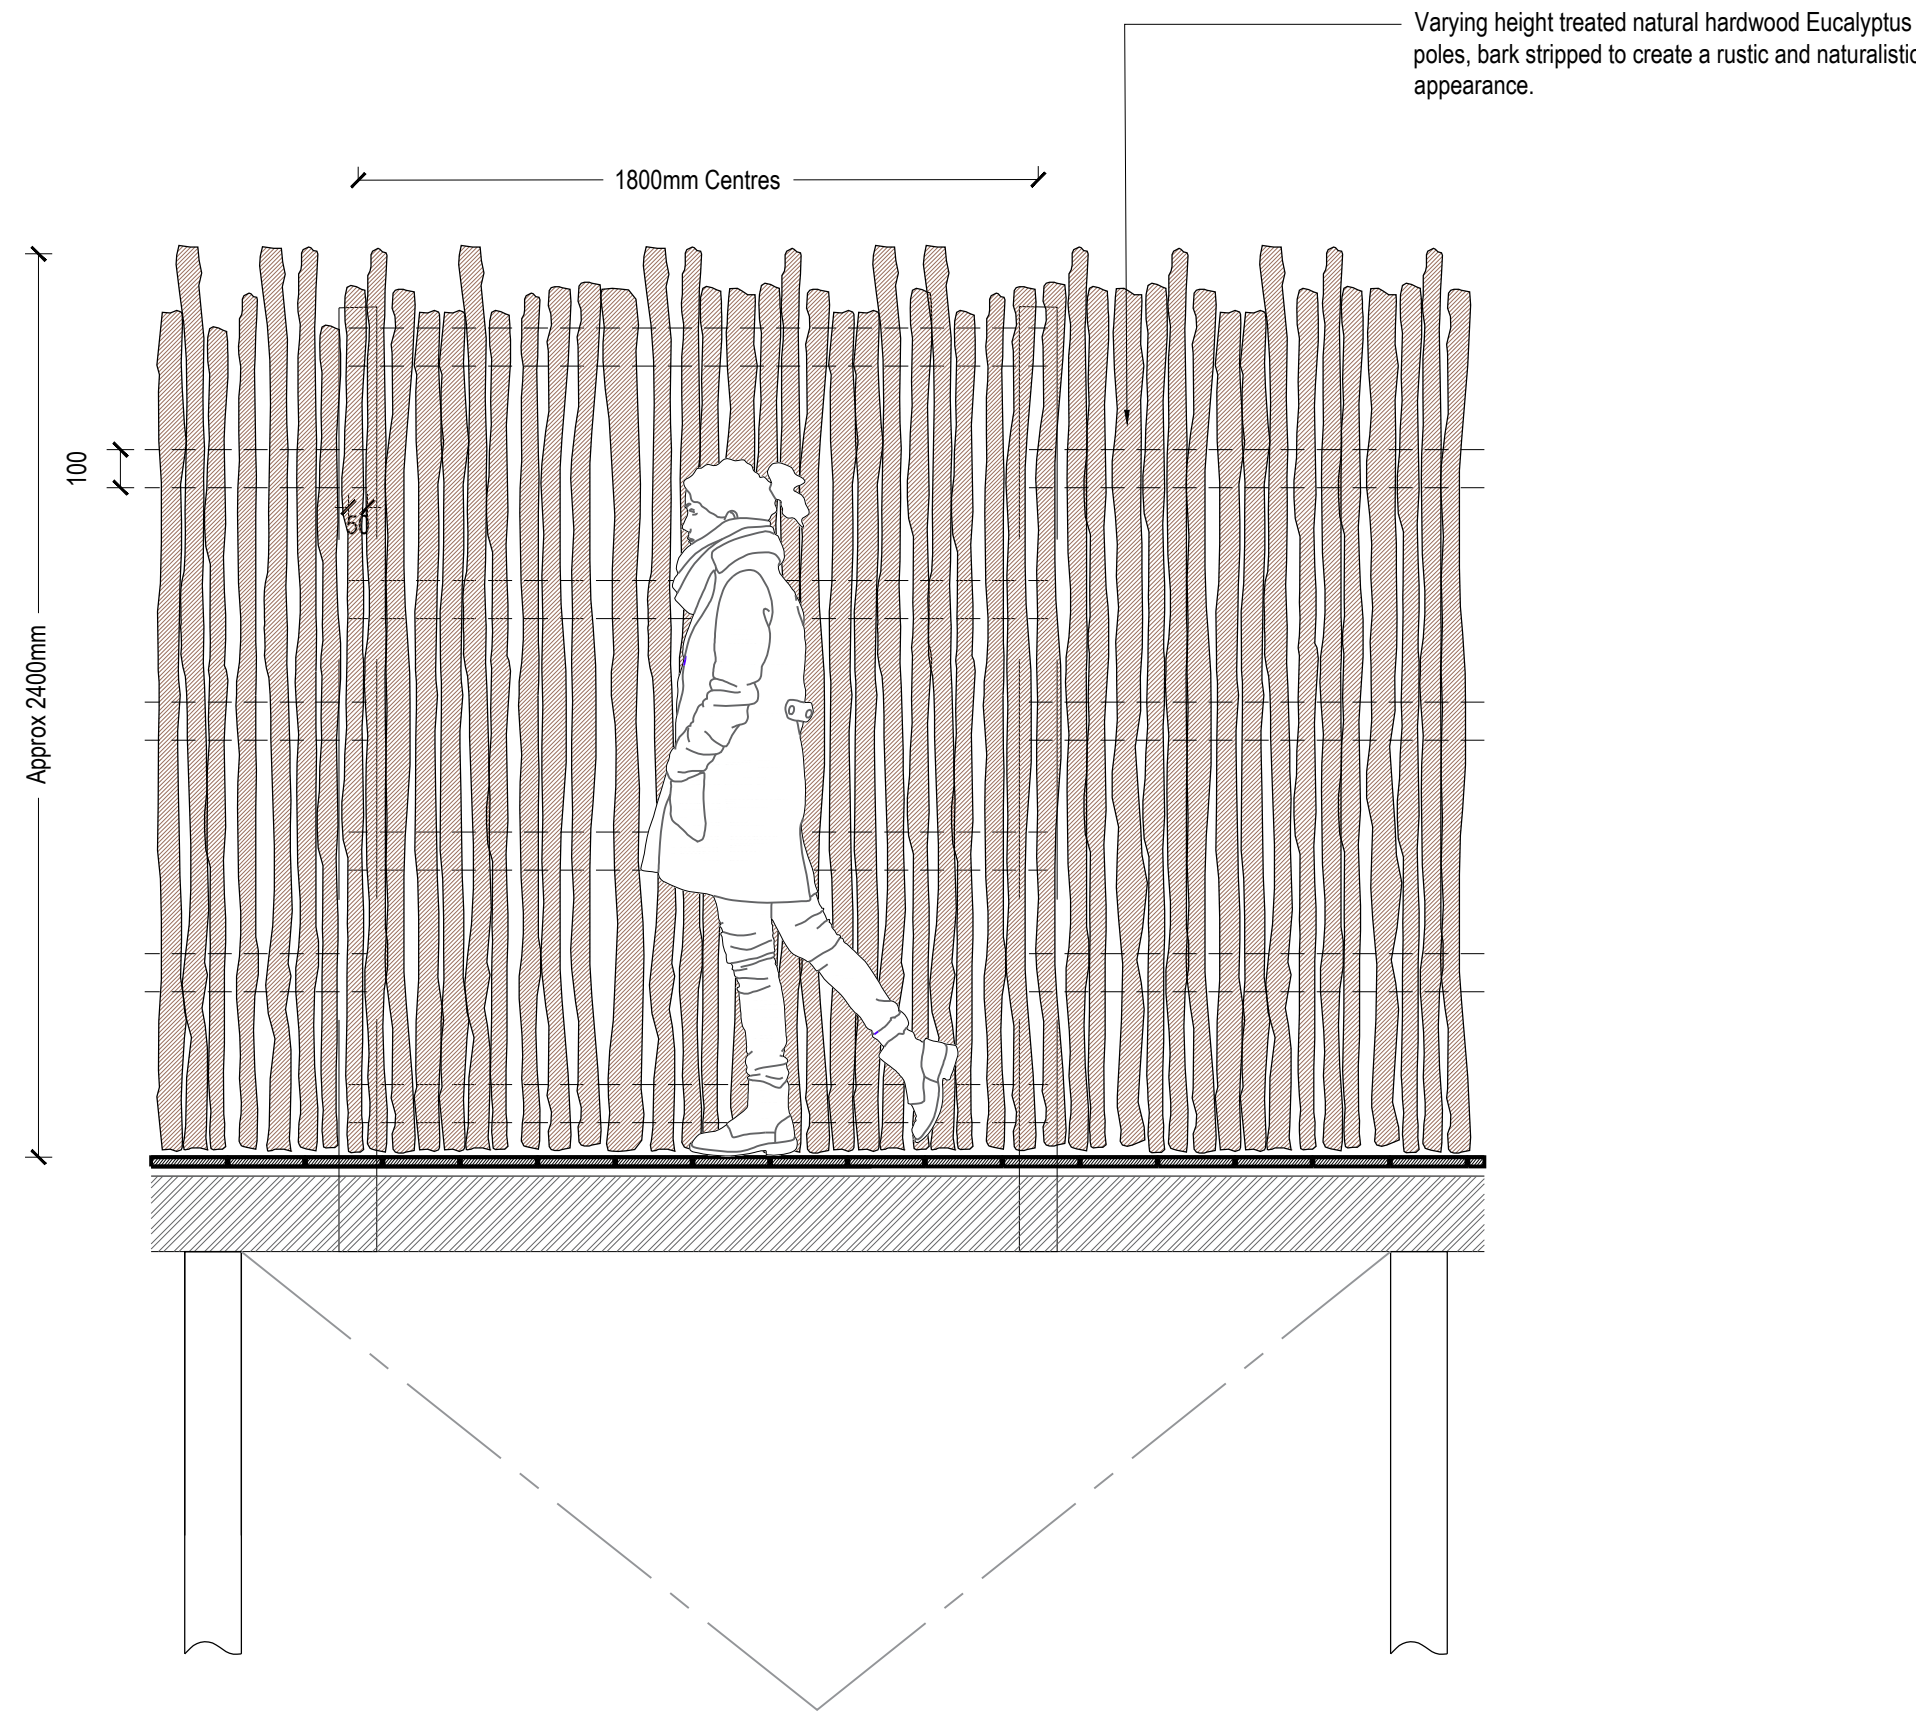


F5 2.4m high timber screening
Scale: 1:20


NOTE: FOR LOCATIONS REFER TO
BOUNDARY PLAN
TWZ-DZU-00-00-DR-L-00105



Precedent - Eucalyptus fencing poles

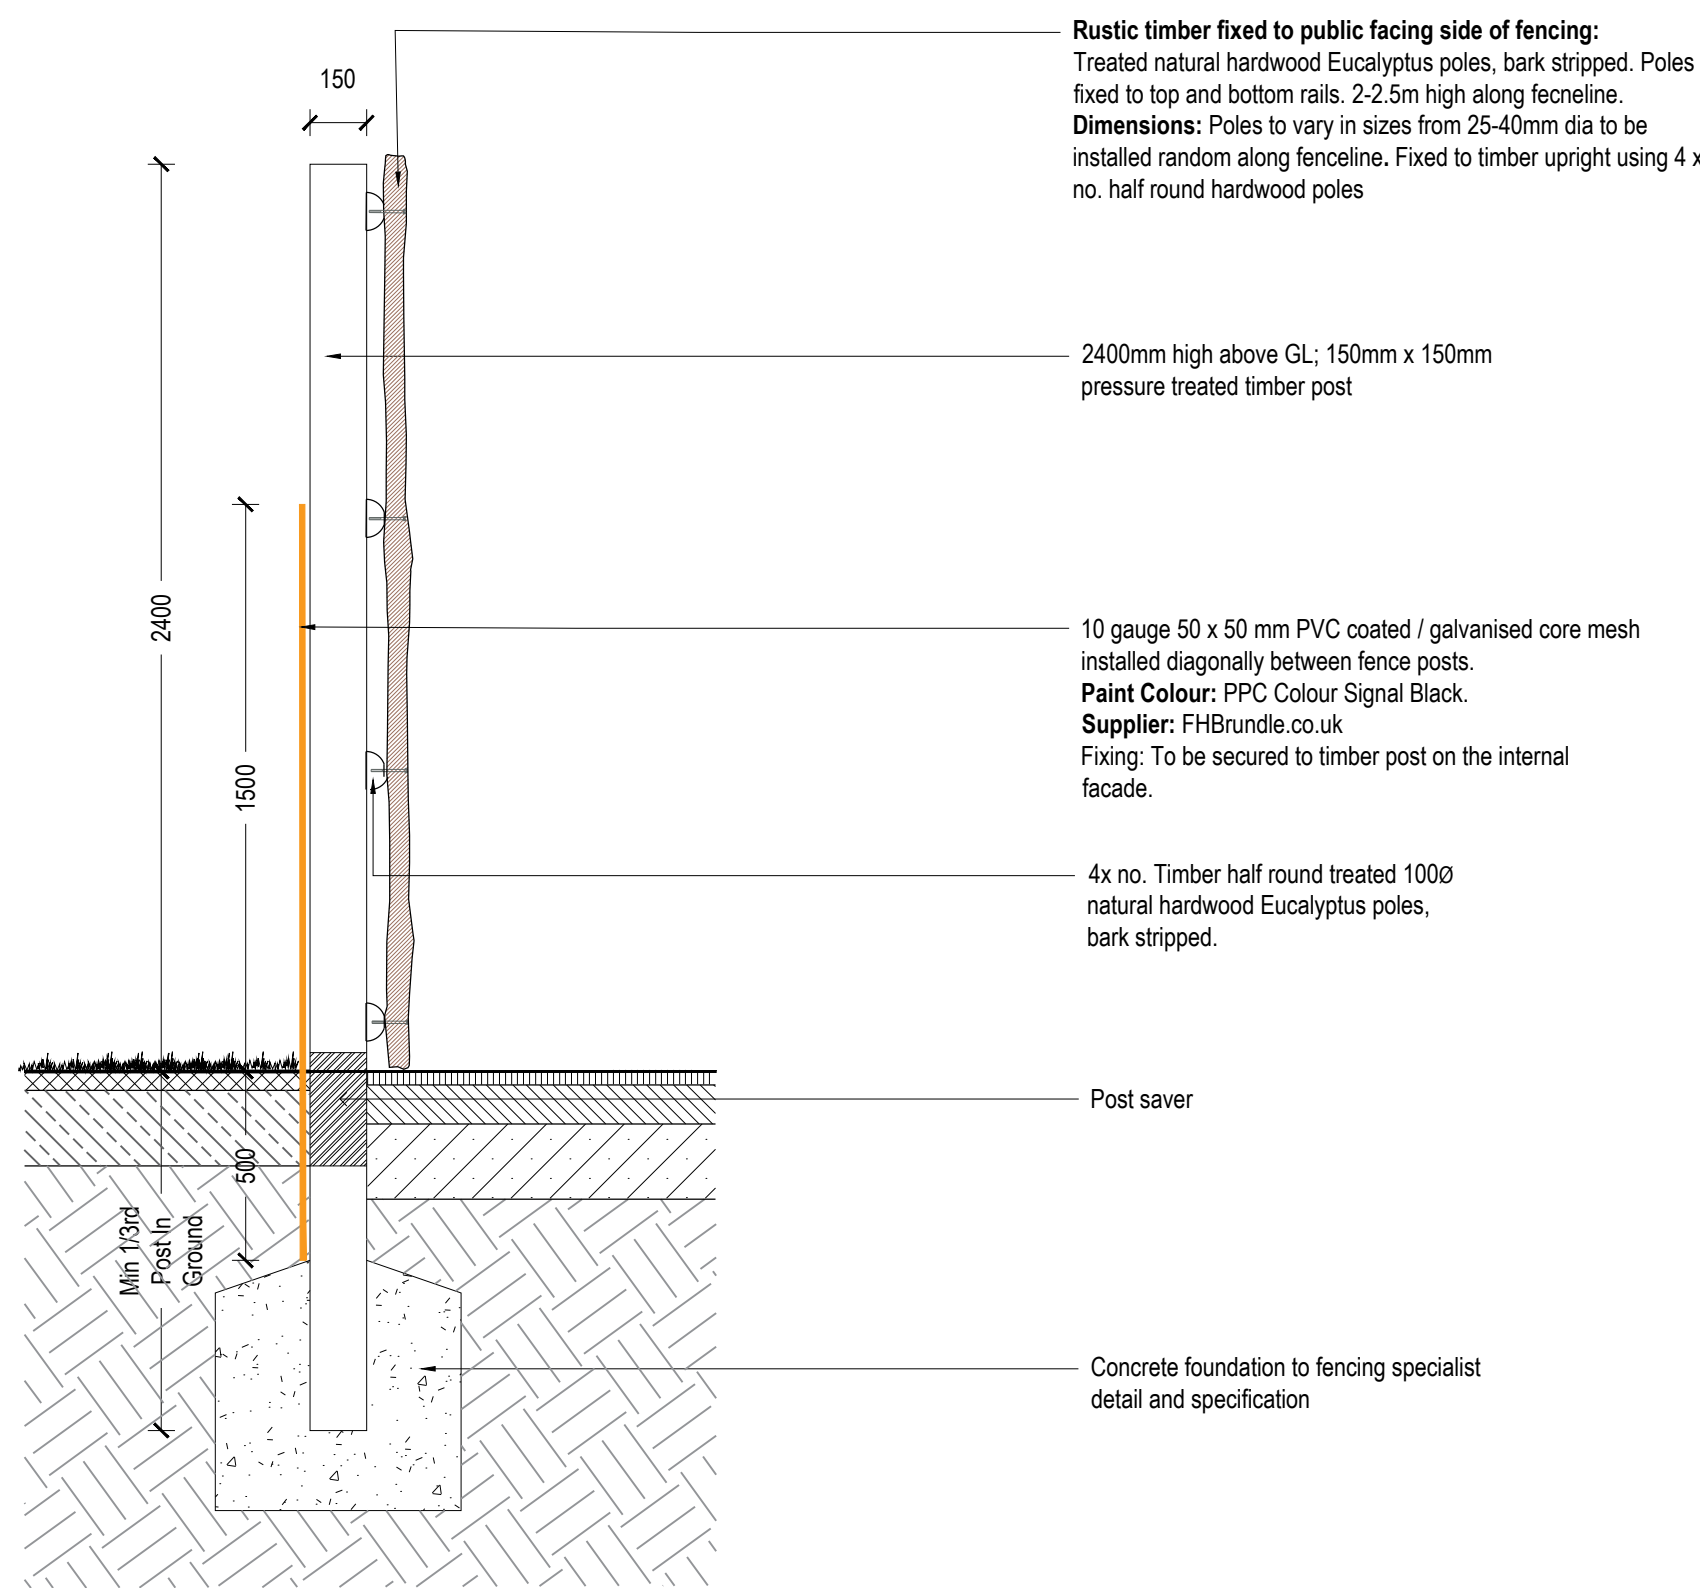

F6 2.4m high timber Rustic fencing (Animal enclosure)
Scale: 1:20

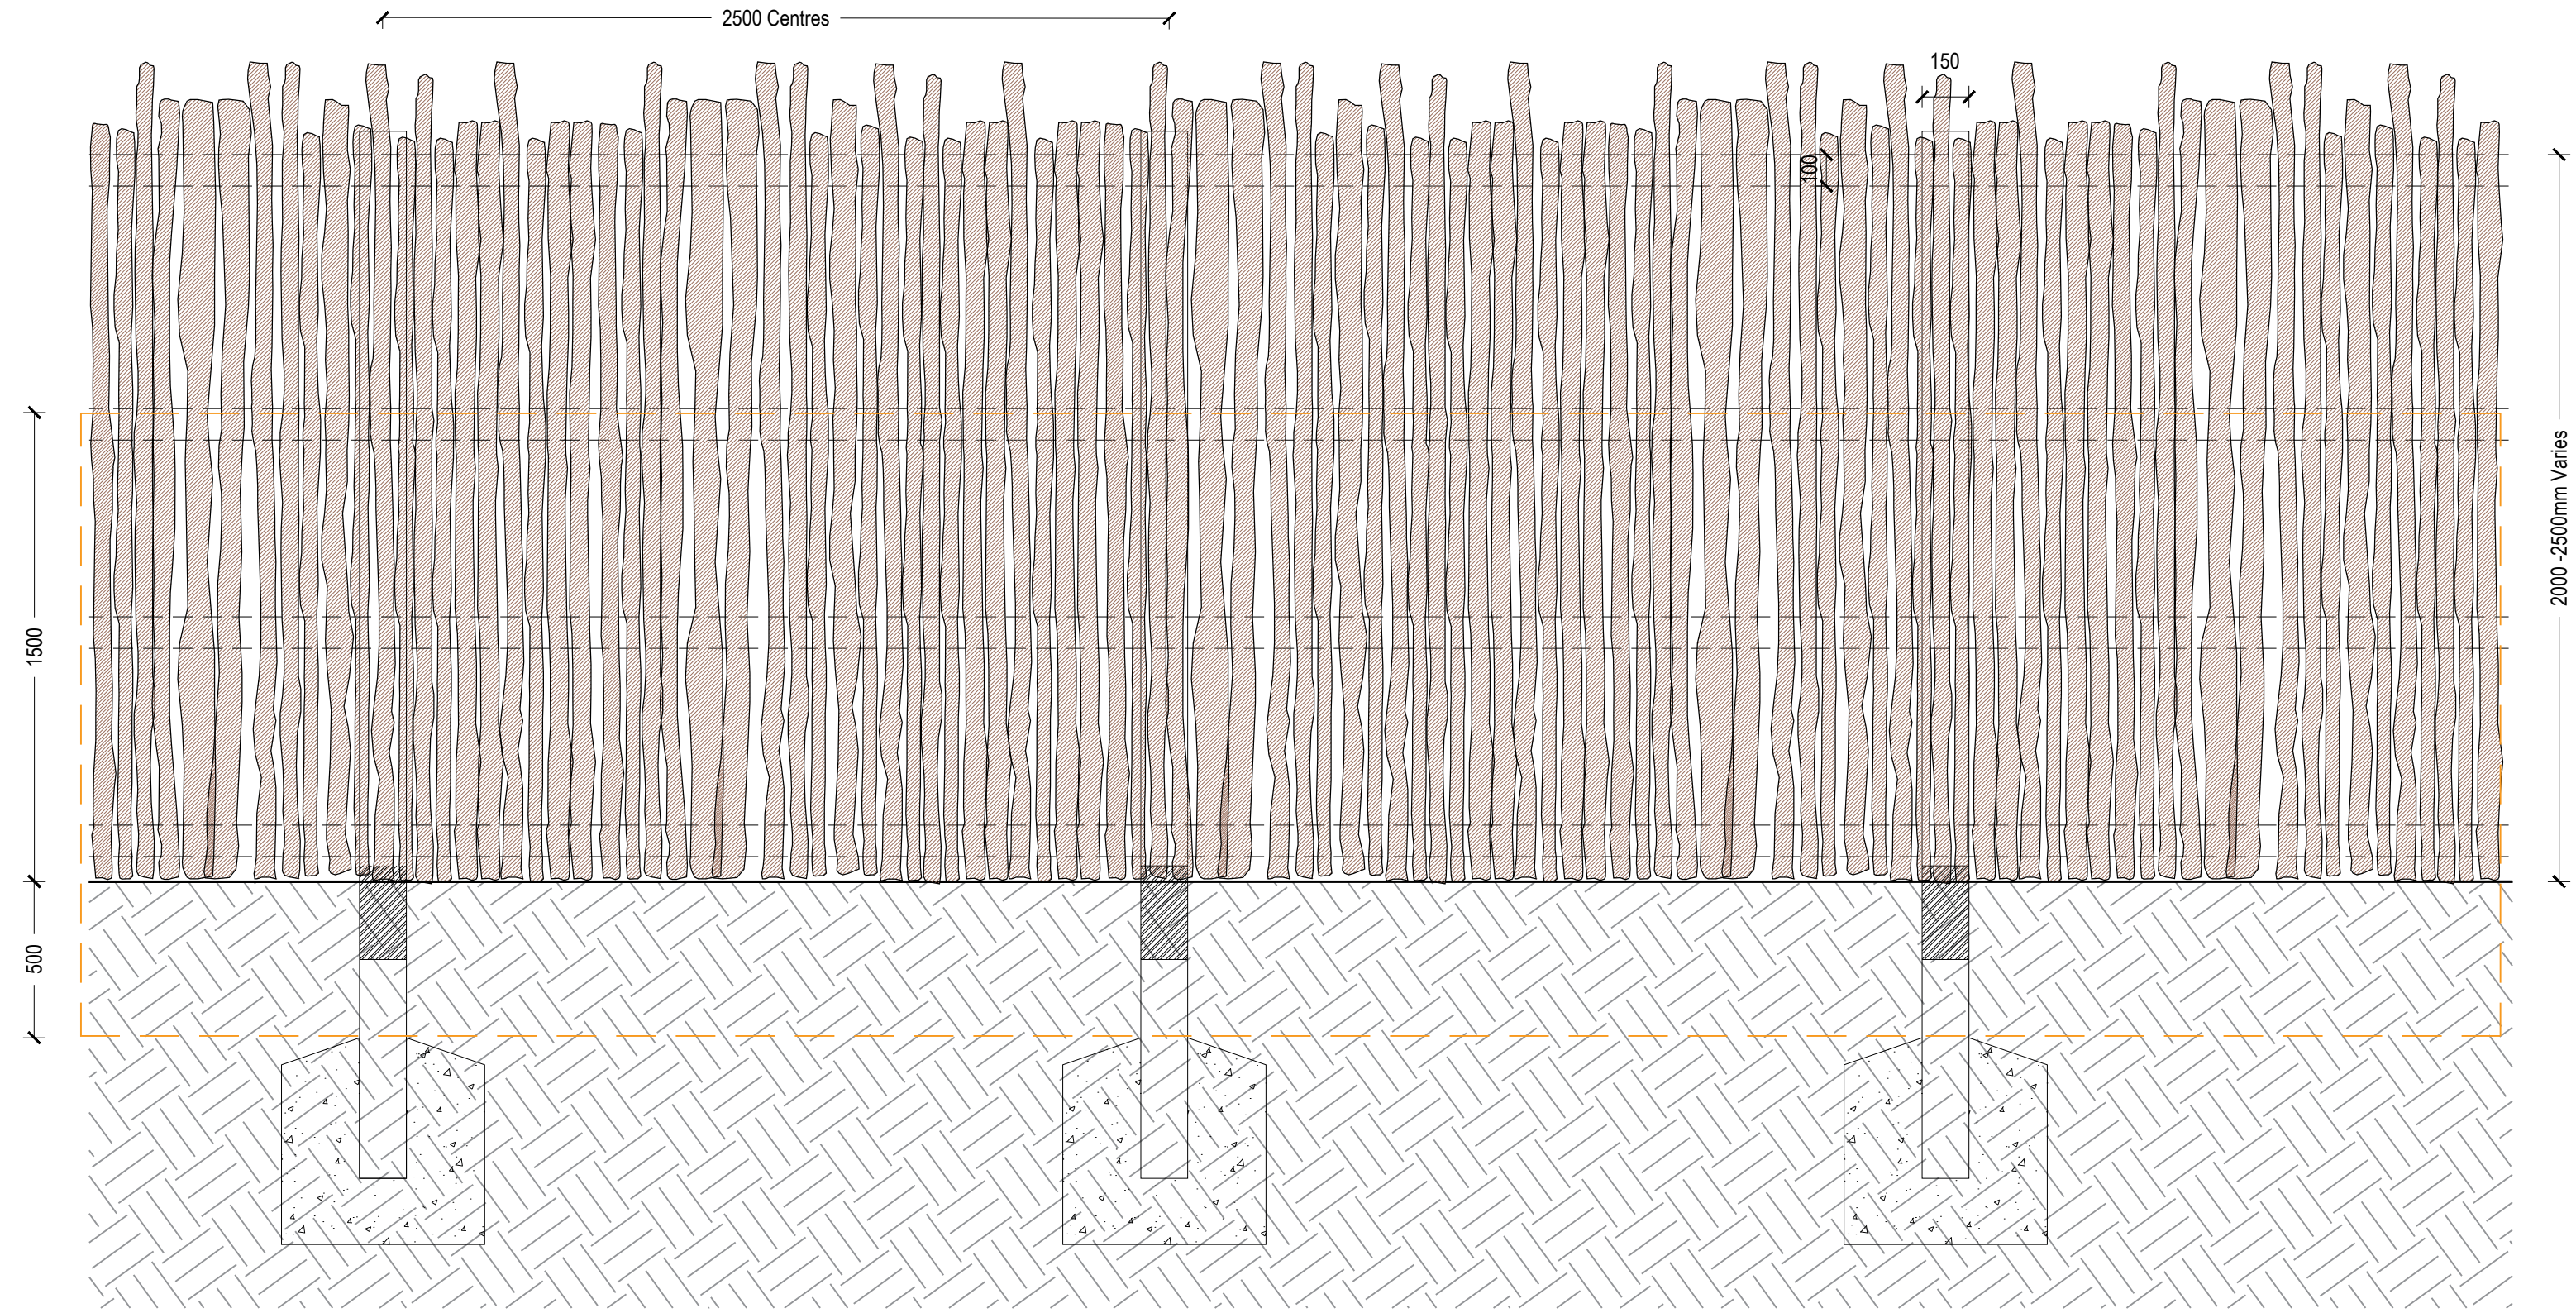

F6 2.4m high timber Rustic fencing (Animal enclosure)
Scale: 1:20

rev	details	by	date
00	ISSUE FOR PLANNING	JM	15.07.2024
P01	FIRST ISSUE FOR TENDER	JM	22.11.2024
P02	ISSUE FOR PLANNING (ST3)	JM	09.12.2024
C01	ISSUE FOR CONSTRUCTION	JM	18.08.2025

rev	details	by	date

Notes

- Do not scale from drawing, use figured dimensions only.
- All dimensions to be checked onsite.
- This drawing to be read in conjunction with all other drawings and specifications.

Previous Superceded Drawing number:
P22009-00-001-DZ-0315

Project title
NSCC ORANGUTAN FACILITY

Drawing title
BOUNDARY DETAILS
SHEET 06

Drawing number
TWZ-DZU-00-00-DR-L-00315-C01

Drawing Status
FOR CONSTRUCTION

Date	Scale	Drawn	Checked
15.07.2024	1:20 @ A1	ZW	JM

Client:

tz Twycross Zoo
IN THE HEART OF CONSERVATION

DEARADH ZU
ZOO - LANDSCAPE - DESIGN
P: 07713 087369 E: jonathan.mcdougall@dearadhzu.com