



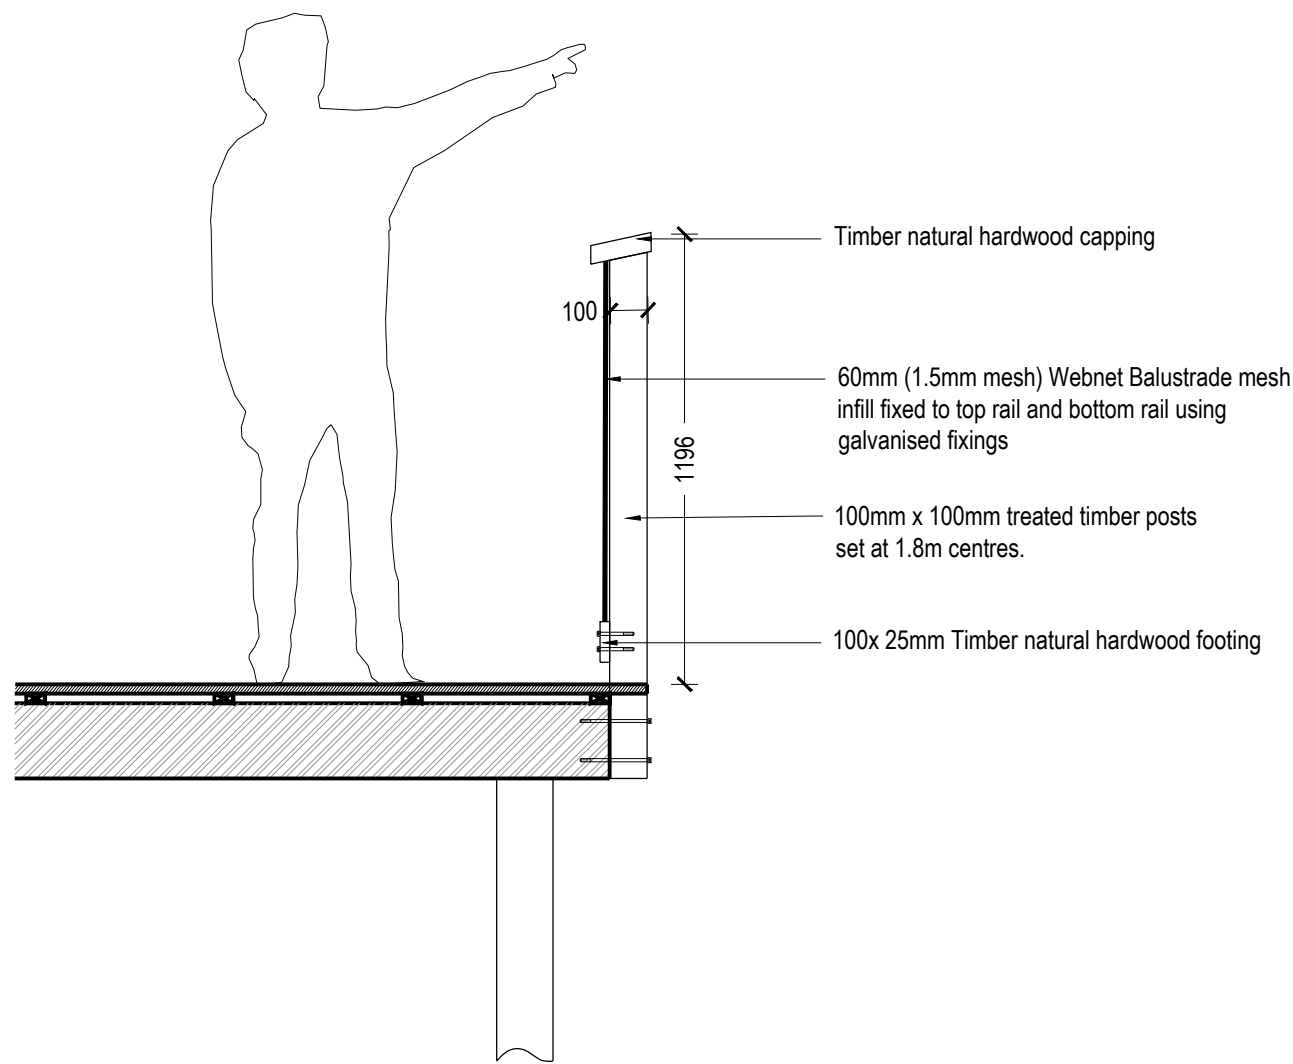

F7 Decorative railing to elevated boardwalk and viewing areas

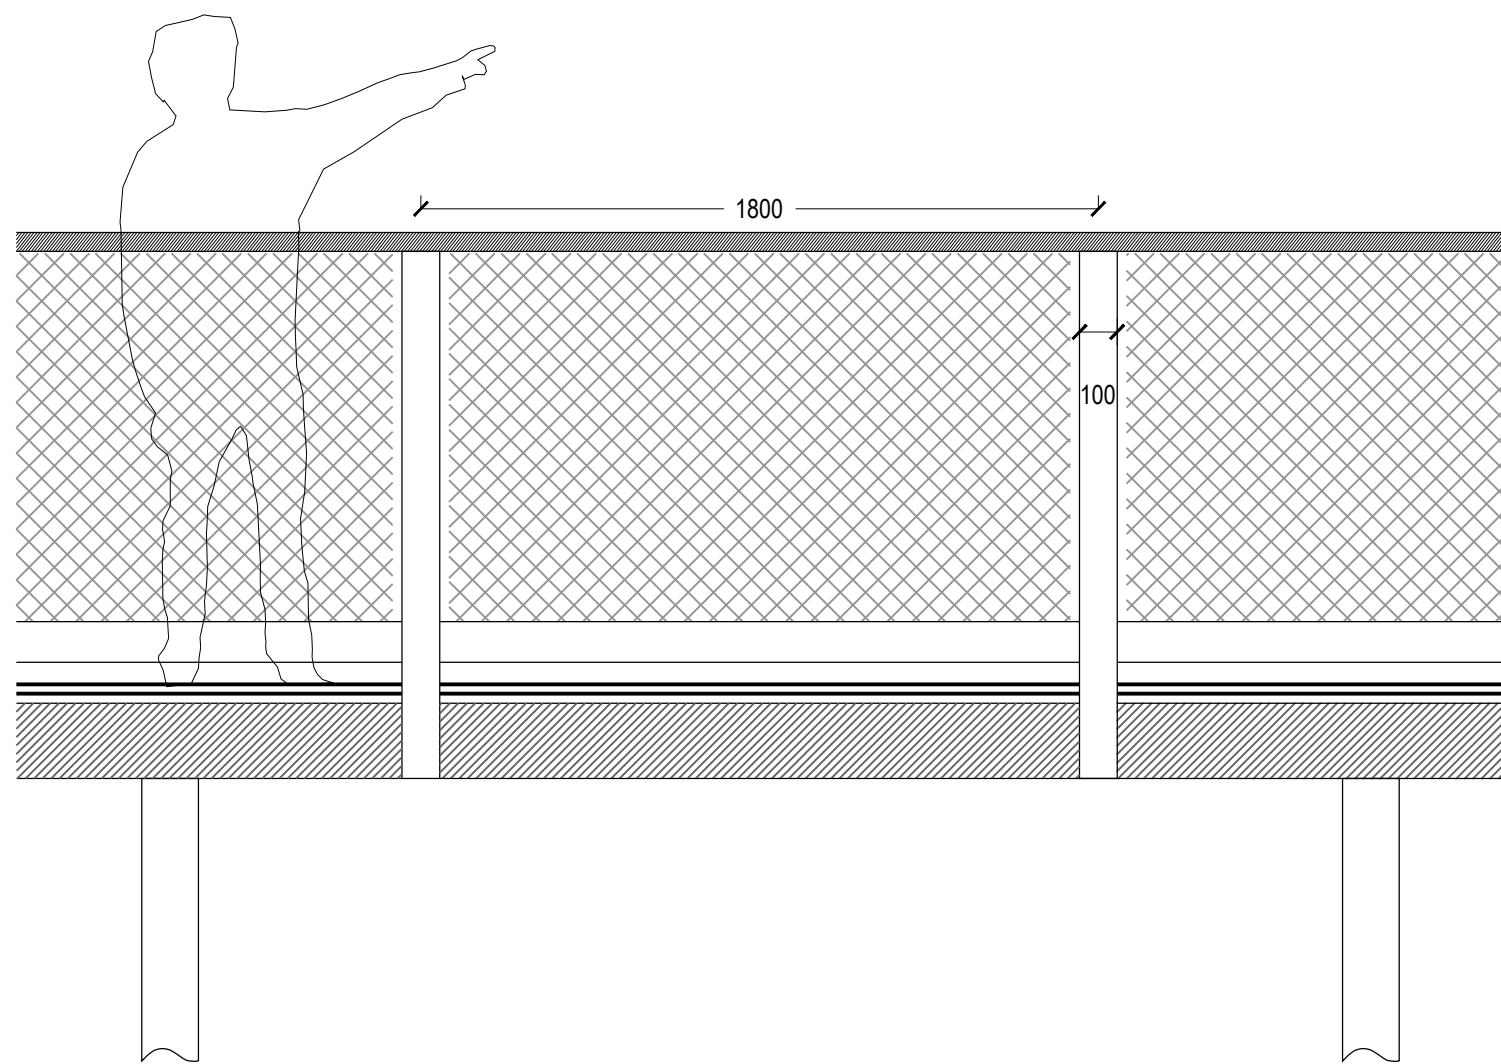

F7 Decorative railing to elevated boardwalk and viewing areas




Precedent - Look and feel of timber boardwalk



PRECEDENT IMAGE OF FENCING TREATMENT:

NOTE: FOR LOCATIONS REFER TO
BOUNDARY PLAN: TWZ-DZU-00-00-DR-L-00105
FOR DETAIL ON BOARDWALK REFER TO
DRAWING: TWZ-DZU-00-00-DR-L-00320/ 21

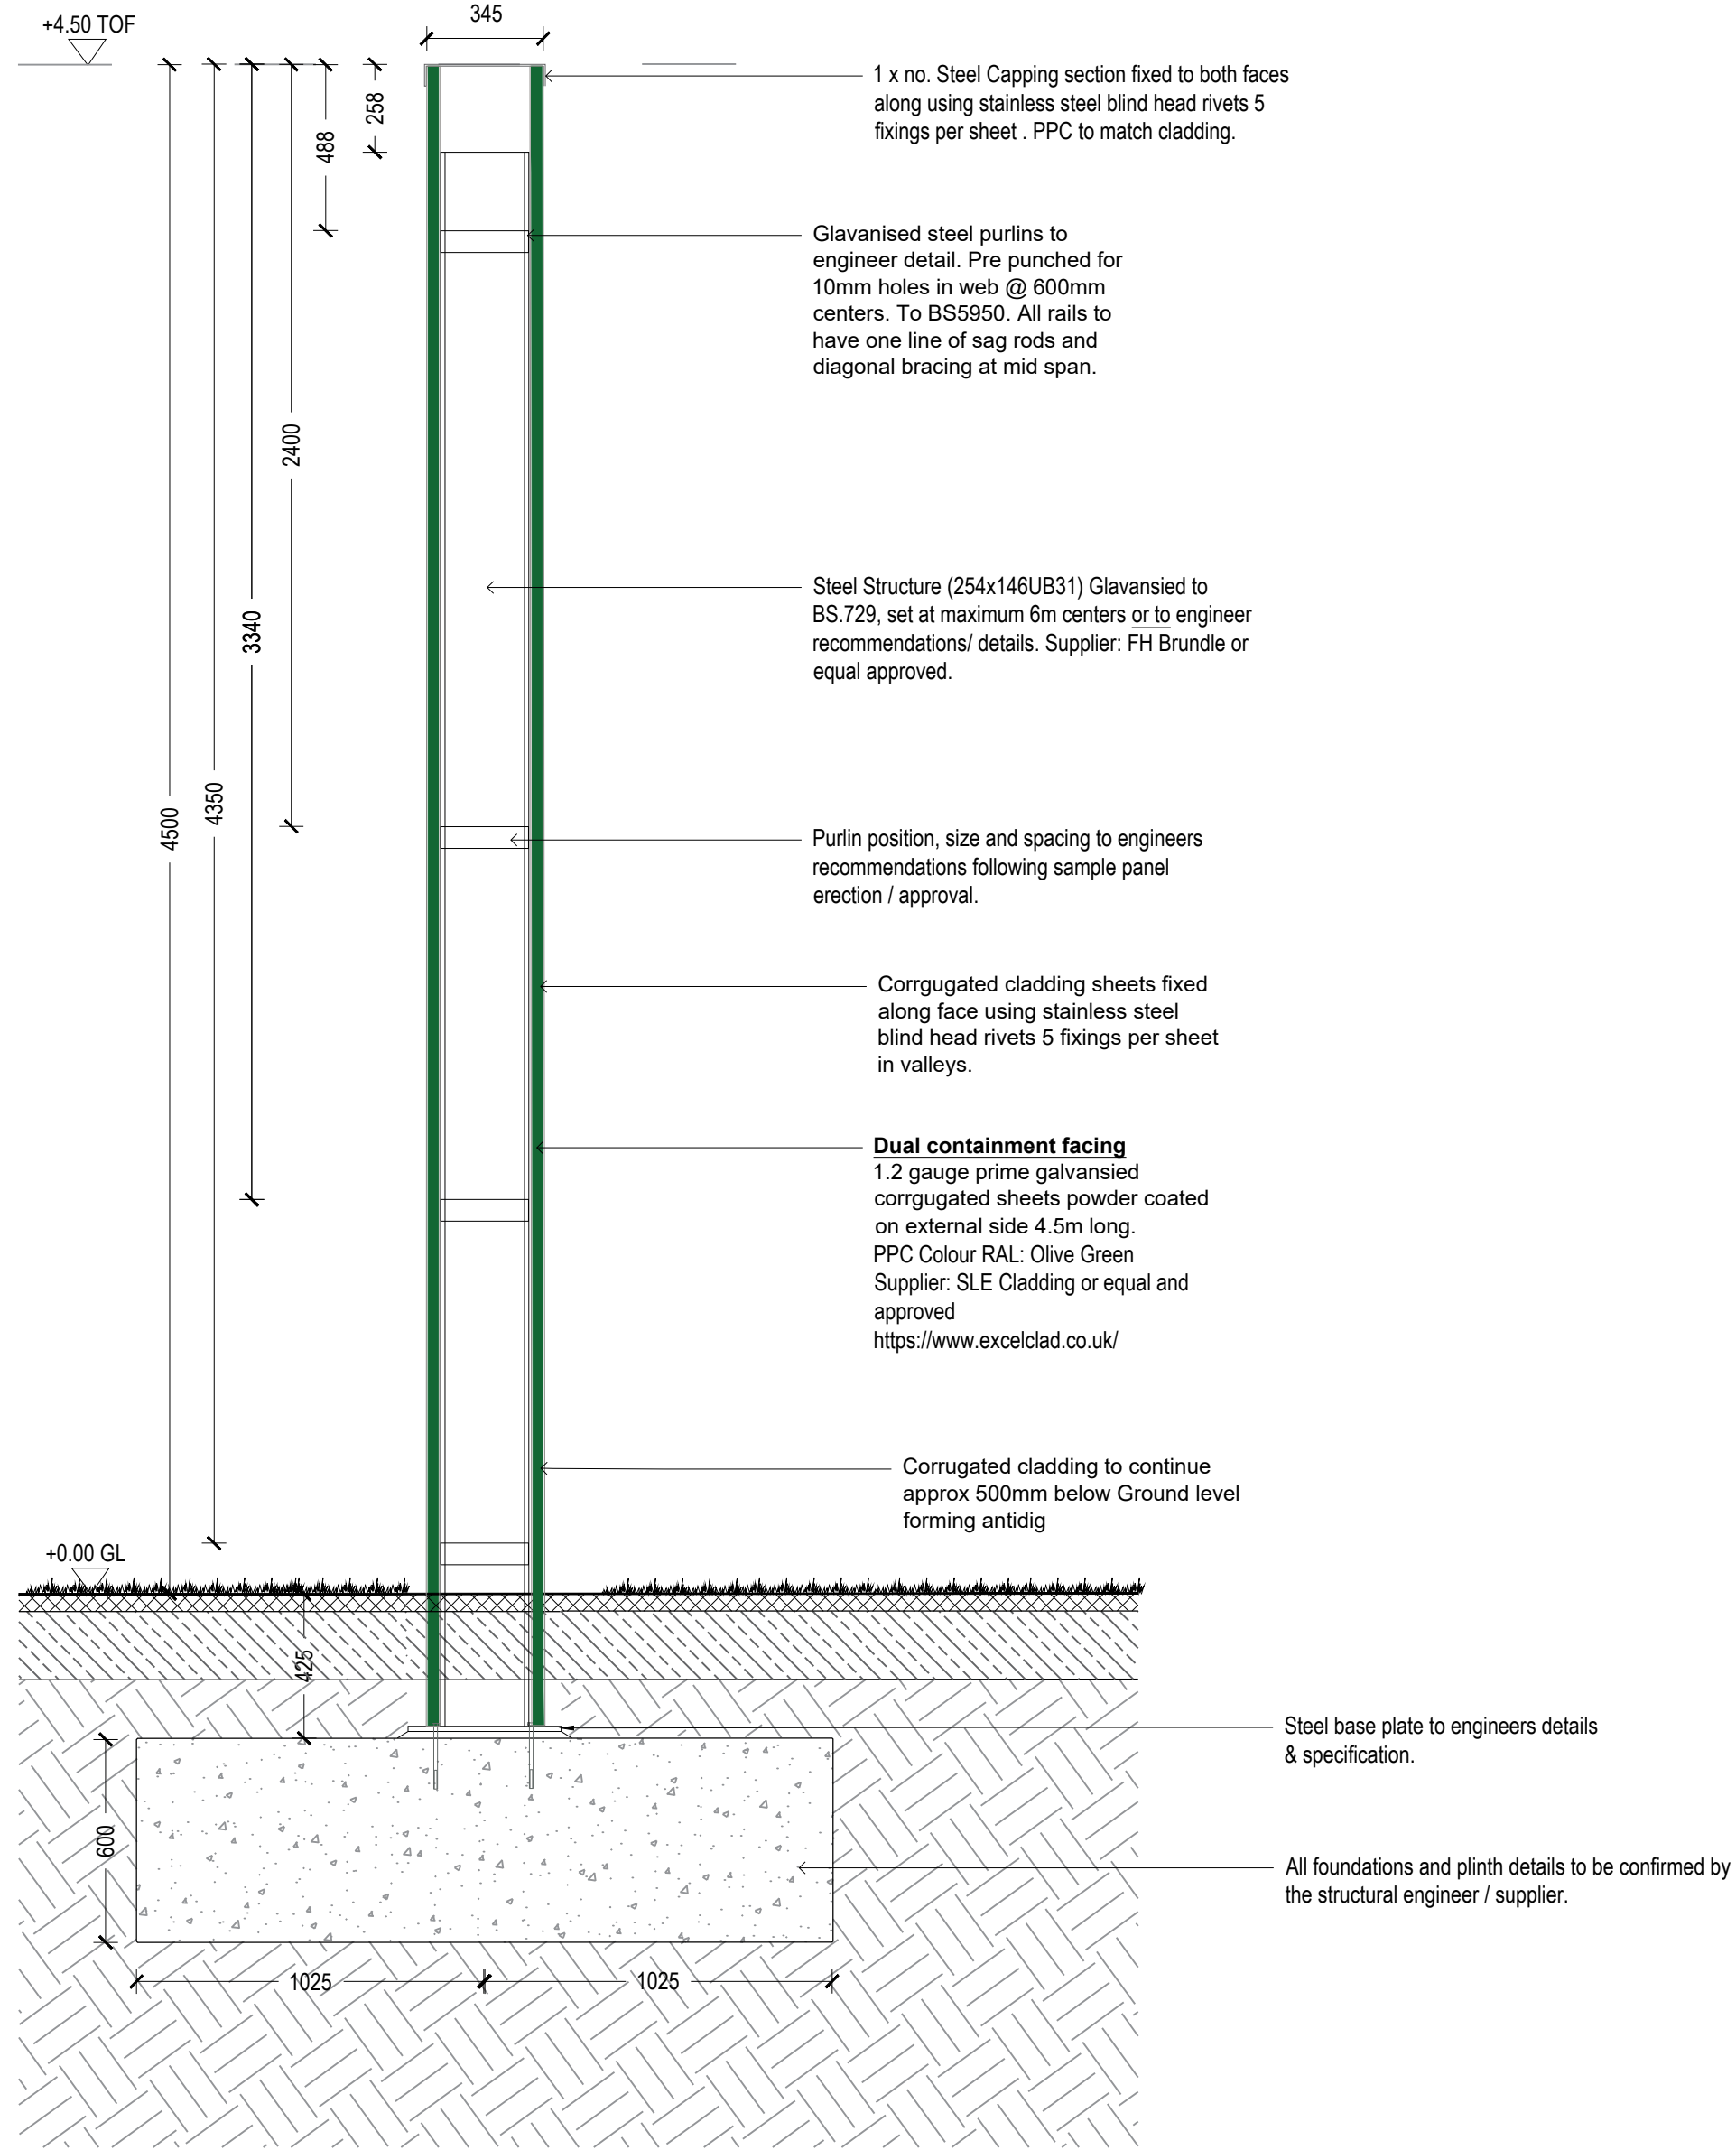

F2B Typical 4.5m High Steel Enclosure fence detail (2 sided)

rev	details	by	date
00	ISSUE FOR PLANNING	JM	15.07.2024
01	ISSUE FOR PLANNING - F12 ADDED	JM	19.07.2024
P02	FIRST ISSUE FOR TENDER	JM	22.11.2024
P03	DETAIL F2B ADDED	JM	03.12.2024
P04	ISSUE FOR PLANNING (S73)	JM	09.12.2024
C01	ISSUE FOR CONSTRUCTION	JM	16.08.2025

rev	details	by	date

- Notes
- Do not scale from drawing, use figured dimensions only.
 - All dimensions to be checked onsite.
 - This drawing to be read in conjunction with all other drawings and specifications.

Project title
NSCC ORANGUTAN FACILITY

Drawing title
BOUNDARY DETAILS
SHEET 07

Drawing number
TWZ-DZU-00-00-DR-L-00316-C01

Drawing Status
FOR CONSTRUCTION

Date	Scale	Drawn	Checked
15.07.2024	1:20 @ A1	ZW	JM

Client:

tz Twycross Zoo
IN THE HEART OF CONSERVATION

DEARADH ZU
ZOO - LANDSCAPE - DESIGN
P: 07713 087369 E: jonathan.mcdoughlin@dearadhzu.com