




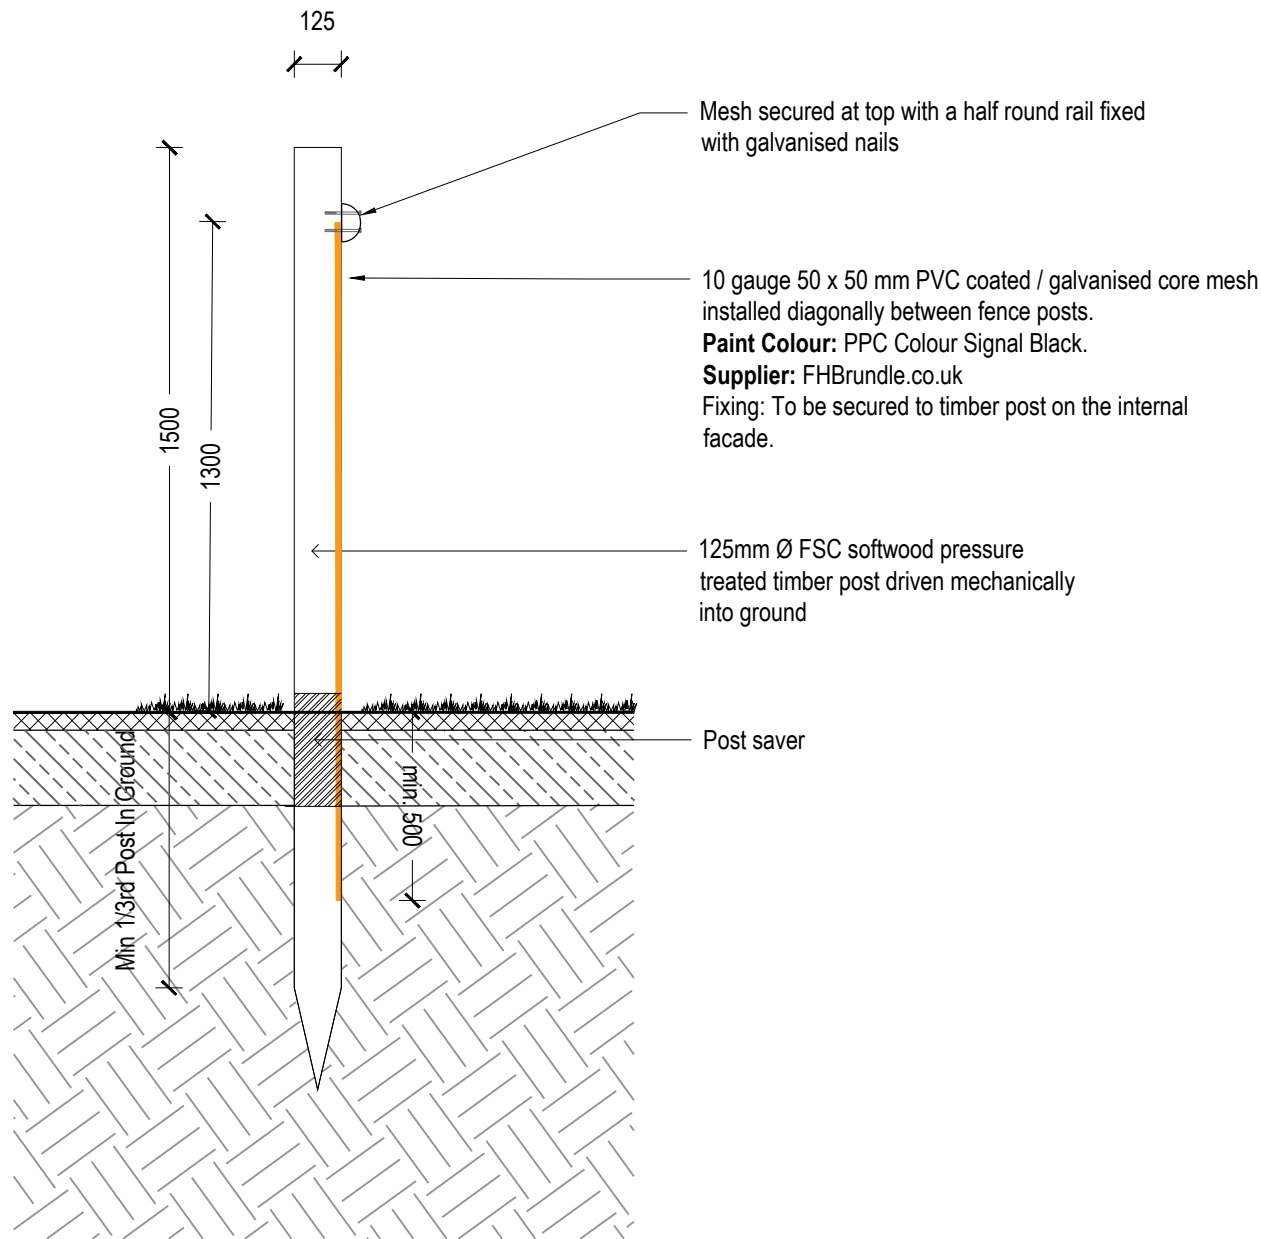


F8 1.5m Timber post and chain link fence

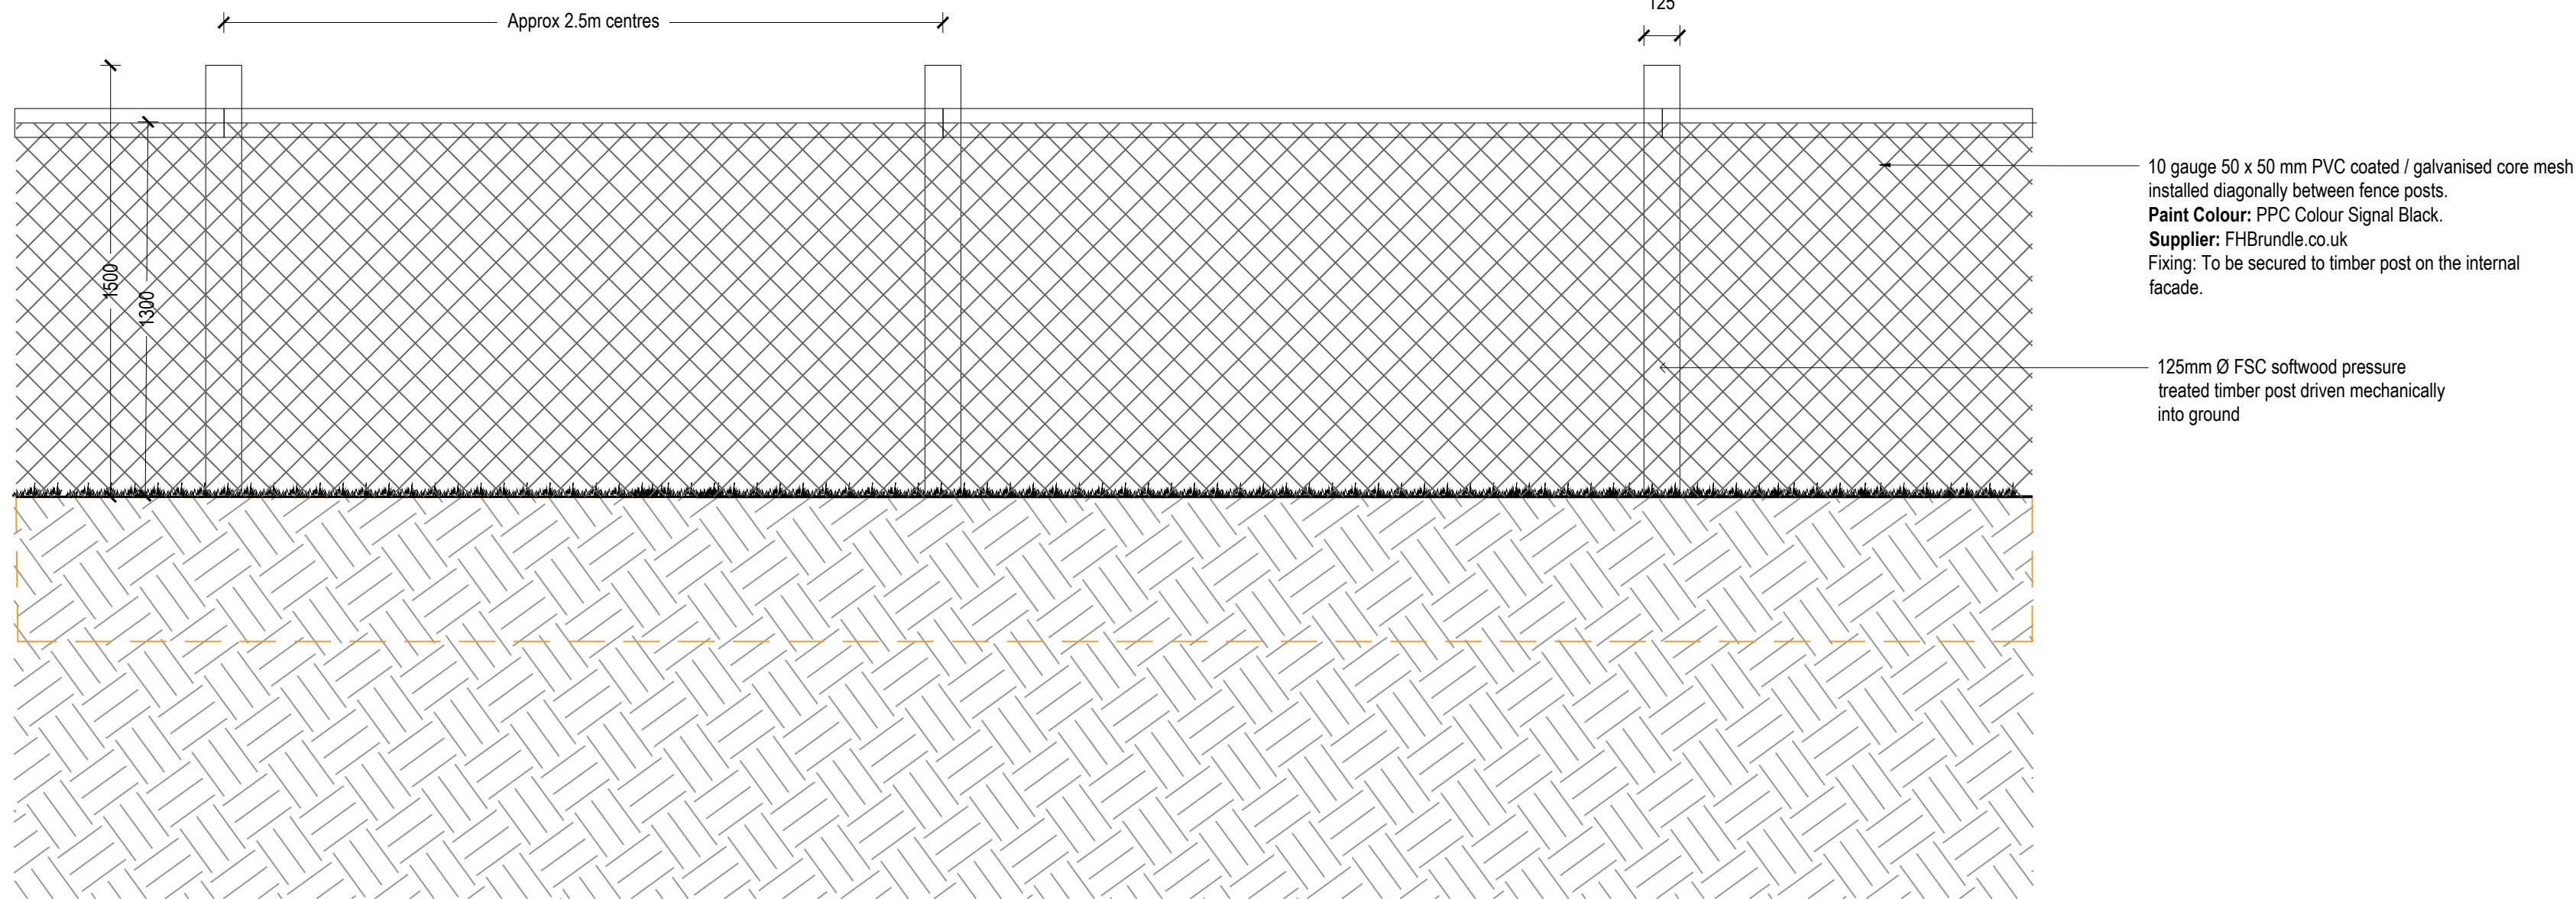

F8 1.5m Timber post and chain link fence

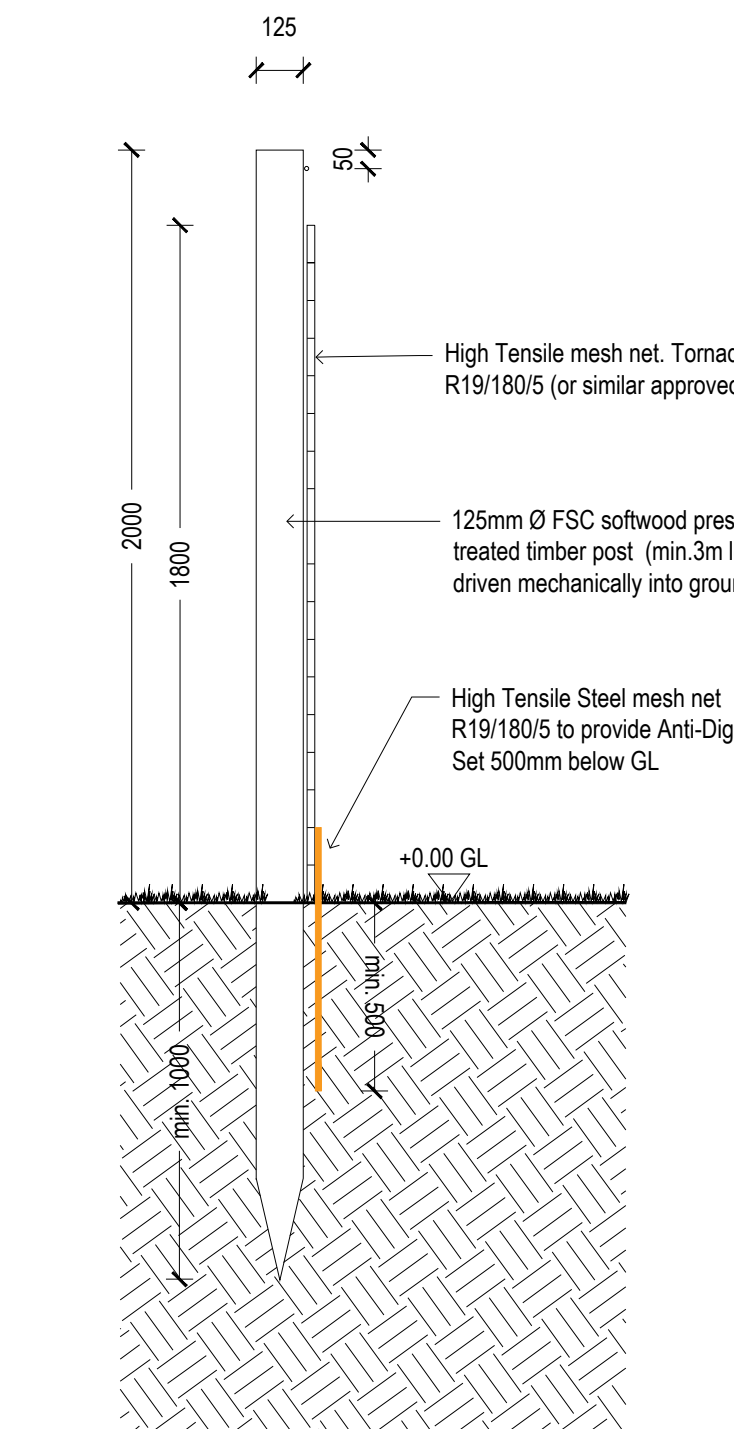

F9 1.8m Timber Post & Mesh fence (Zoo Licence Fence)

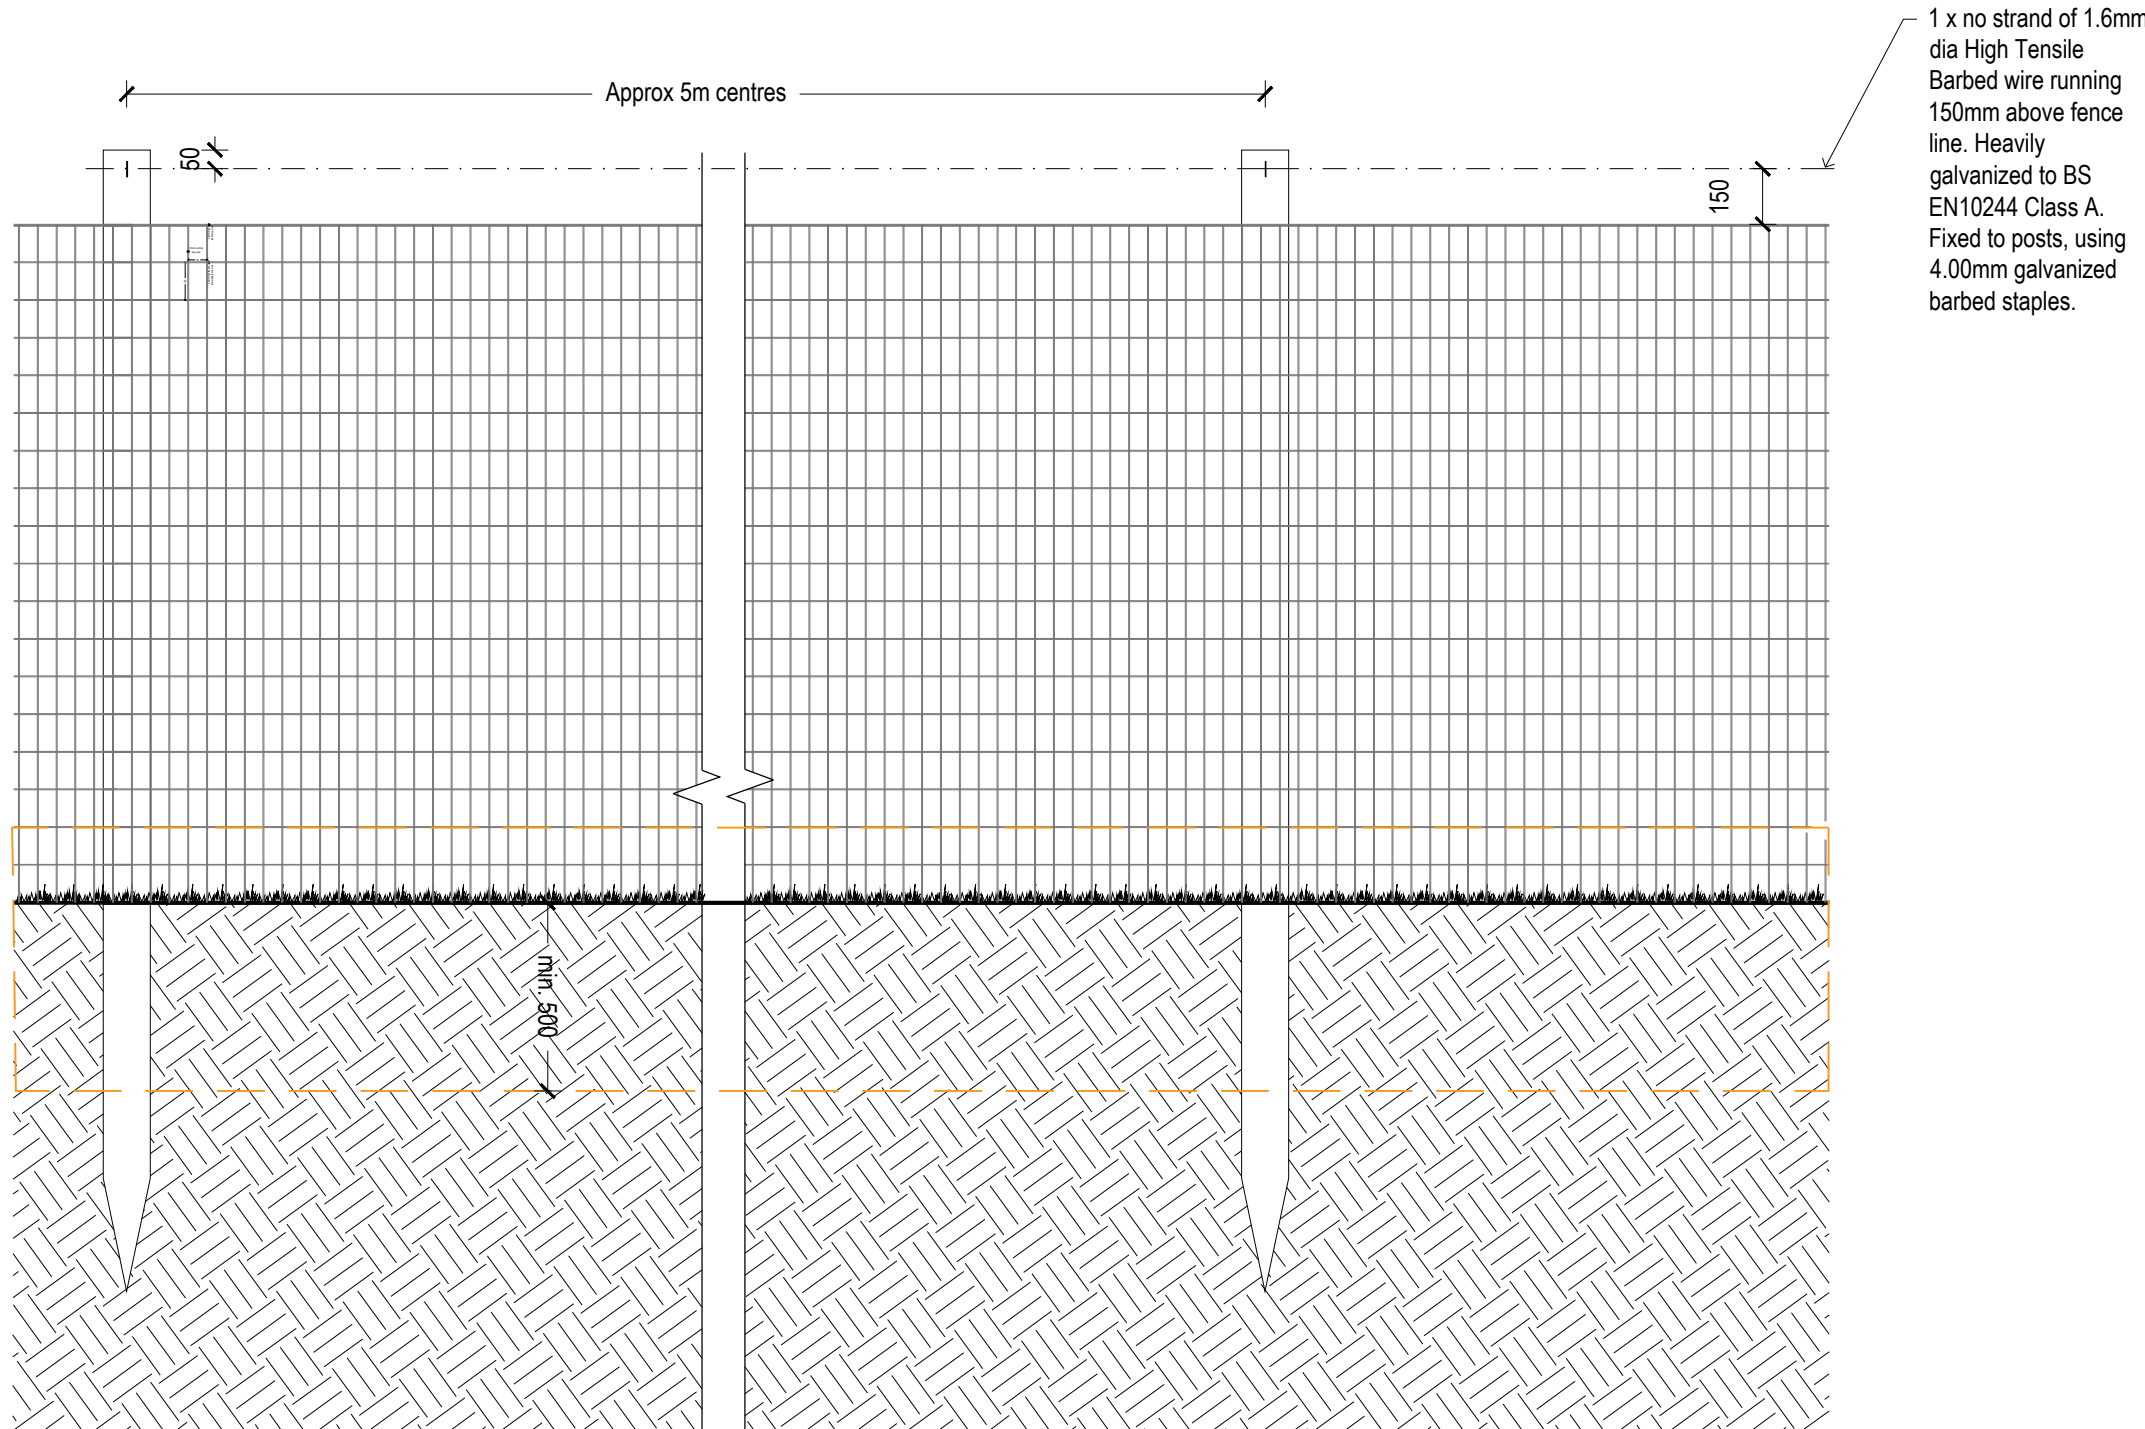

Precedent Image - wire mesh fencing

NOTE: FOR LOCATIONS REFER TO
BOUNDARY PLAN
TWZ-DZU-00-00-DR-L-00105

rev	details	by	date
00	ISSUE FOR PLANNING	JM	15.07.2024
01	ISSUE FOR PLANNING - F12 ADDED	JM	19.07.2024
P02	FIRST ISSUE FOR TENDER	JM	22.11.2024
P03	REVISED ISSUE FOR TENDER	JM	04.12.2024
P04	ISSUE FOR PLANNING (S73)	JM	09.12.2024
C01	ISSUE FOR CONSTRUCTION	JM	18.08.2025

rev	details	by	date

- Notes
- Do not scale from drawing, use figured dimensions only.
 - All dimensions to be checked onsite.
 - This drawing to be read in conjunction with all other drawings and specifications.

Project title
NSCC ORANGUTAN FACILITY

Drawing title
BOUNDARY DETAILS
SHEET 08

Drawing number
TWZ-DZU-00-00-DR-L-00317-C01

Drawing Status
FOR CONSTRUCTION

Date
15.07.2024

Scale
1:20 @ A1

Drawn
ZW

Checked
JM

Client:

tz Twycross Zoo
IN THE HEART OF CONSERVATION

DEARADH ZU
ZOO - LANDSCAPE - DESIGN
P: 07713 087369 E: jonathan.mcdoughlin@dearadhzu.com