



NOTE: FOR LOCATIONS REFER TO
BOUNDARY PLAN
TWZ-DZU-00-00-DR-L-00105

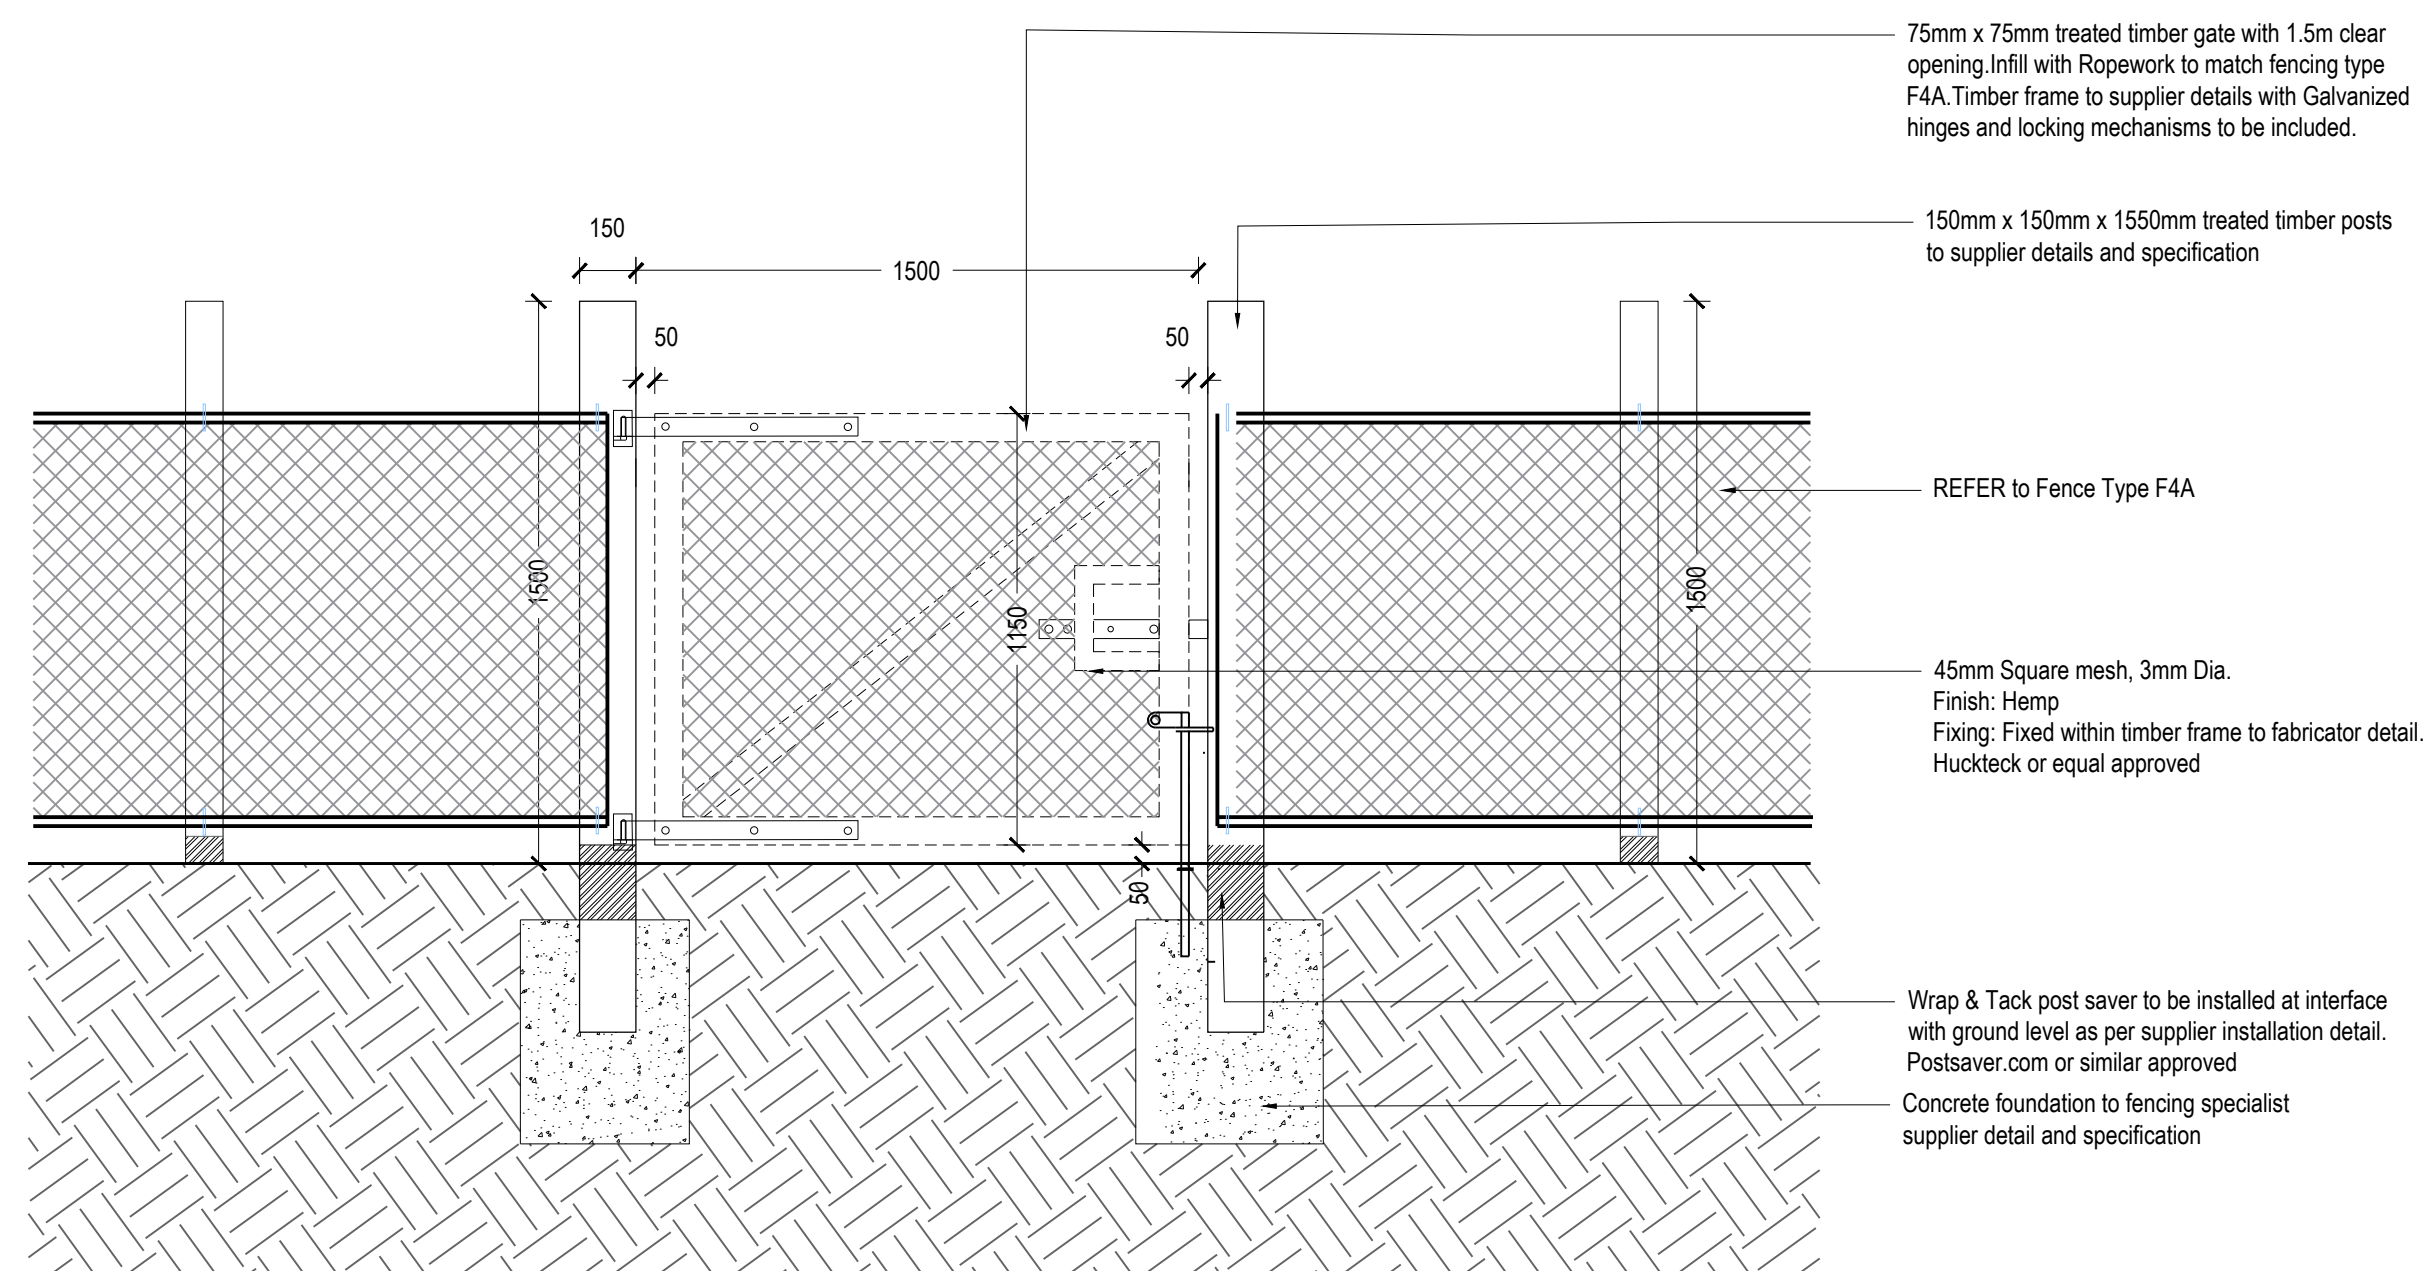


G3 Double vehicle - Stand Off Fence Gate

Scale 1:20

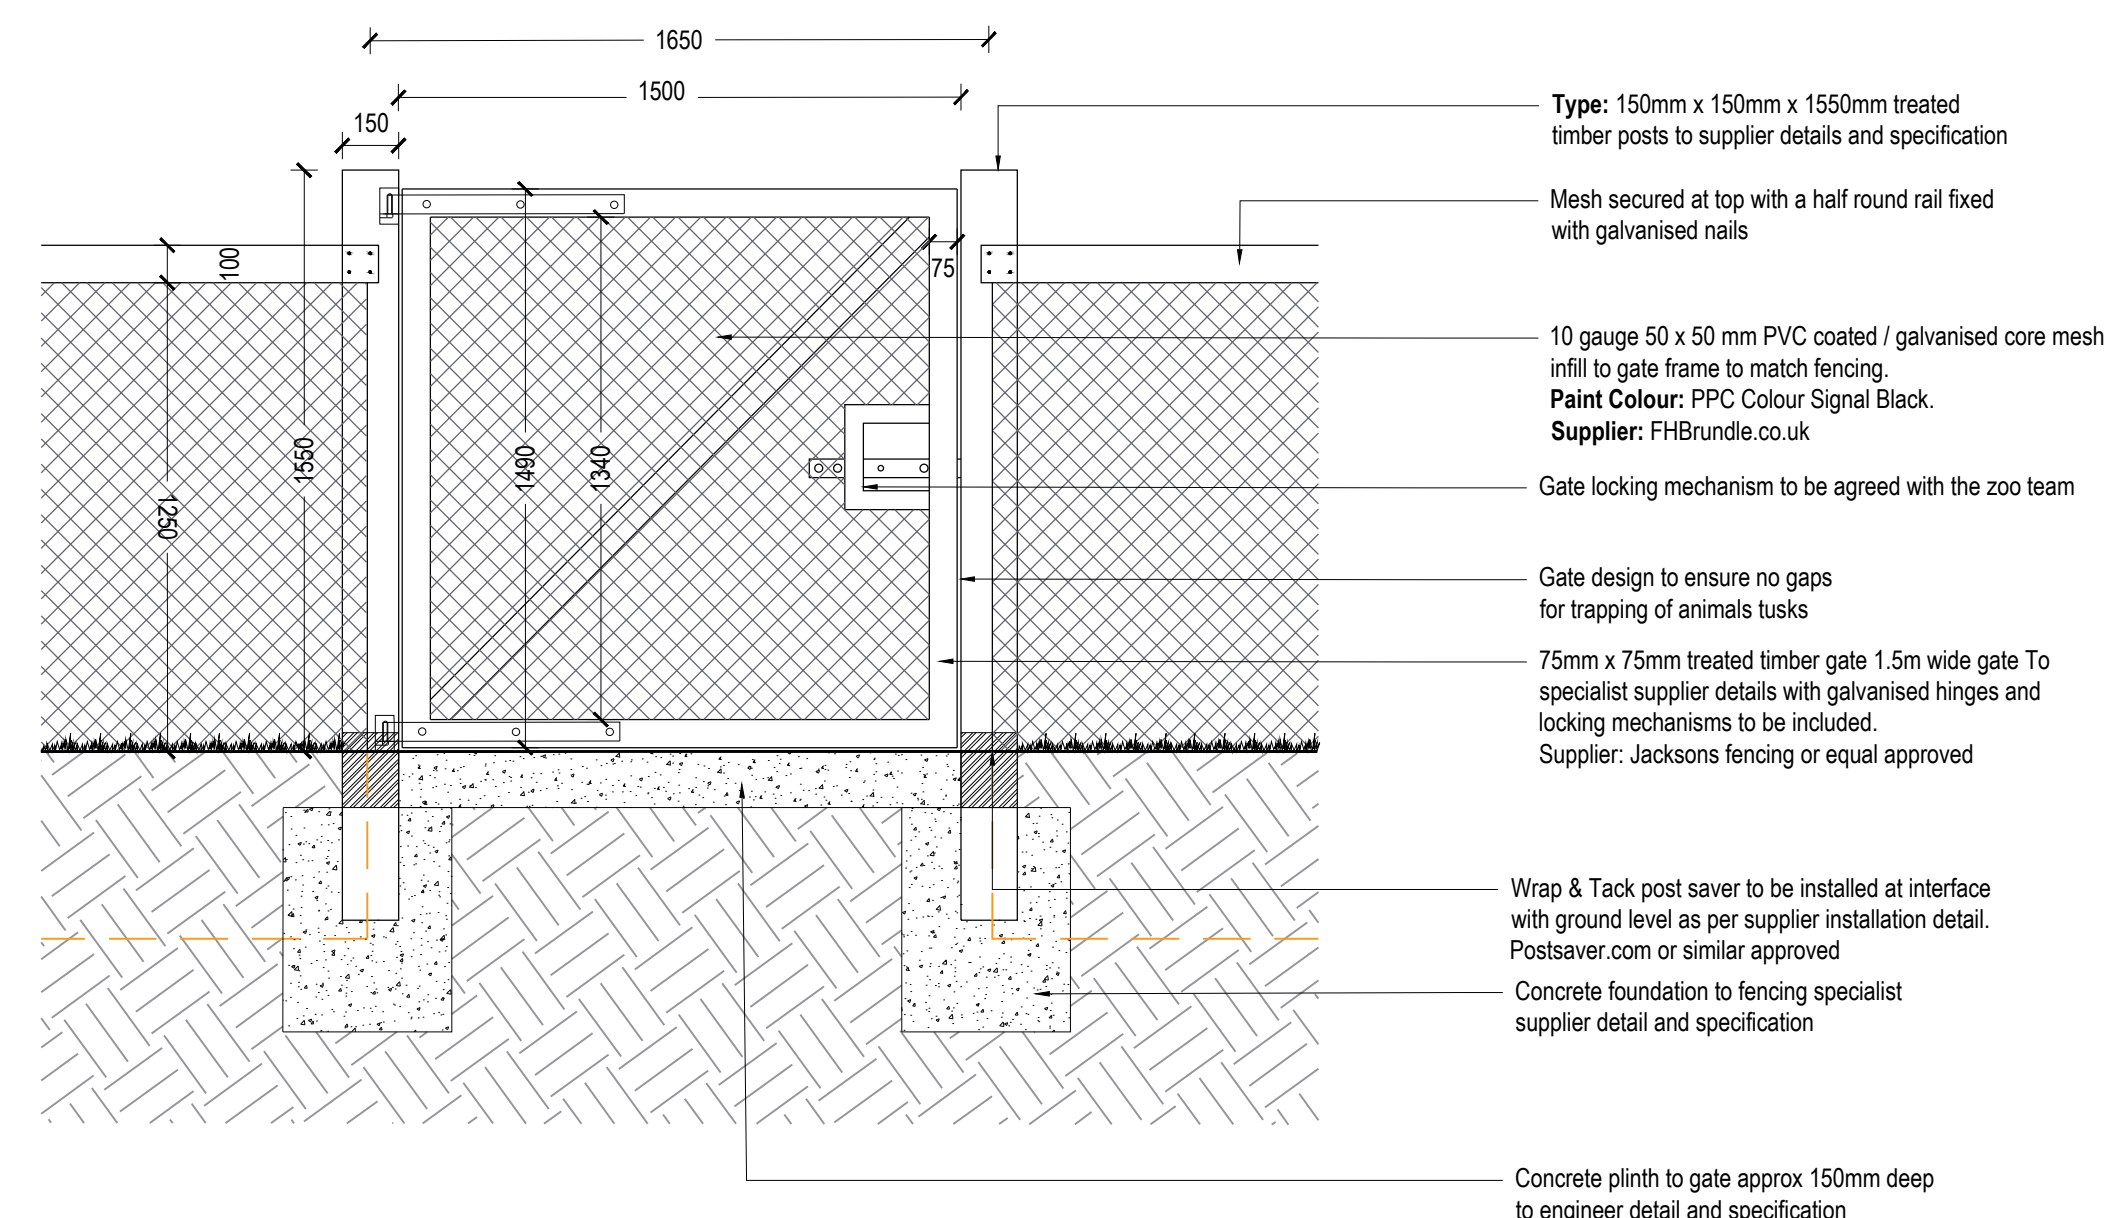


G2 Single Keeper access gate to Babirusa (F8 interface)

Scale 1:

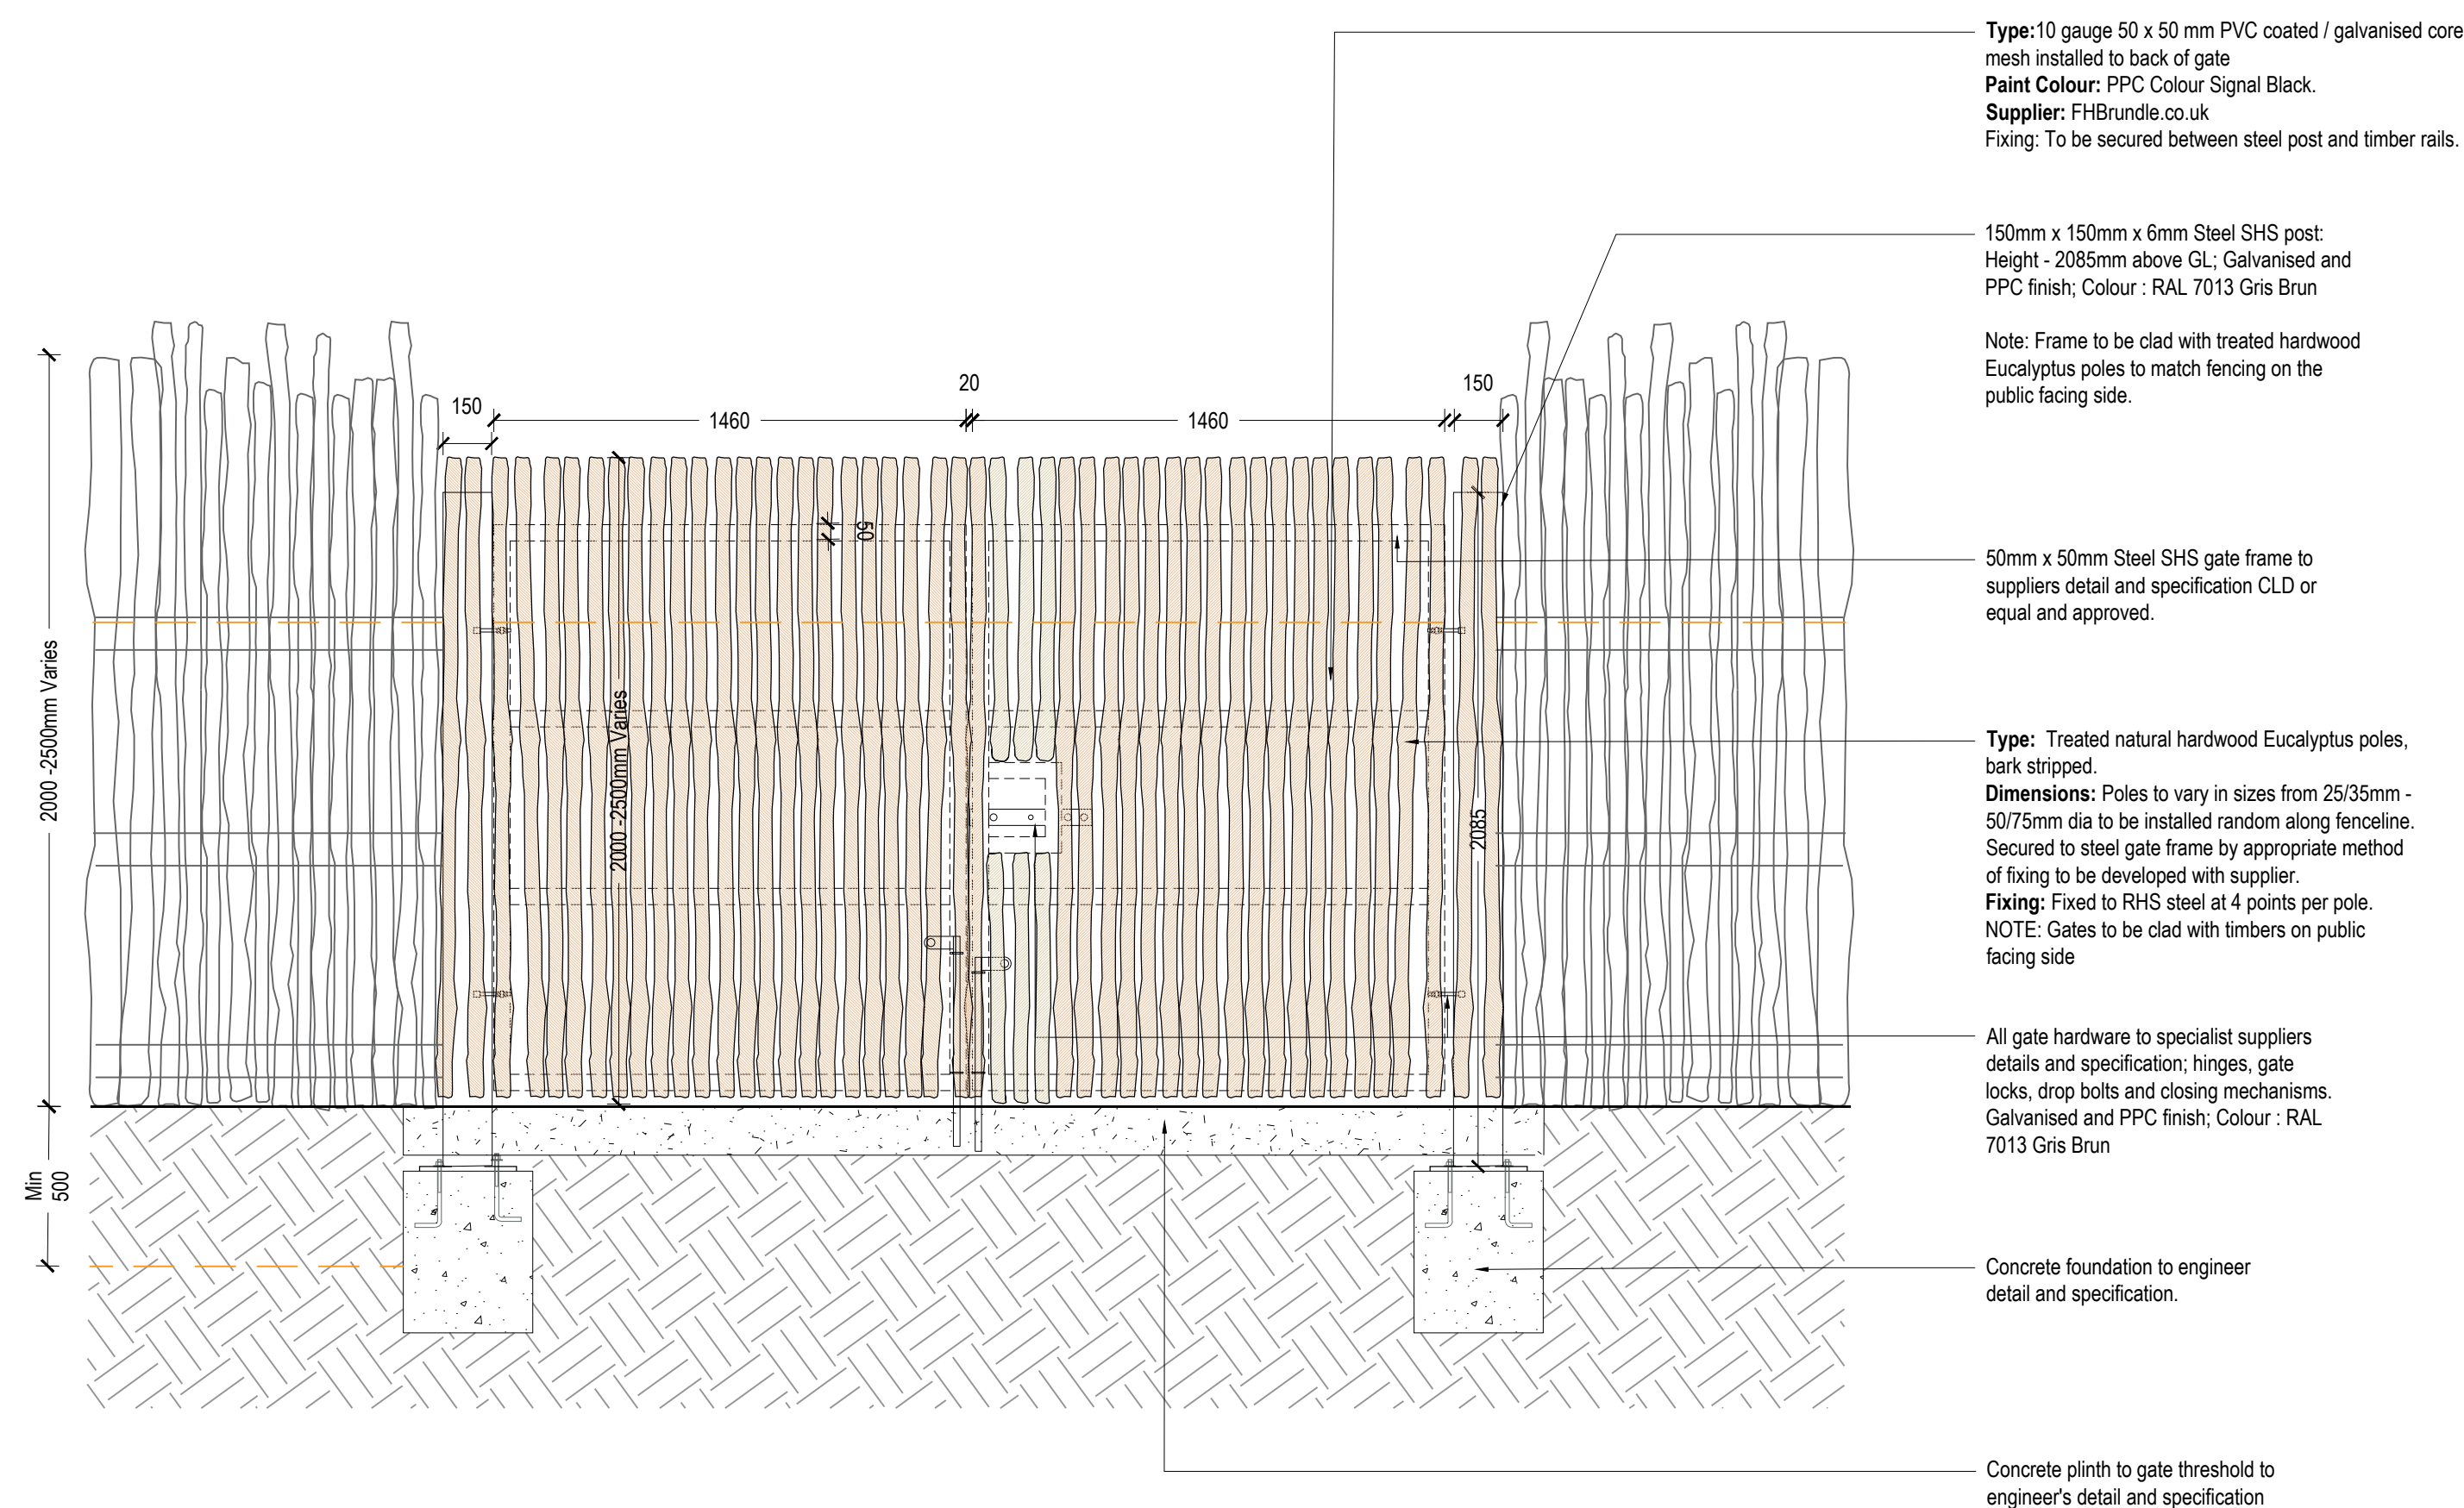

G06 Vehicle double leaf gate to Babirusa Habitat

Figure 1.0

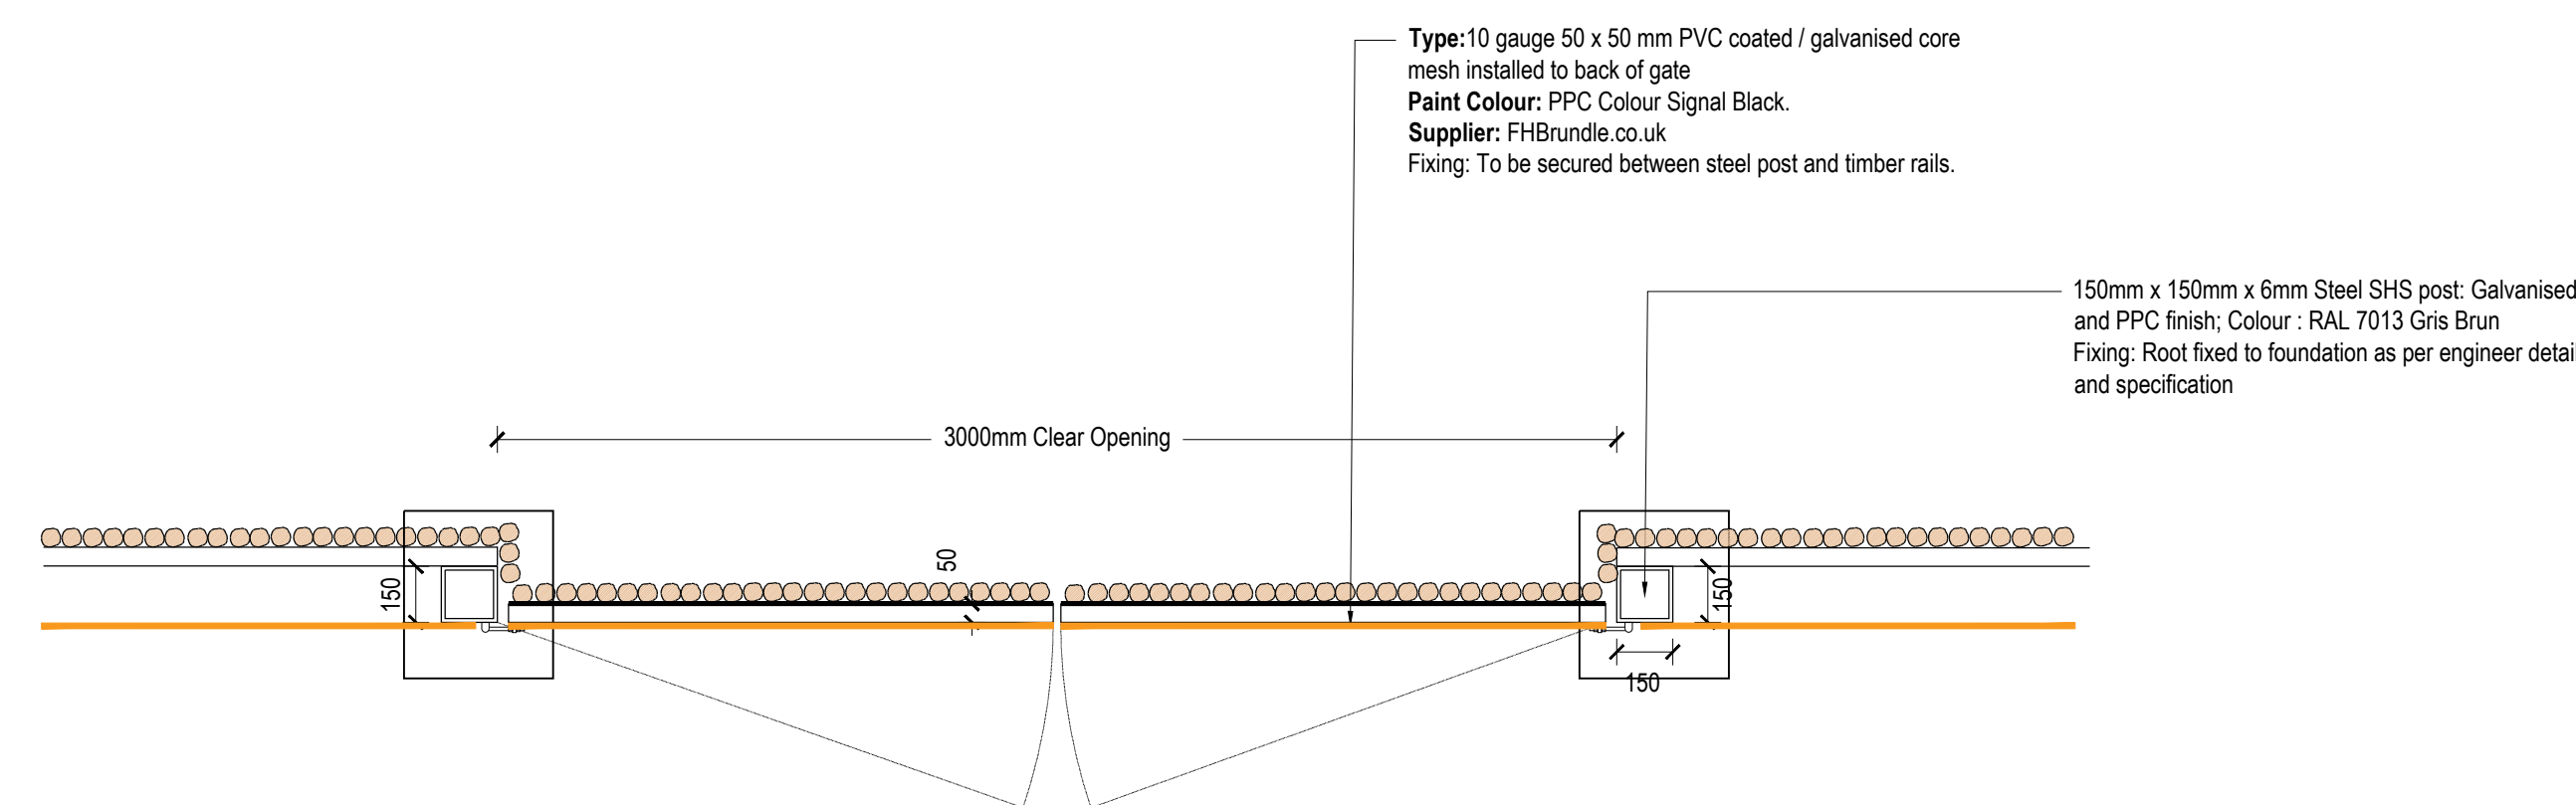

rev	details	by	date
P00	FIRST ISSUE FOR TENDER	JM	04-12-2024
C01	ISSUE FOR CONSTRUCTION	JM	18.08.2025

[illegible]

Notes

1. Do not scale from drawing, use figured dimensions only.
2. All dimensions to be checked onsite.
3. This drawing to be read in conjunction with all other drawings and specifications.

Project title

NSCC ORANGUTAN FACILITY

Drawing title

GATE DETAILS - SHEET 02

Drawing number

Revision

TWZ-DZU-00-00-DR-L-00323-C01

Drawing Status

FOR CONSTRUCTION

Date _____

Scale

0000

Drawn

Checked

Client:

tz Twycross Zoo
IN THE HEART OF CONSERVATION

