



NOTE: FOR LOCATIONS REFER TO
BOUNDARY PLAN
TWZ-DZU-00-00-DR-L-00105

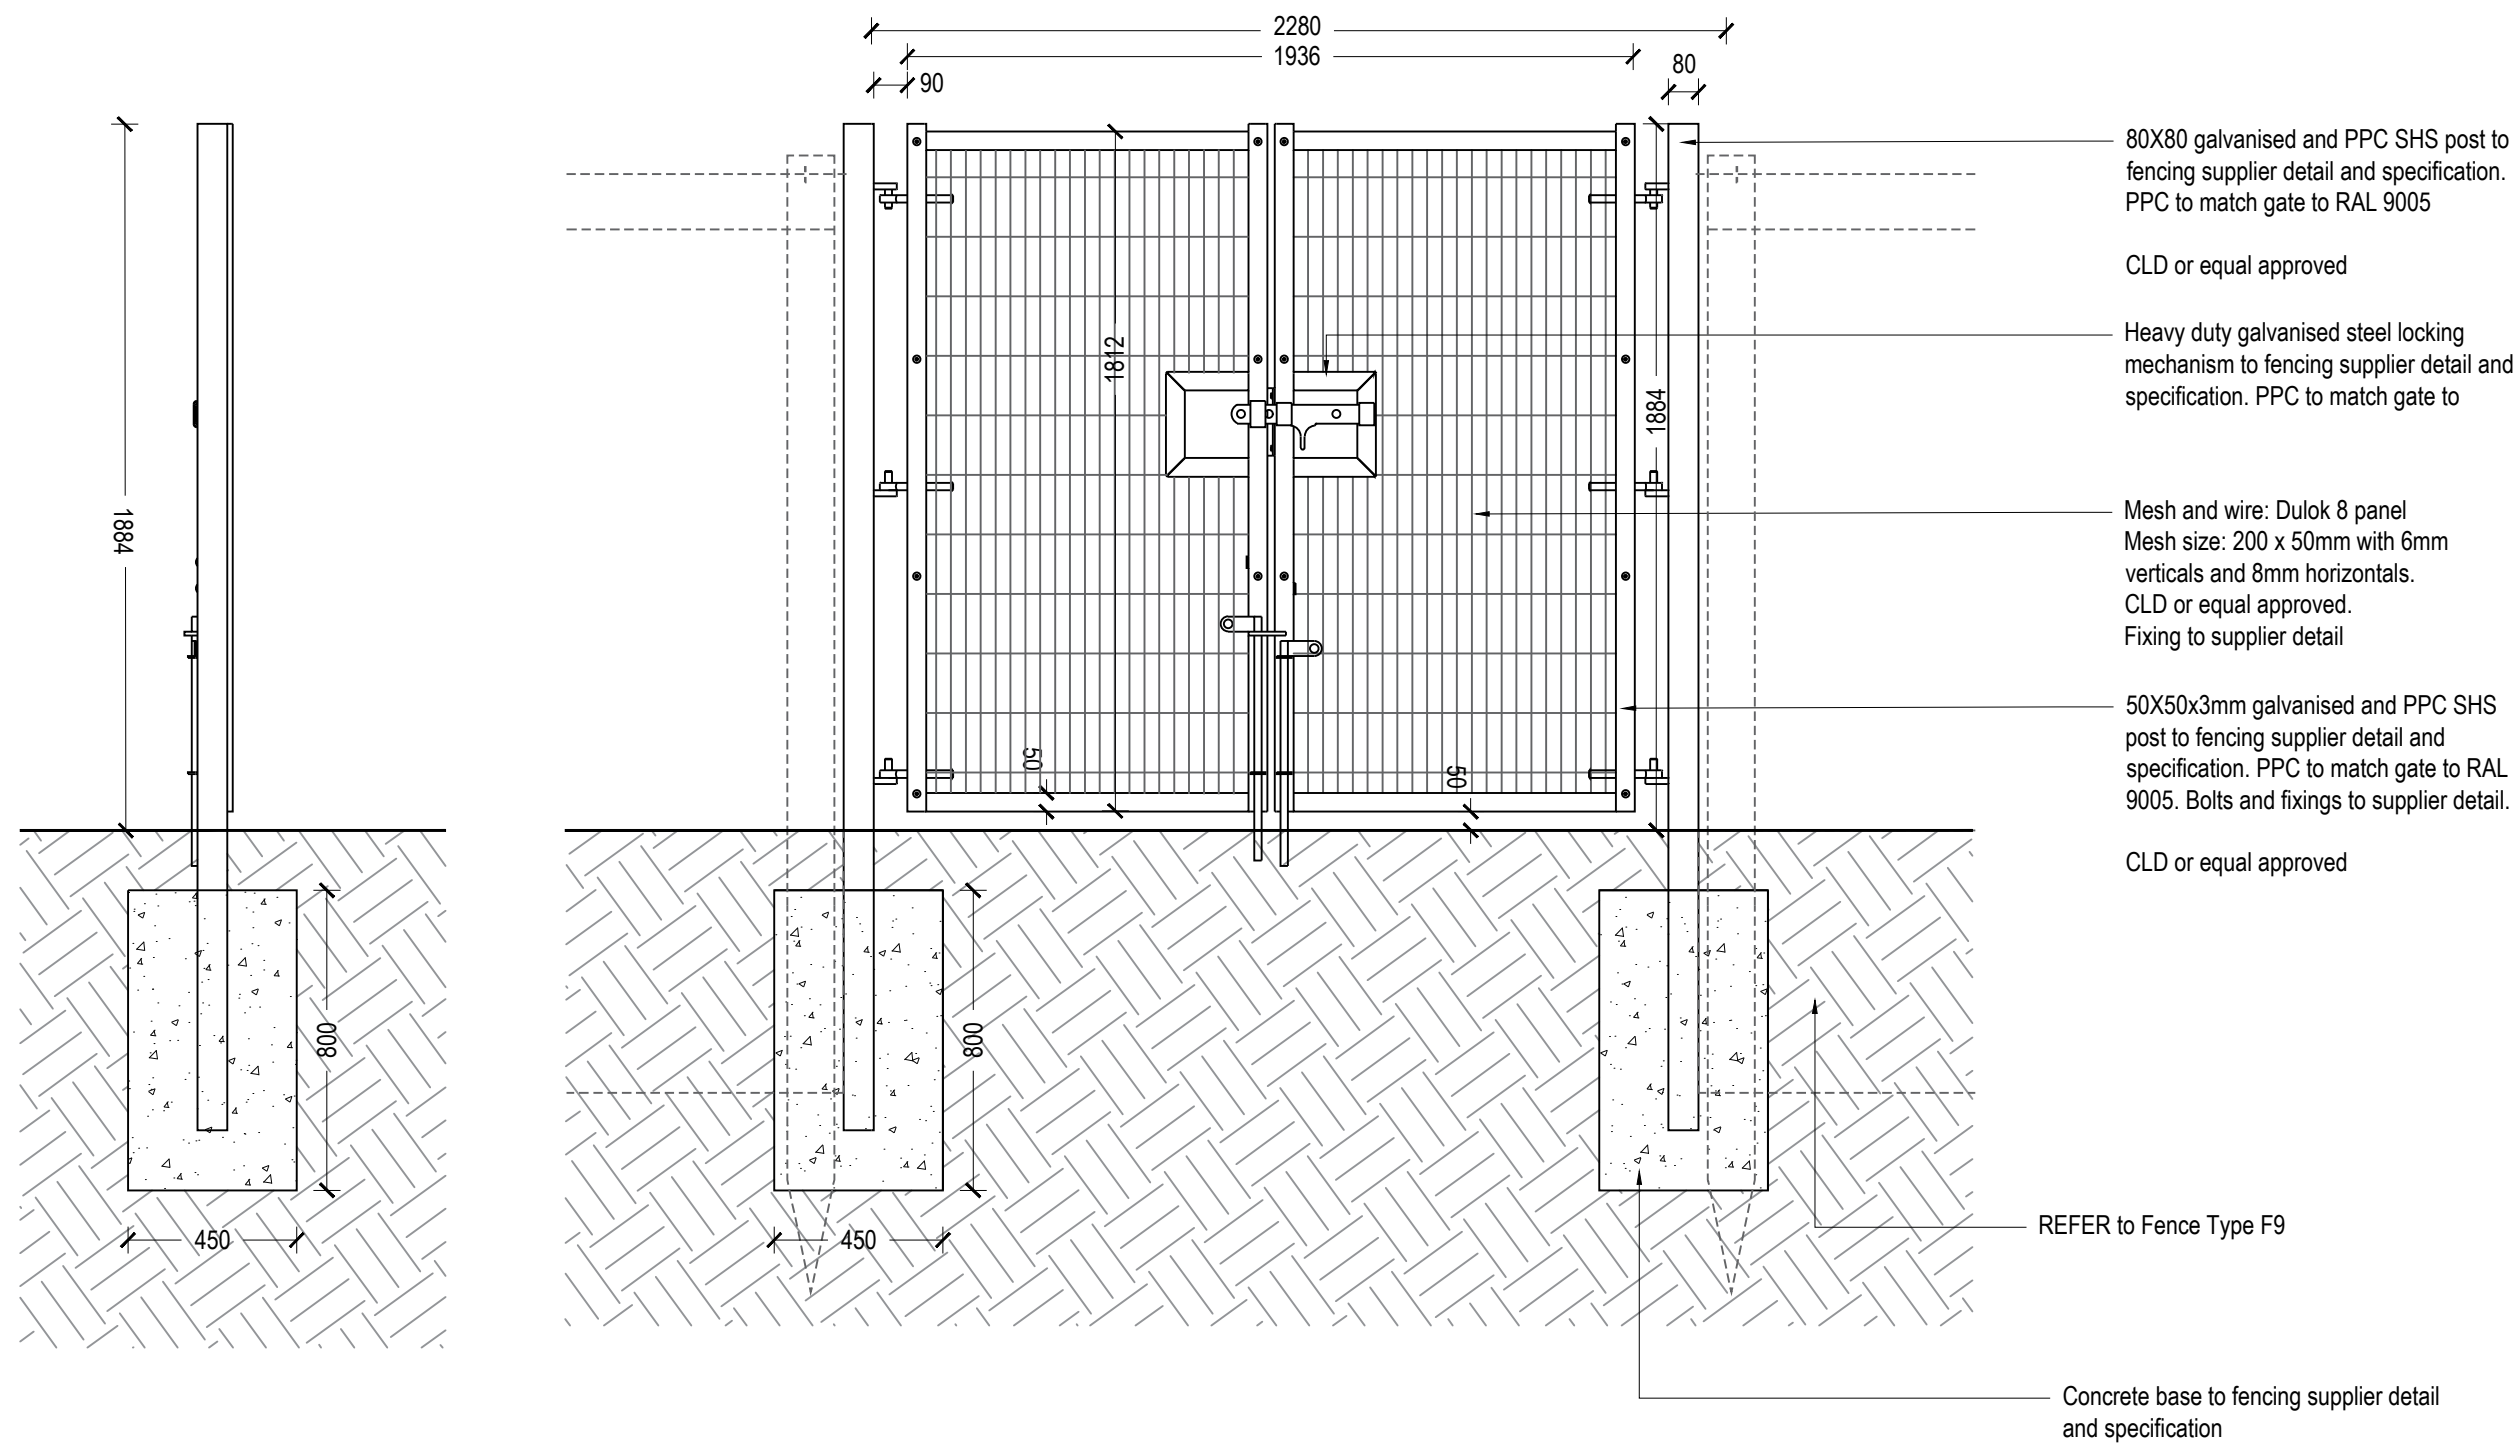


G07 Double Swing Gate within Zoo Liscence fence
Scale: 1:20

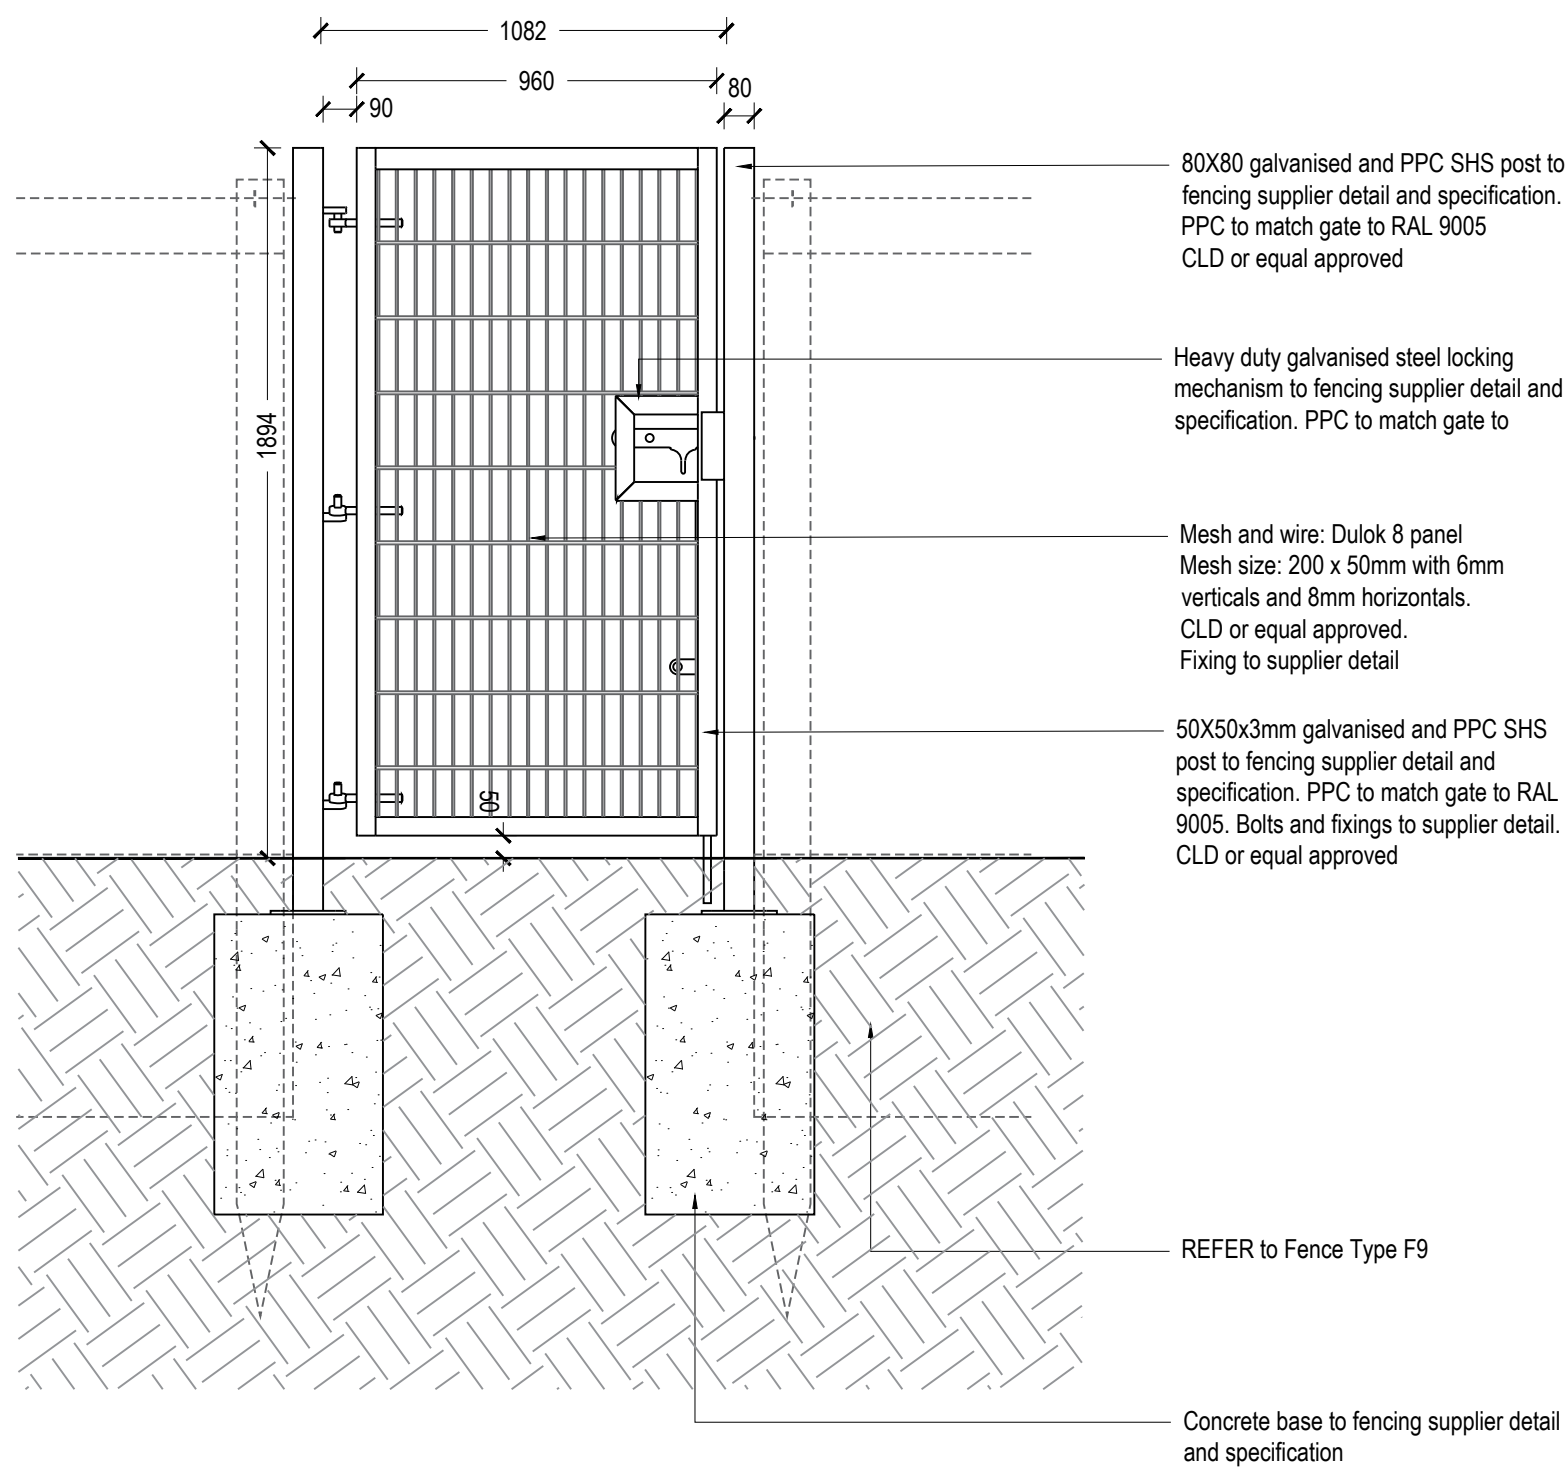


G05 Single Swing Gate within Zoo Liscence fence
Scale: 1:20



PRECEDENT IMAGE OF DULOK PANEL & GATE

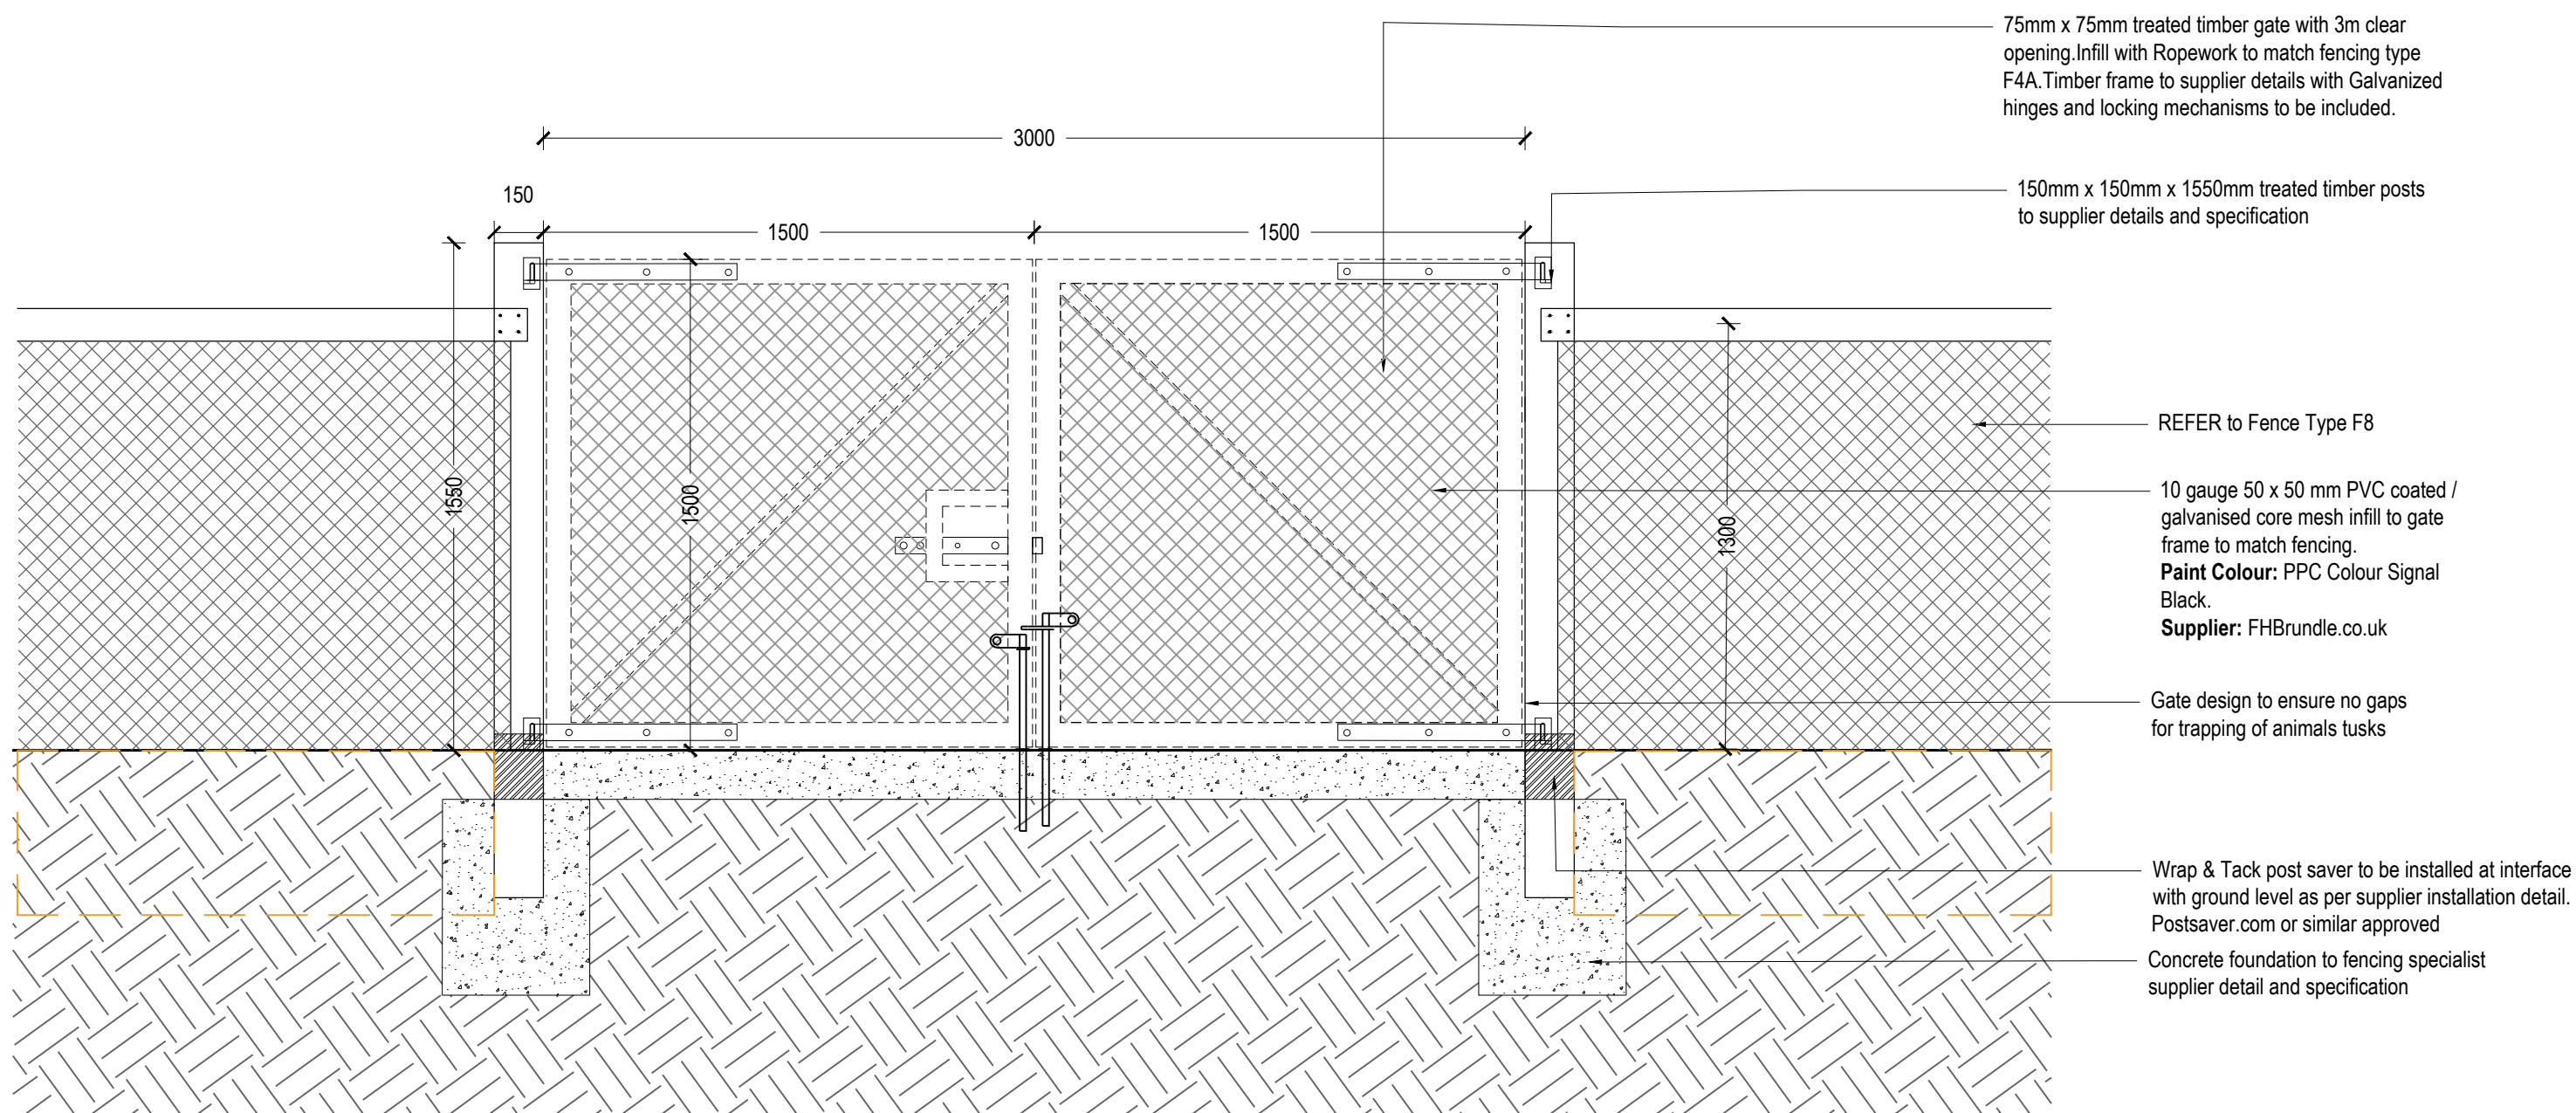

G09 Double Vehicle Gate - within Babirusa Enclosure
Scale: 1:20

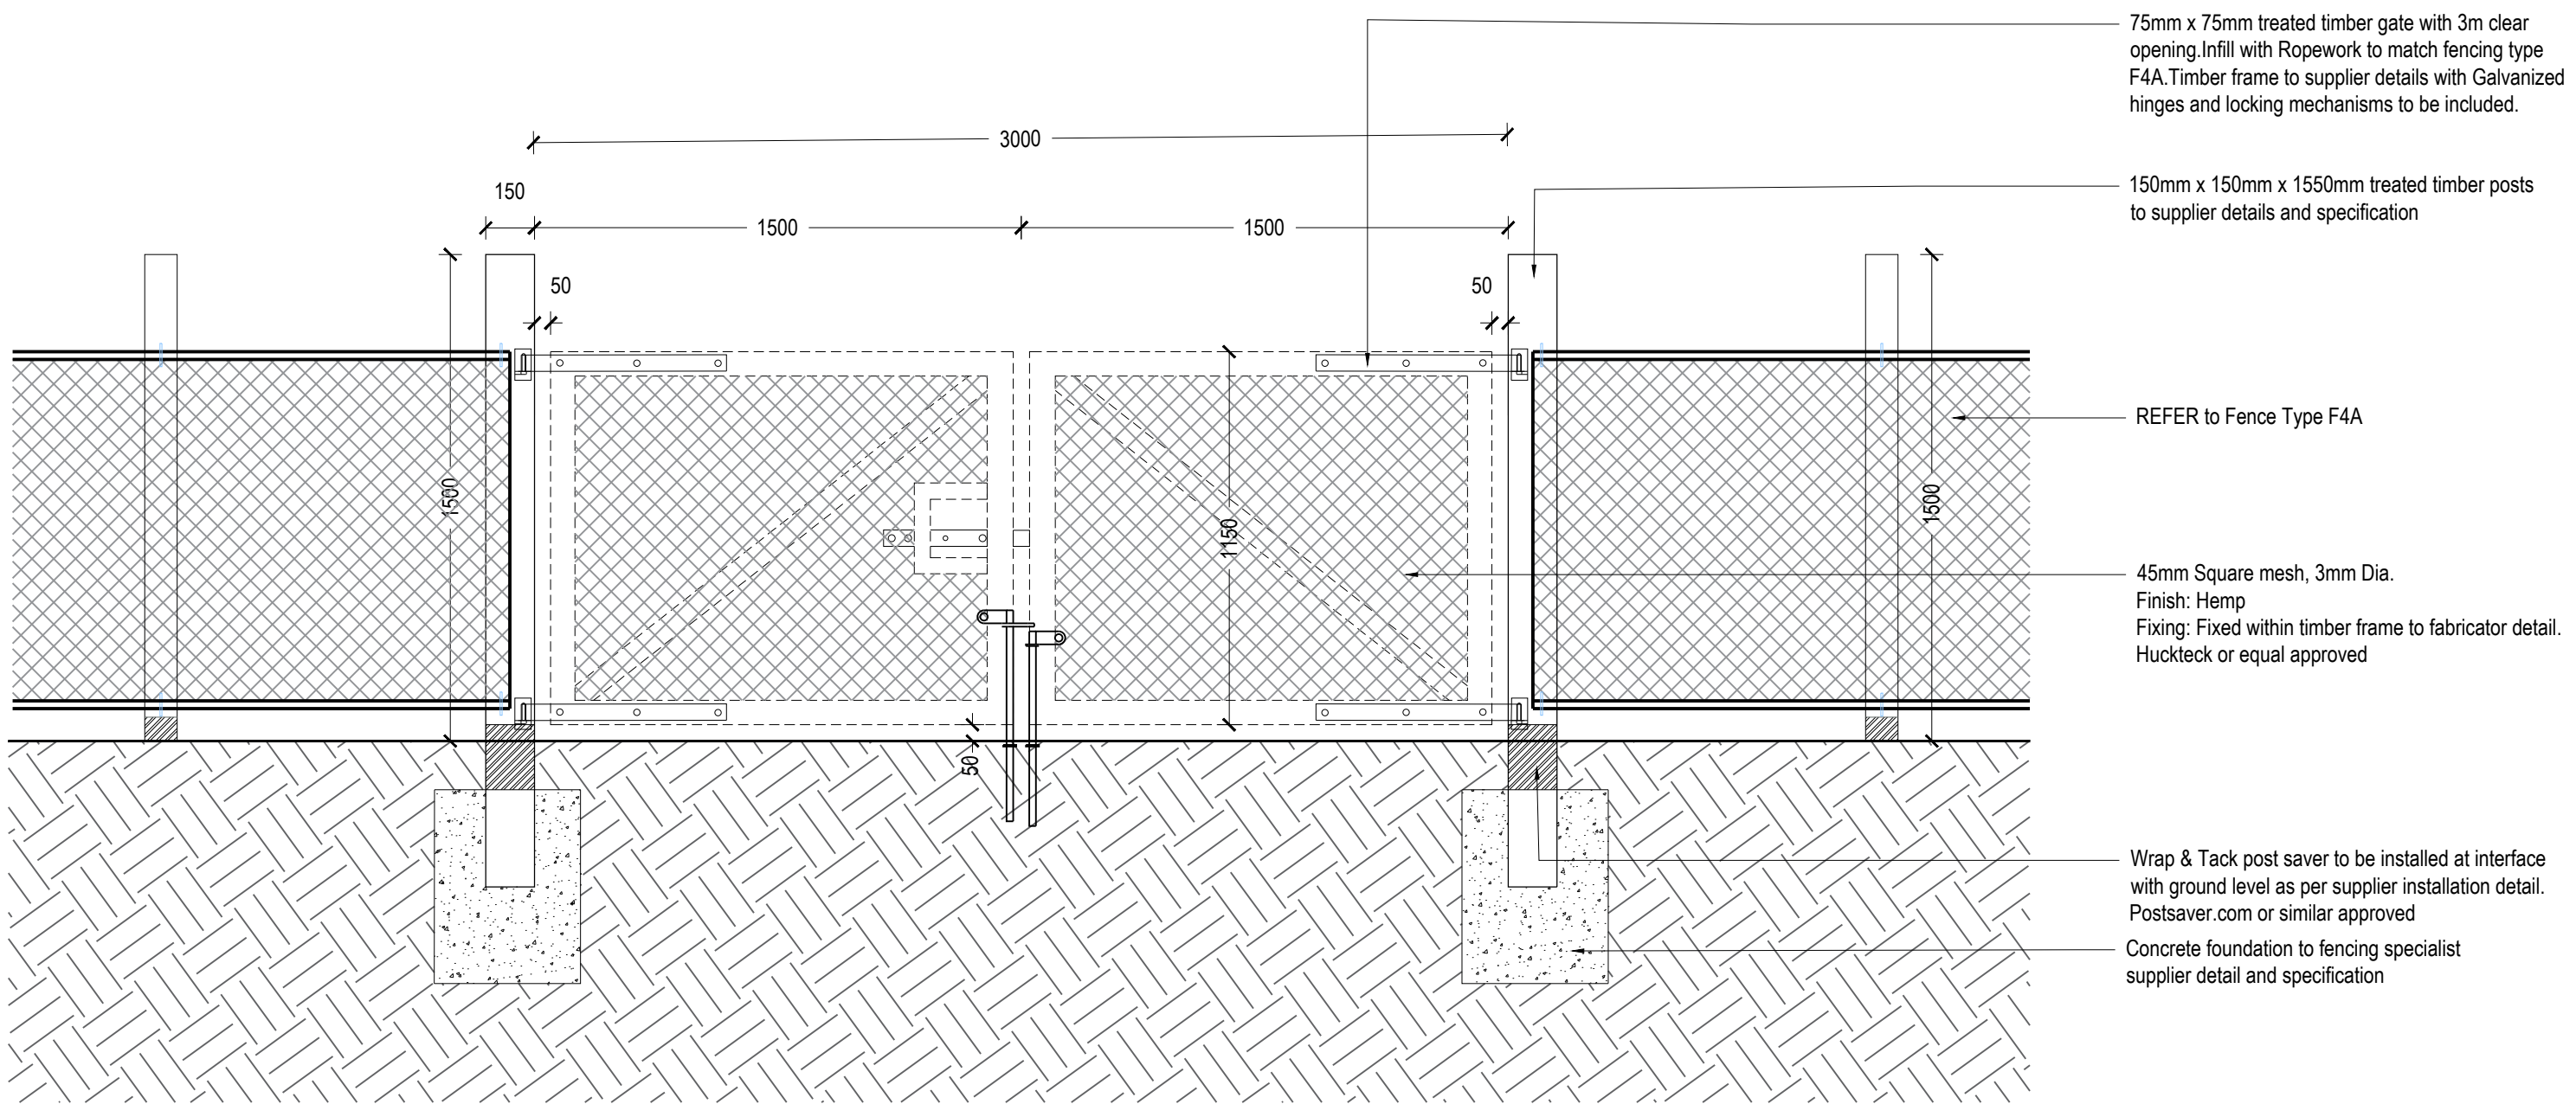

G3 Double vehicle - Stand Off Fence Gate
Scale: 1:20

rev	details	by	date
P00	FIRST ISSUE FOR TENDER	JM	04.12.2024
C01	ISSUE FOR CONSTRUCTION	JM	18.08.2025

rev	details	by	date

- Notes
- Do not scale from drawing, use figured dimensions only.
 - All dimensions to be checked onsite.
 - This drawing to be read in conjunction with all other drawings and specifications.

Project title
NSCC ORANGUTAN FACILITY

Drawing title
GATE DETAILS - SHEET 03

Drawing number
TWZ-DZU-00-00-DR-L-00324-C01

Drawing Status
FOR CONSTRUCTION

Date
15.07.2024

Scale
1:25 / 1:50 @ A1

Drawn
ZW

Checked
JM

Client:

tz Twycross Zoo
IN THE HEART OF CONSERVATION

DEARADH ZU
ZOO LANDSCAPE DESIGN
P: 07713 887589 E: jonathan.mcdougall@dearadhzu.com