



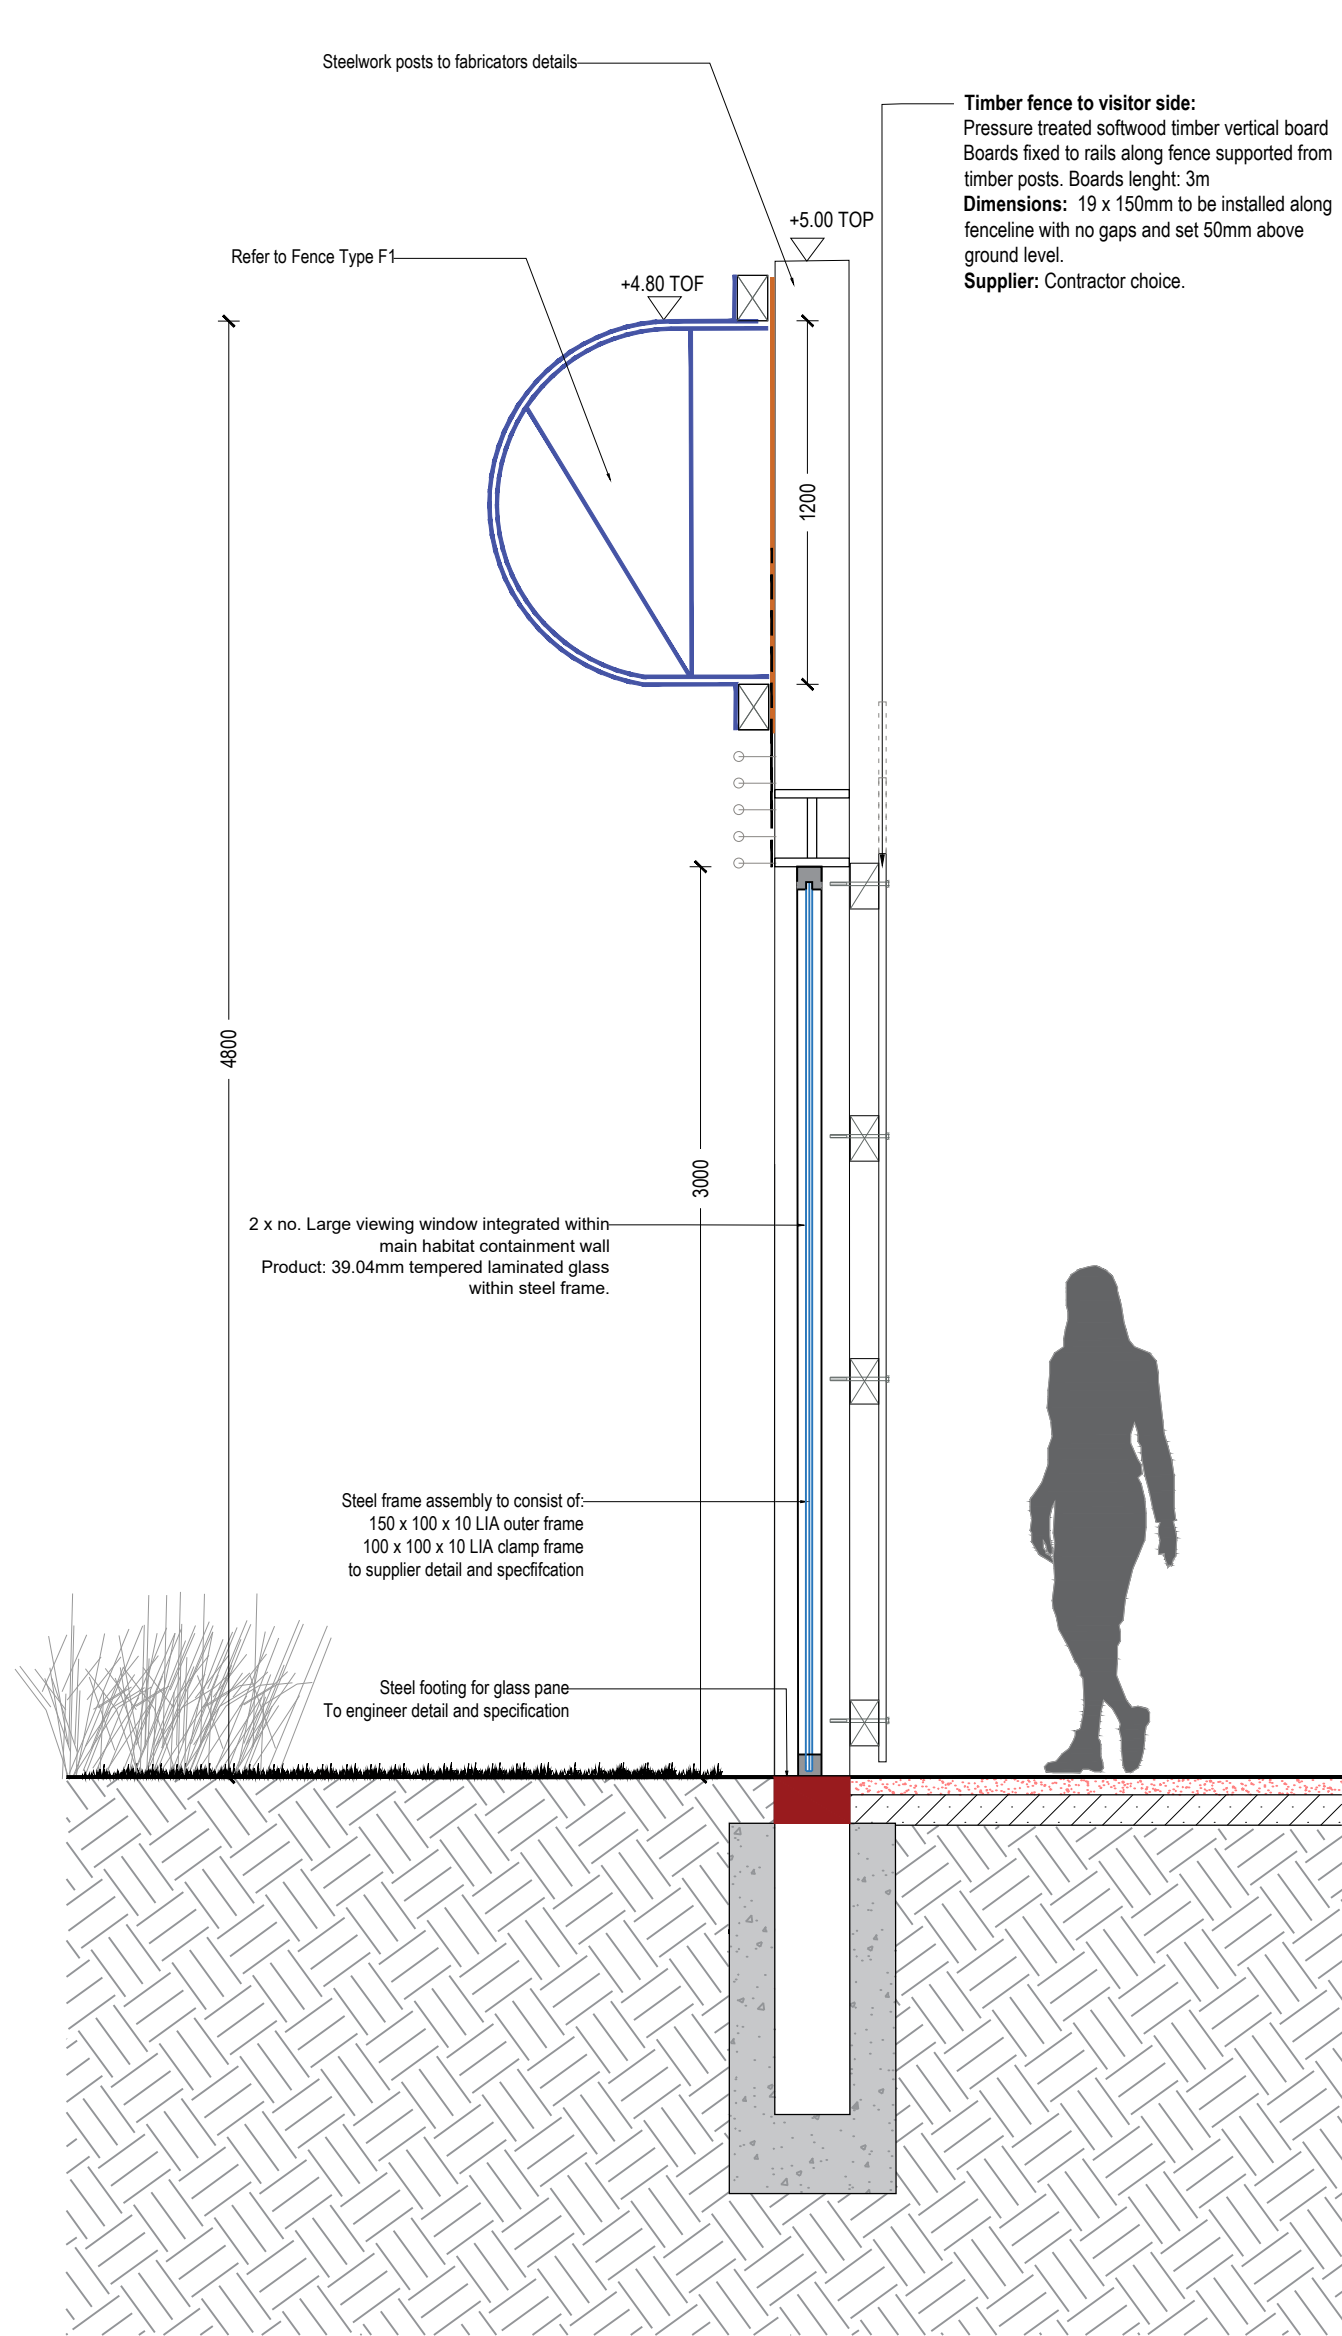

F3 2m high Viewing window integrated into containment - Section


Scale: 1:20

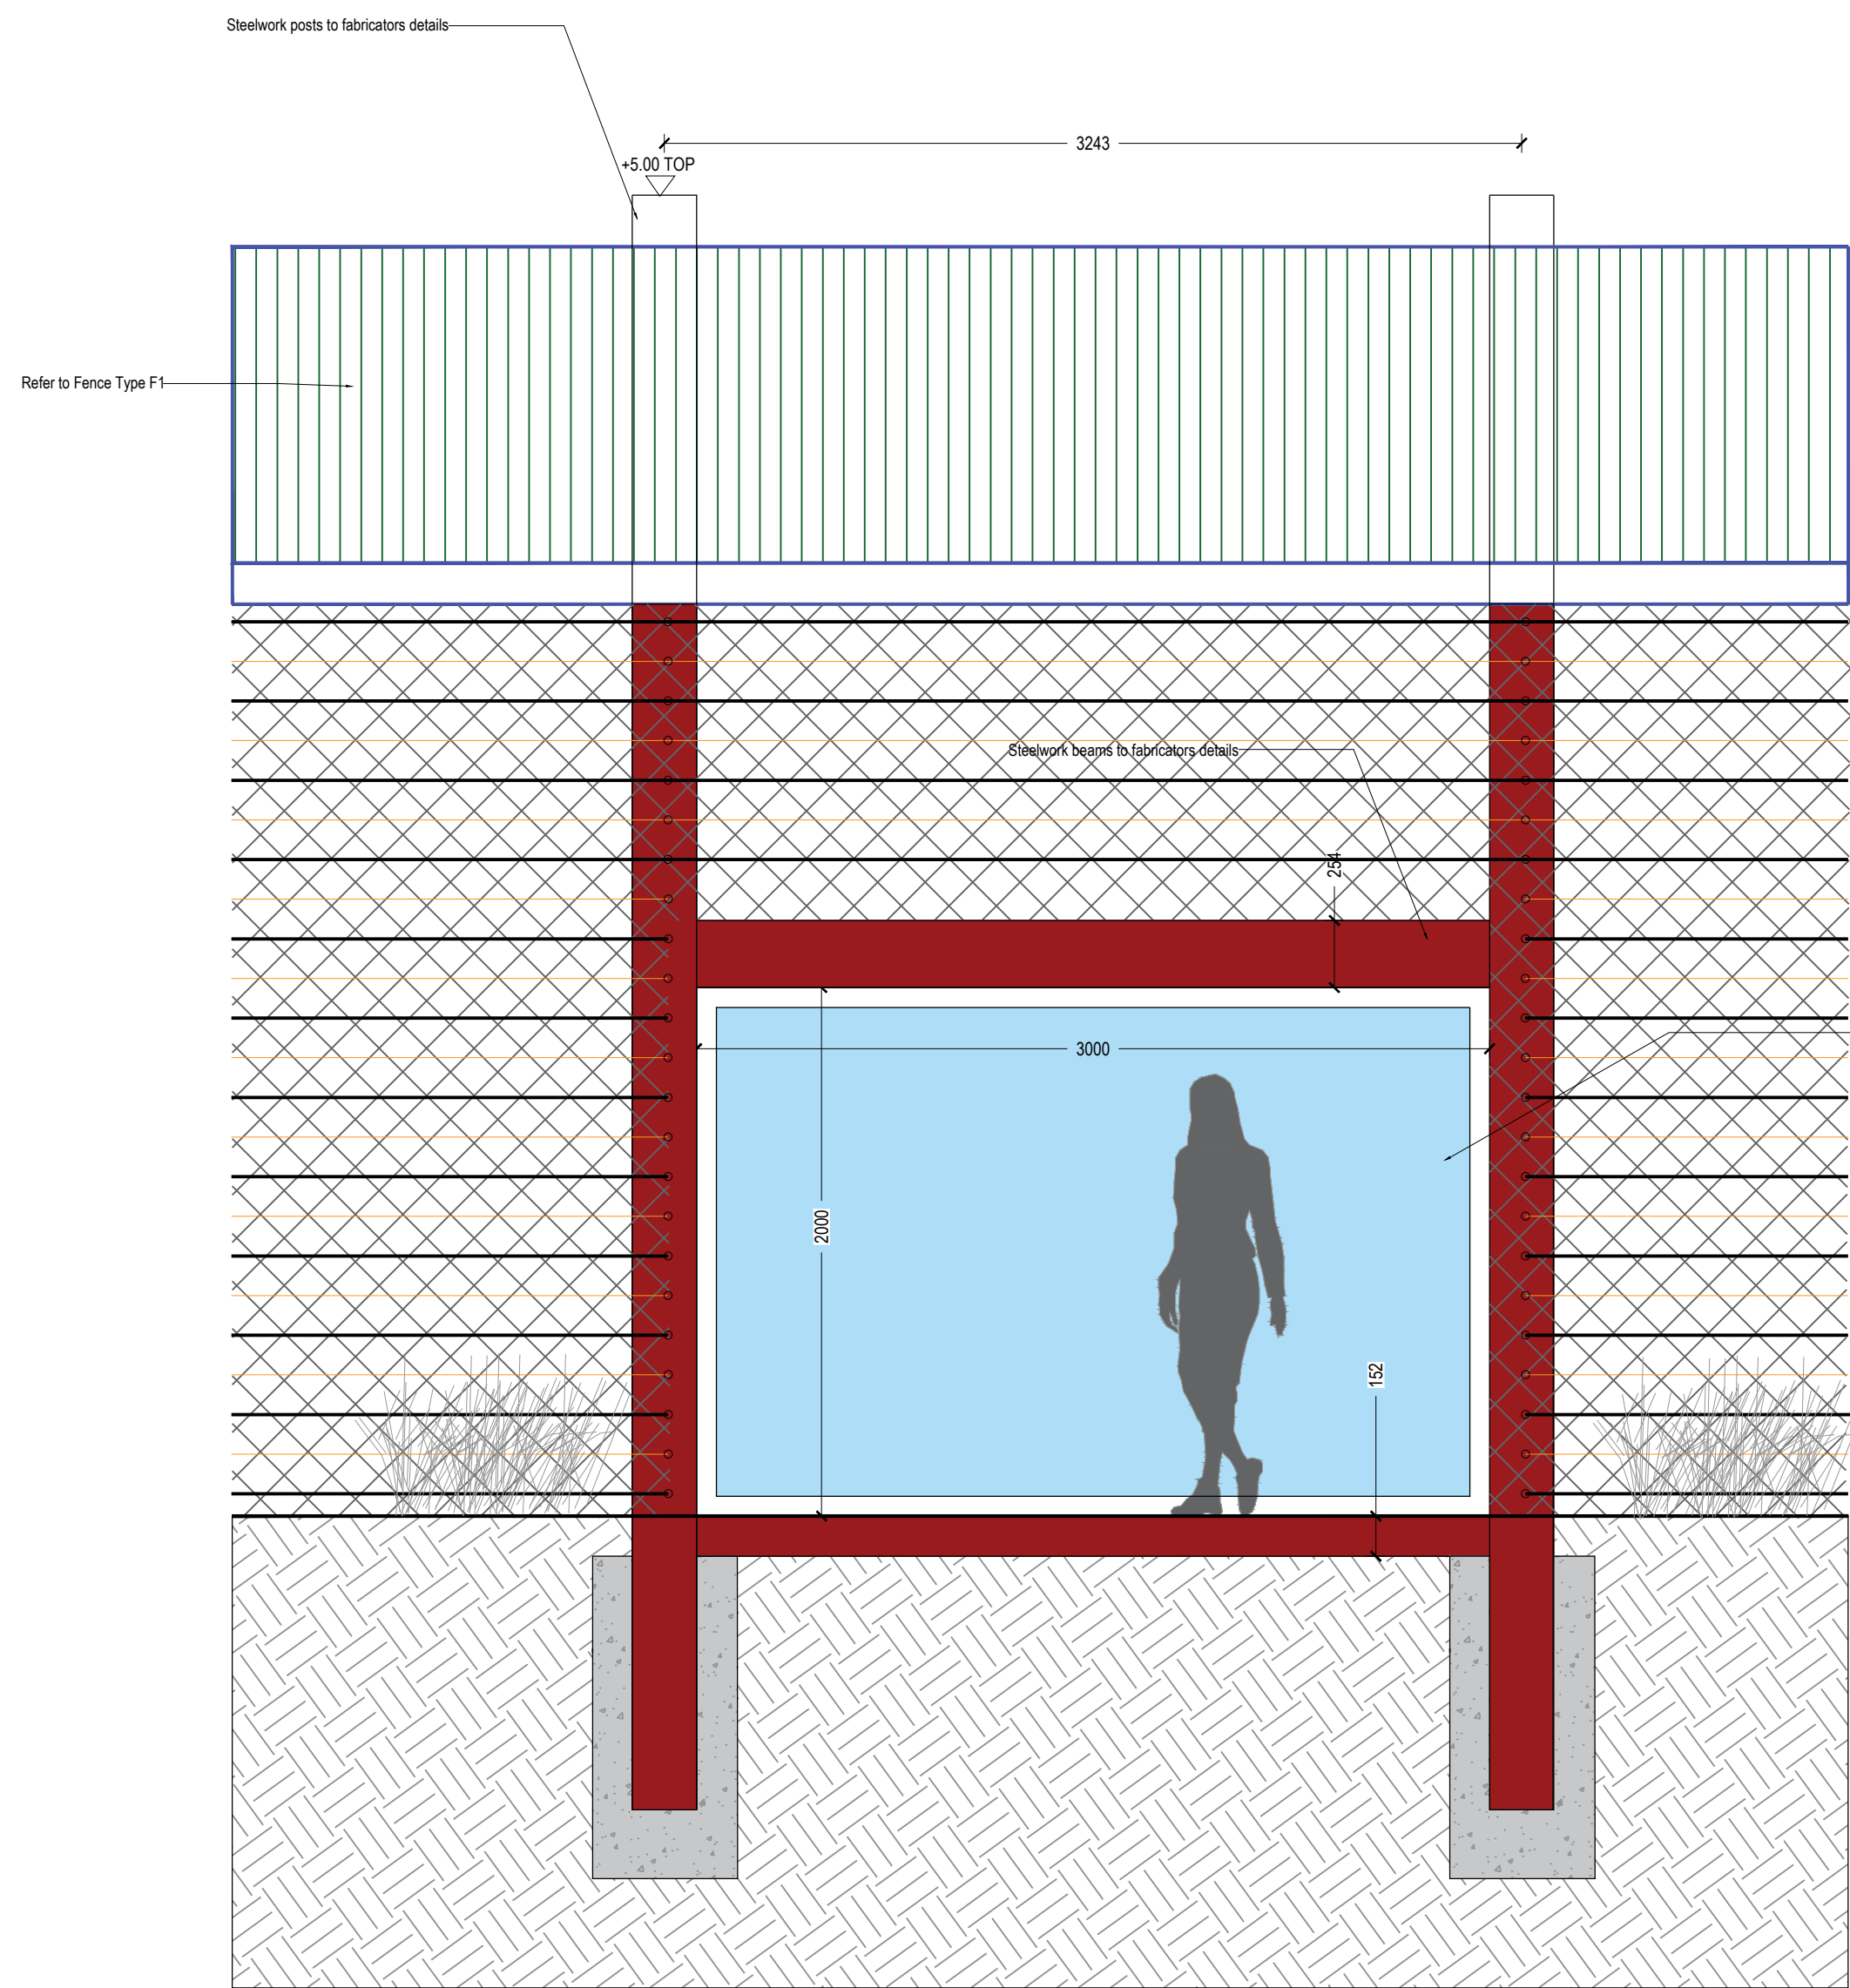

F3 2m high Viewing window integrated into containment - Elevation (ANIMAL FACE)

Scale: 1:20

1 x no. Large viewing window integrated within main habitat containment wall 3m x 2m
Product: 39.04mm tempered laminated glass within steel frame.

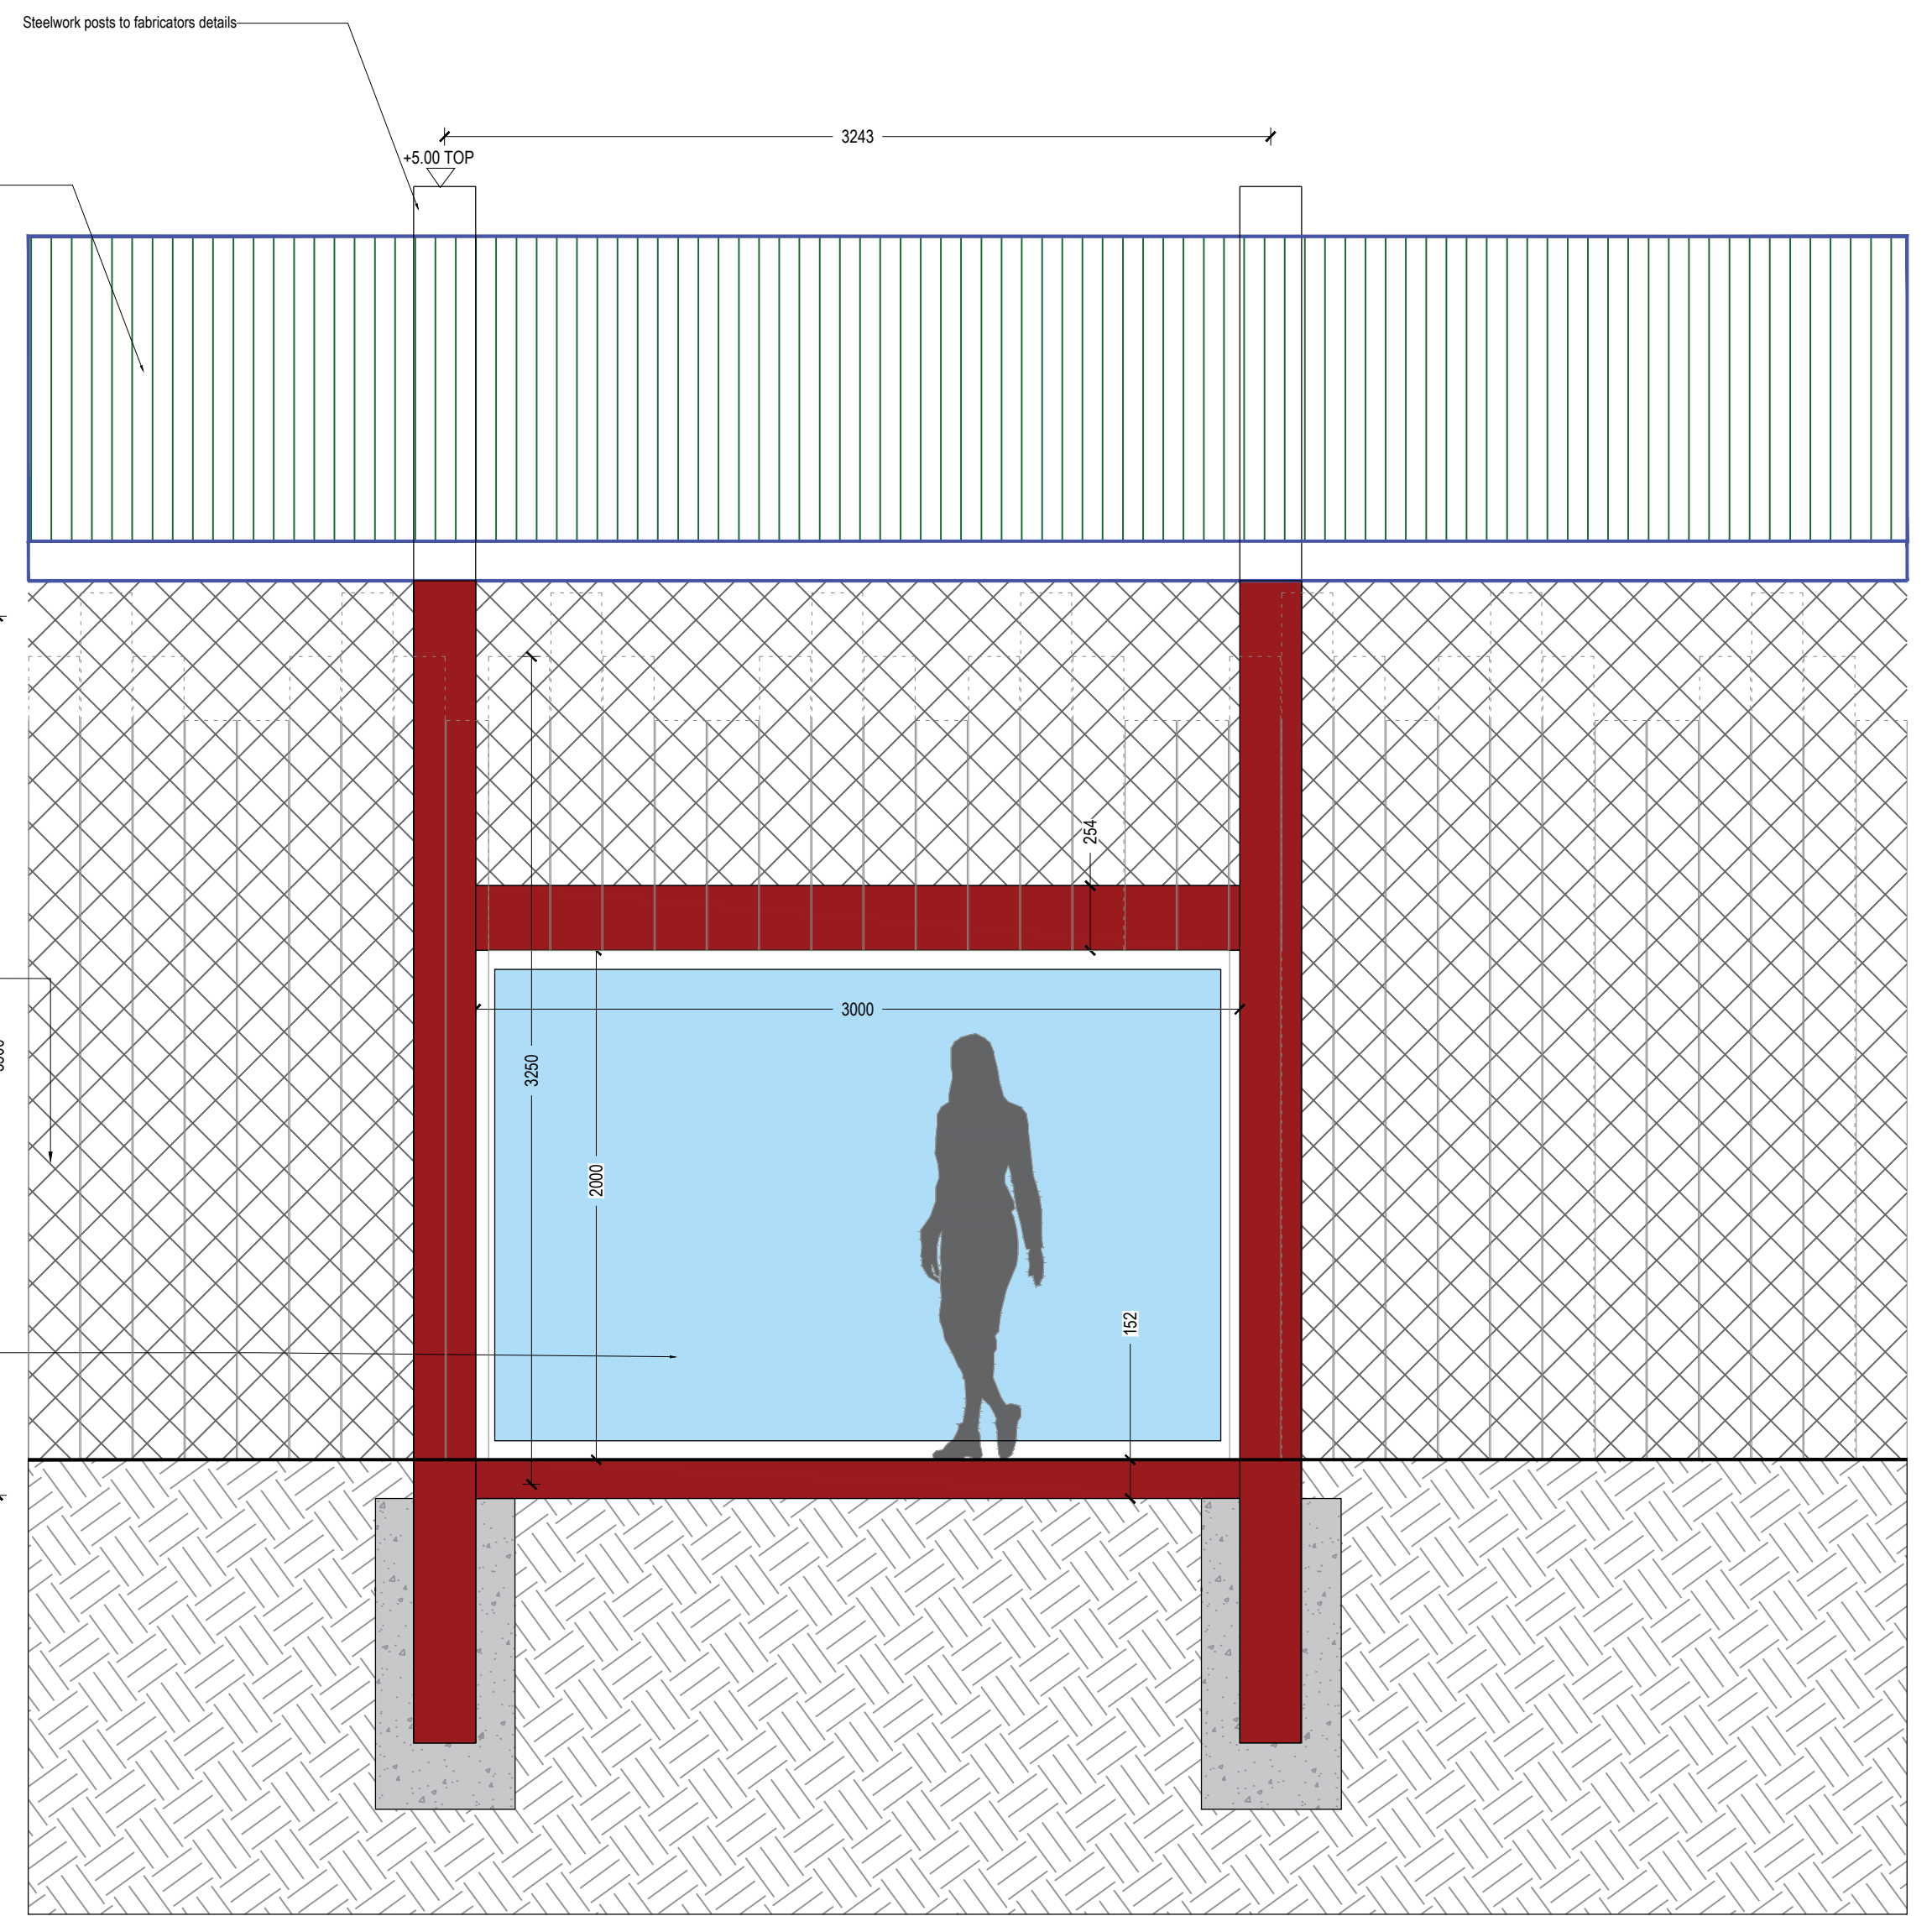

F3 3m high Viewing window integrated into containment - Elevation

Scale: 1:20

Timber fence to visitor side:
Pressure treated softwood timber vertical board
Boards fixed to rails along fence supported from timber posts. Boards length: 3m
Dimensions: 19 x 150mm to be installed along fence line with no gaps and set 50mm above ground level.
Supplier: Contractor choice.

1 x no. Large viewing window integrated within main habitat containment wall 3m x 2m
Product: 39.04mm tempered laminated glass within steel frame.

NOTE: FOR LOCATIONS REFER TO
BOUNDARY PLAN
TWZ-DZU-00-00-DR-L-00105



Location of Window

rev	details	by	date
P00	FIRST ISSUE FOR TENDER	JM	22.11.2024
P01	ISSUE FOR PLANNING (ST3)	JM	09.12.2024
C01	ISSUE FOR CONSTRUCTION	JM	18.08.2025

rev	details	by	date

Notes

- Do not scale from drawing, use figured dimensions only.
- All dimensions to be checked onsite.
- This drawing to be read in conjunction with all other drawings and specifications.

Project title
NSCC ORANGUTAN FACILITY

Drawing title
VIEWING WINDOW

Drawing number
TWZ-DZU-00-00-DR-L-00334-C02

Revision
FOR CONSTRUCTION

Date	Scale	Drawn	Checked
15.07.2024	1:20 @ A1	ZW	JM

Client:

tz Twycross Zoo
IN THE HEART OF CONSERVATION

DEARADH ZU
ZOO - LANDSCAPE - DESIGN
P: 07713 987368 E: jonathan.mcneil@dearadhzu.com