




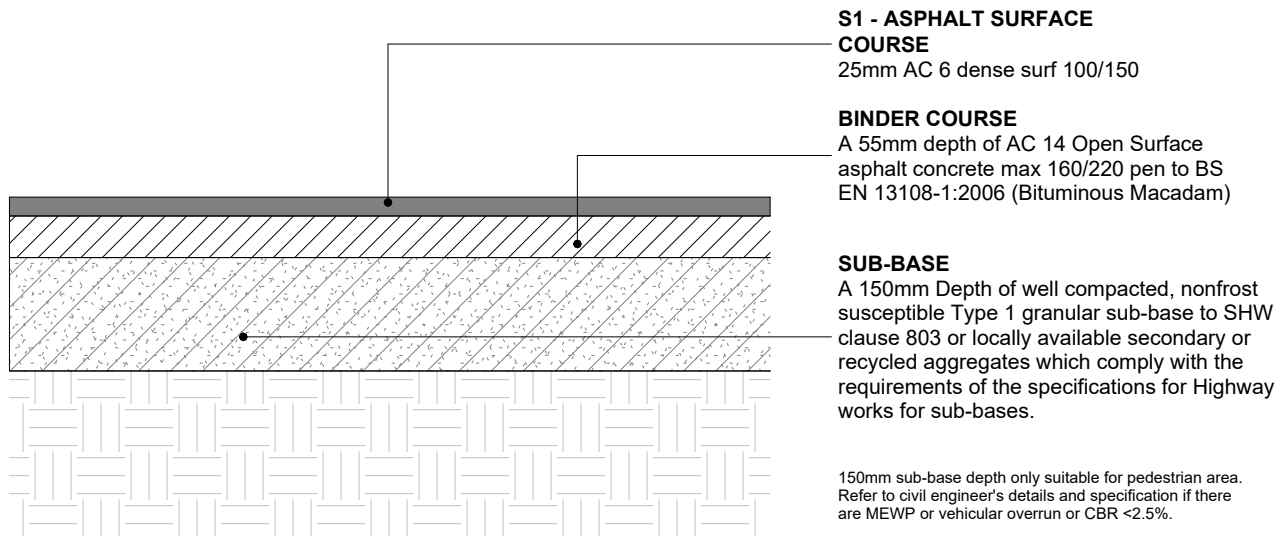

S1 - Proposed Asphalt Surface Pedestrian Grade
Scale: 1 : 10

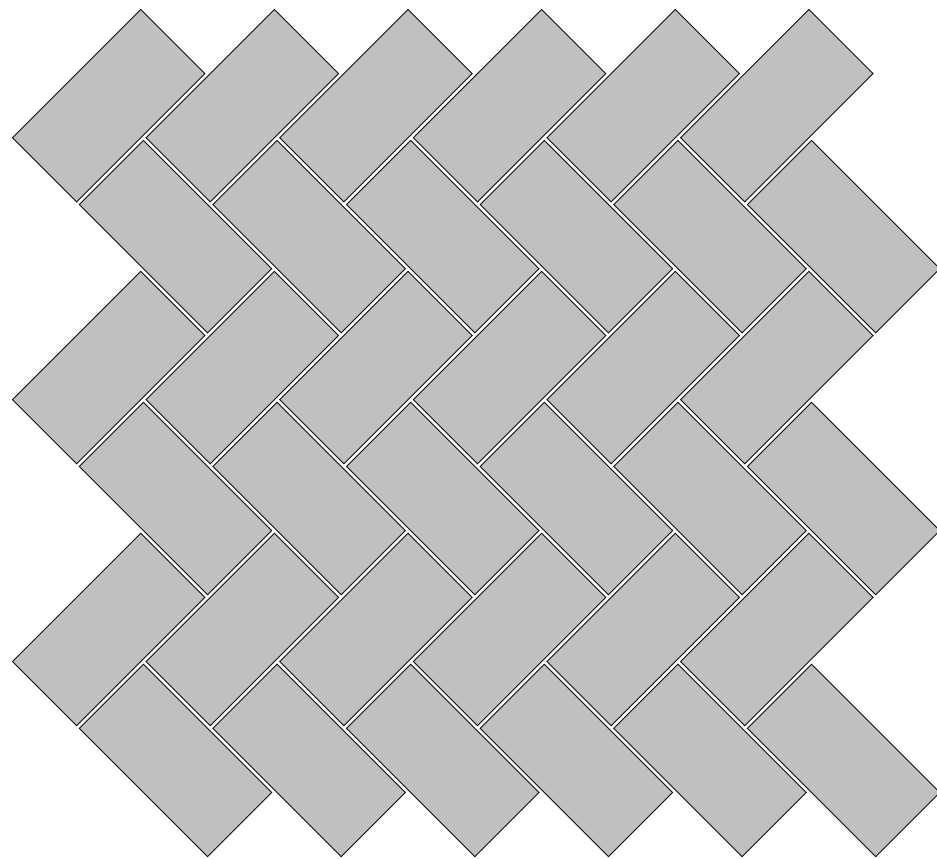


45 DEGREE HERRINGBONE PATTERN

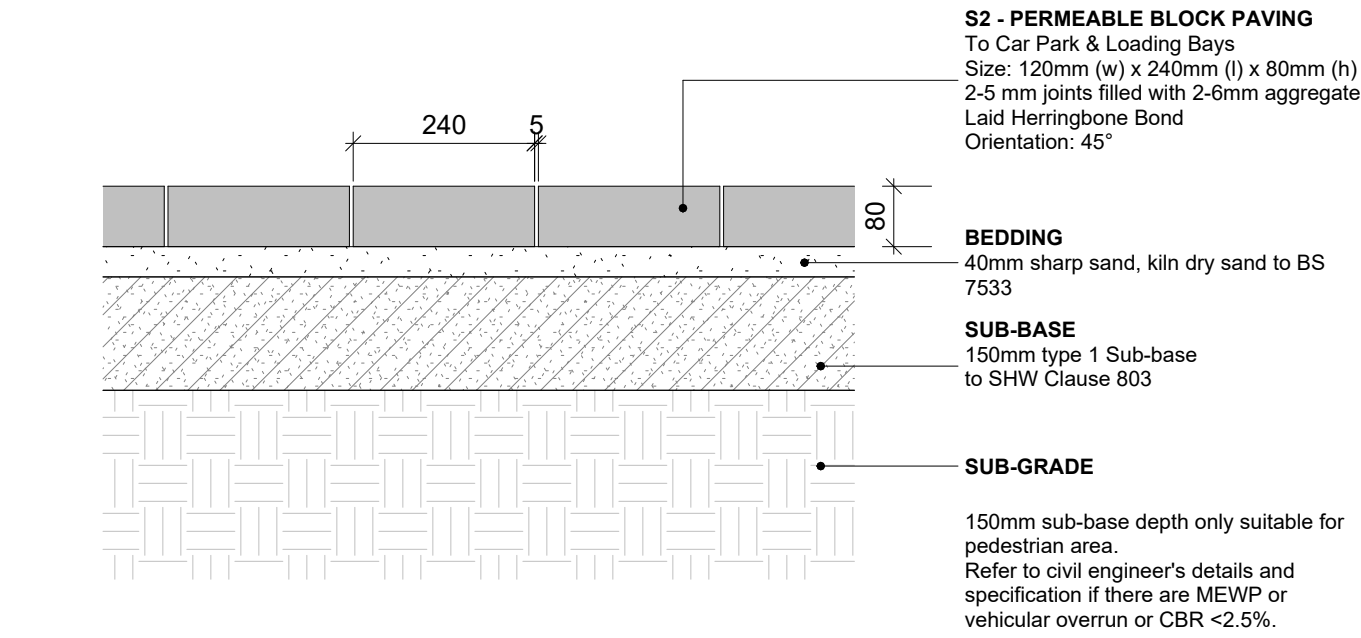


S2- Permeable Block Paving
Scale: 1 : 10


S2- Plan View - Setting Out
Scale: 1 : 10

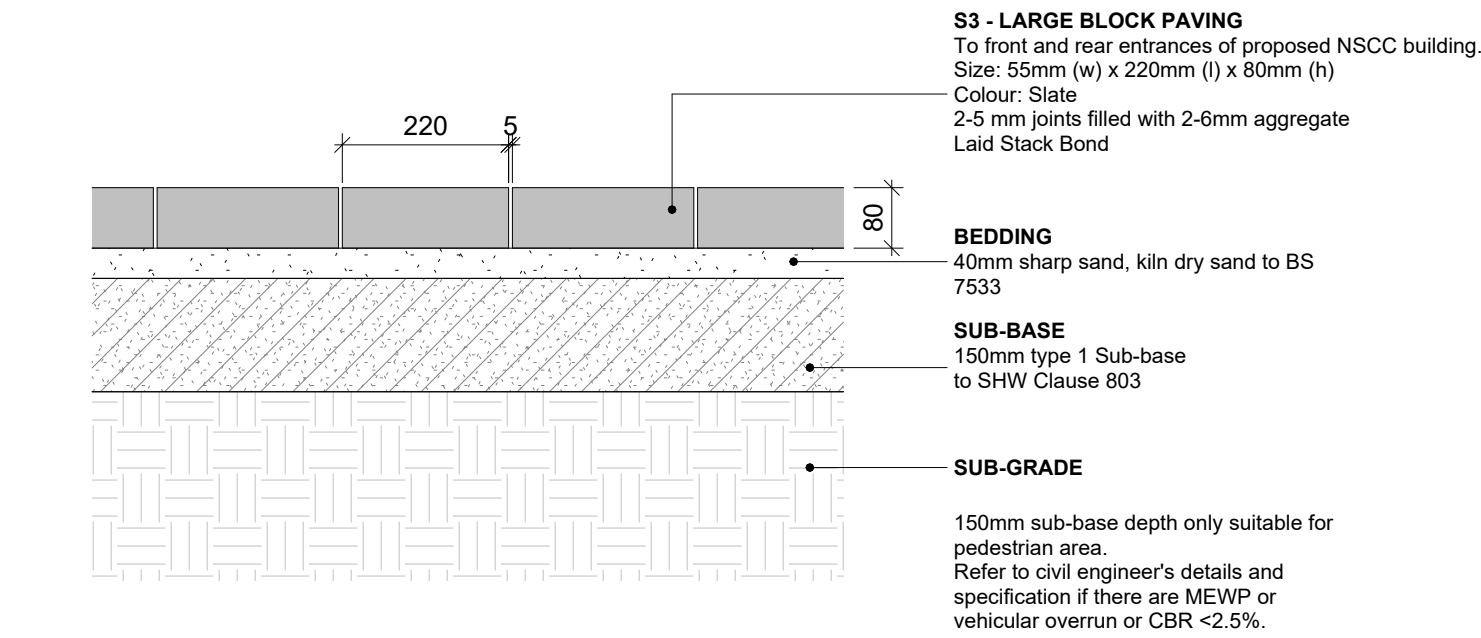


S3 - Large block Paving
Scale: 1 : 10

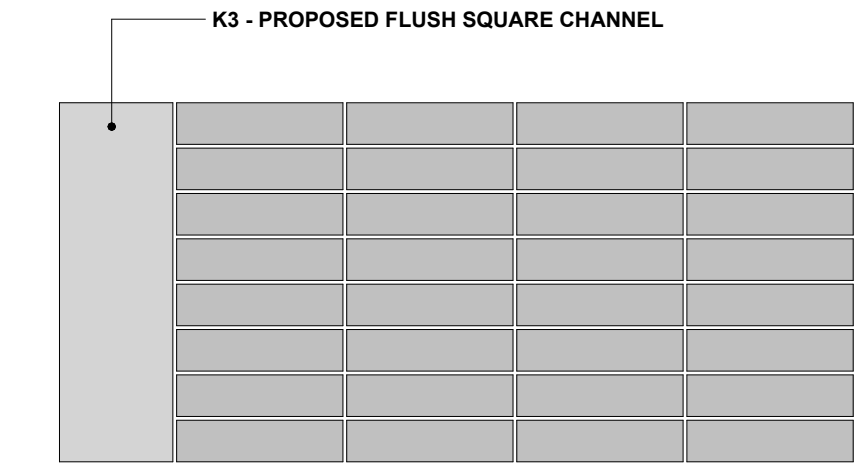


S3 - Plan View - Setting Out
Scale: 1 : 10

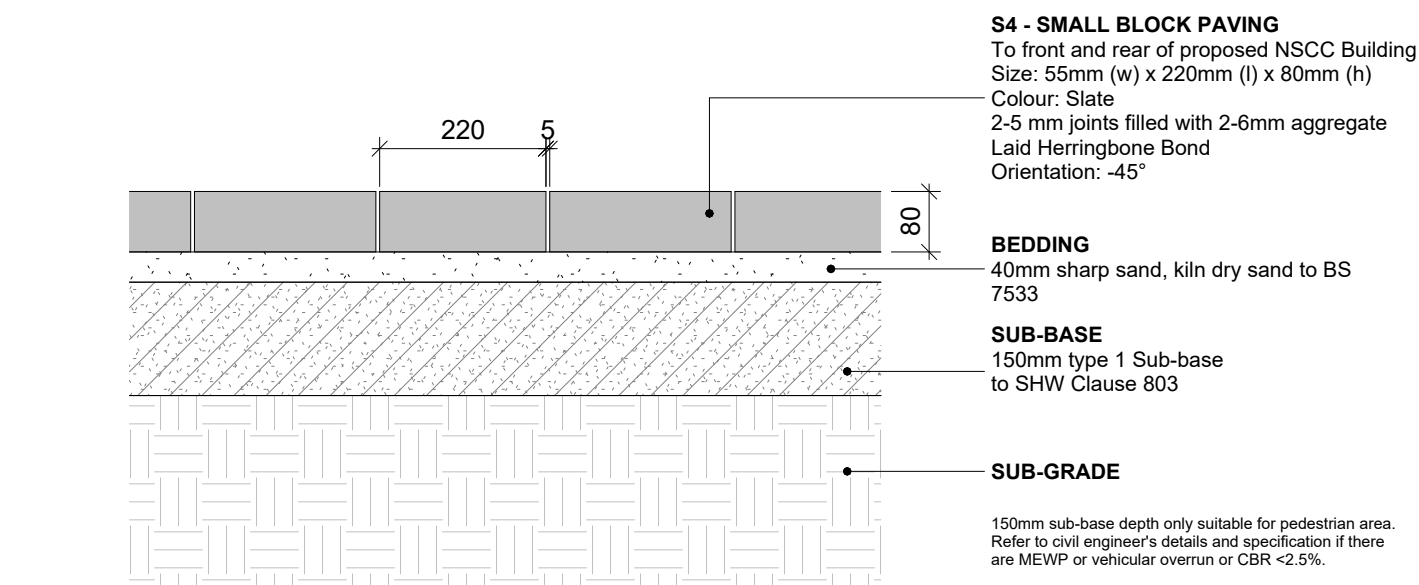

S4 - Small block Paving Paving
Scale: 1 : 10

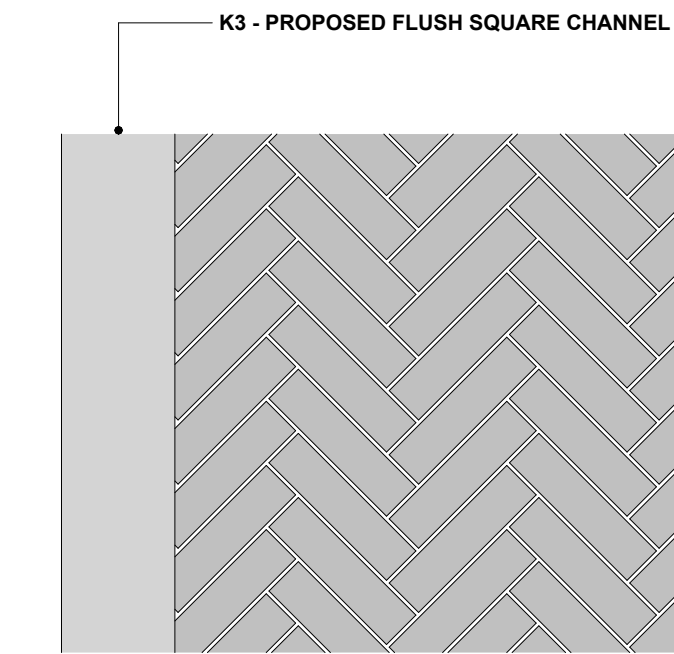


-45 DEGREE HERRINGBONE PATTERN

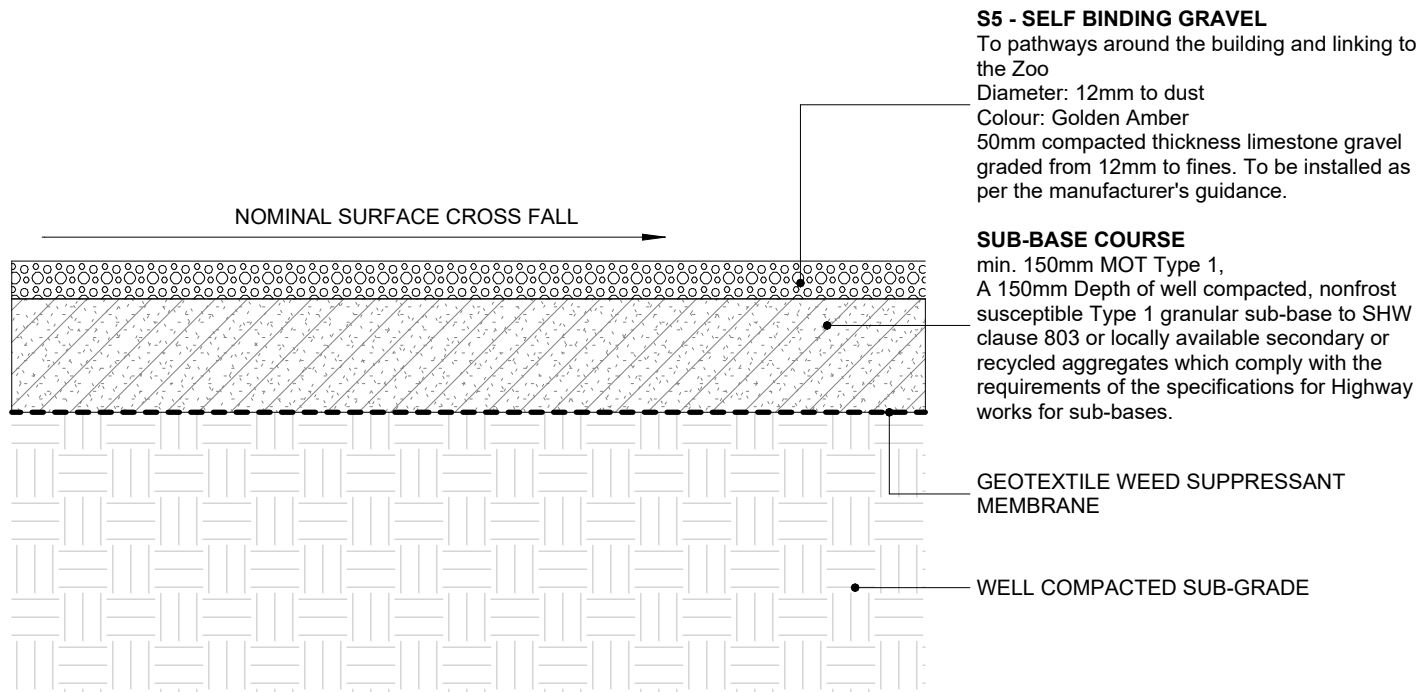


S5 - Paving_Self Binding Gravel
Scale: 1 : 10


S4 - Plan View - Setting Ou
Scale: 1 : 10

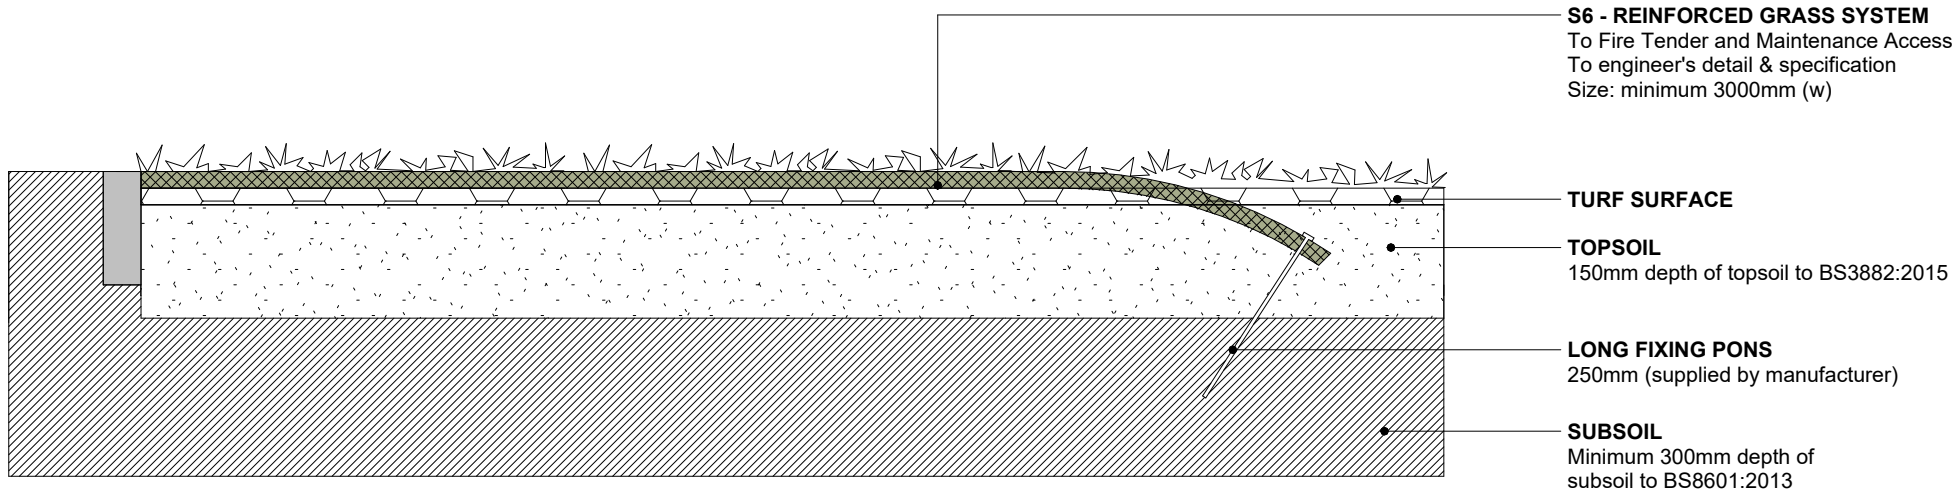


S6- Reinforced Grass
Scale: 1 : 10

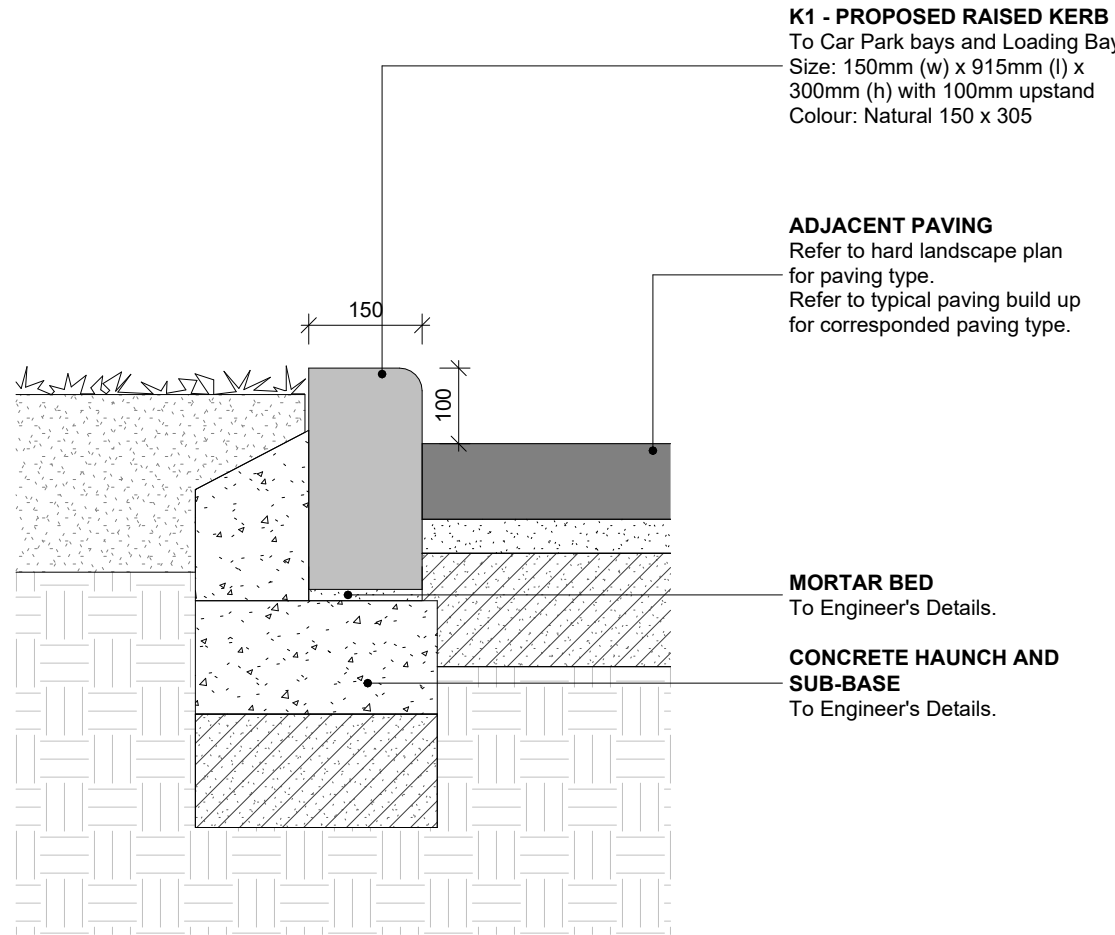


K1 - Proposed Raised Kerb
Scale: 1 : 10

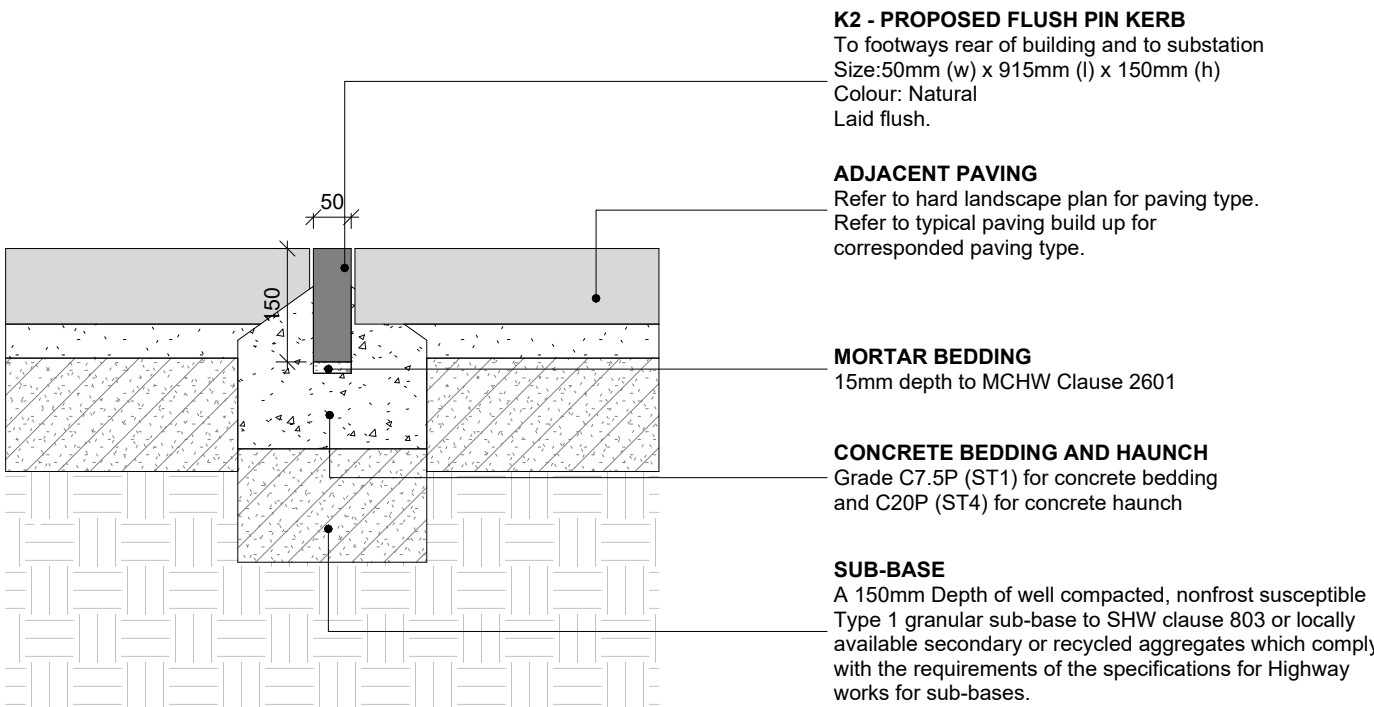


K2 - Proposed Flush Pin Kerb
Scale: 1 : 10

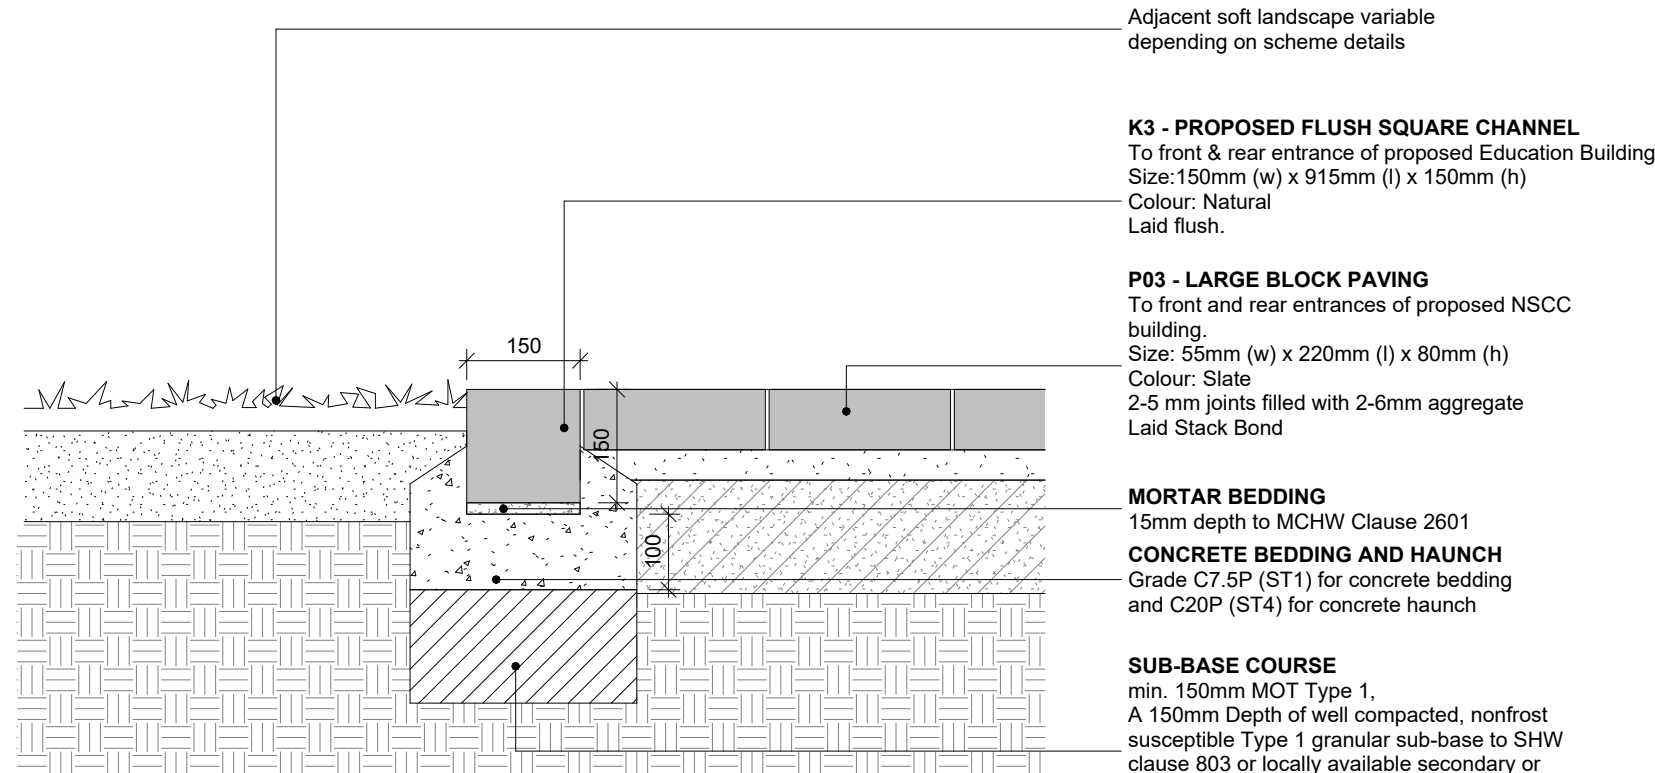


K3 - Proposed Flush Square Channel
Scale: 1 : 10

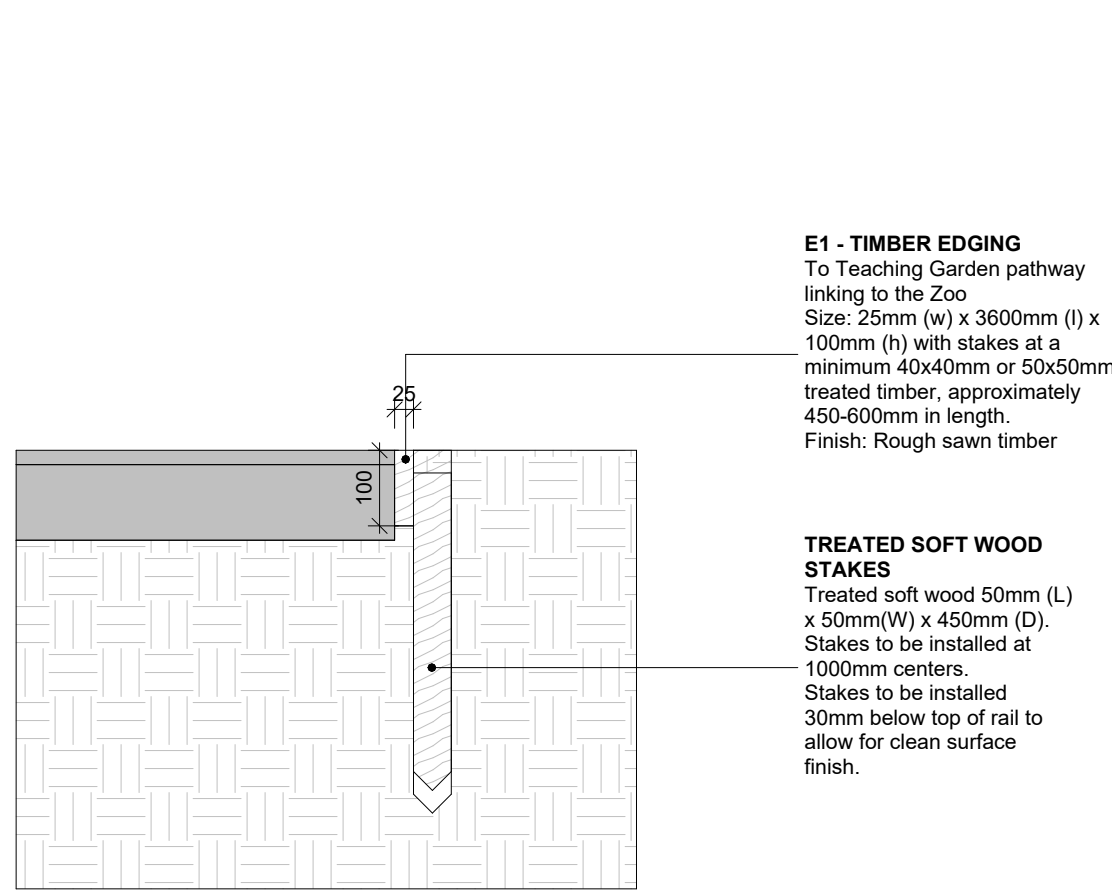

E1 - Timber Edging
Scale: 1 : 10

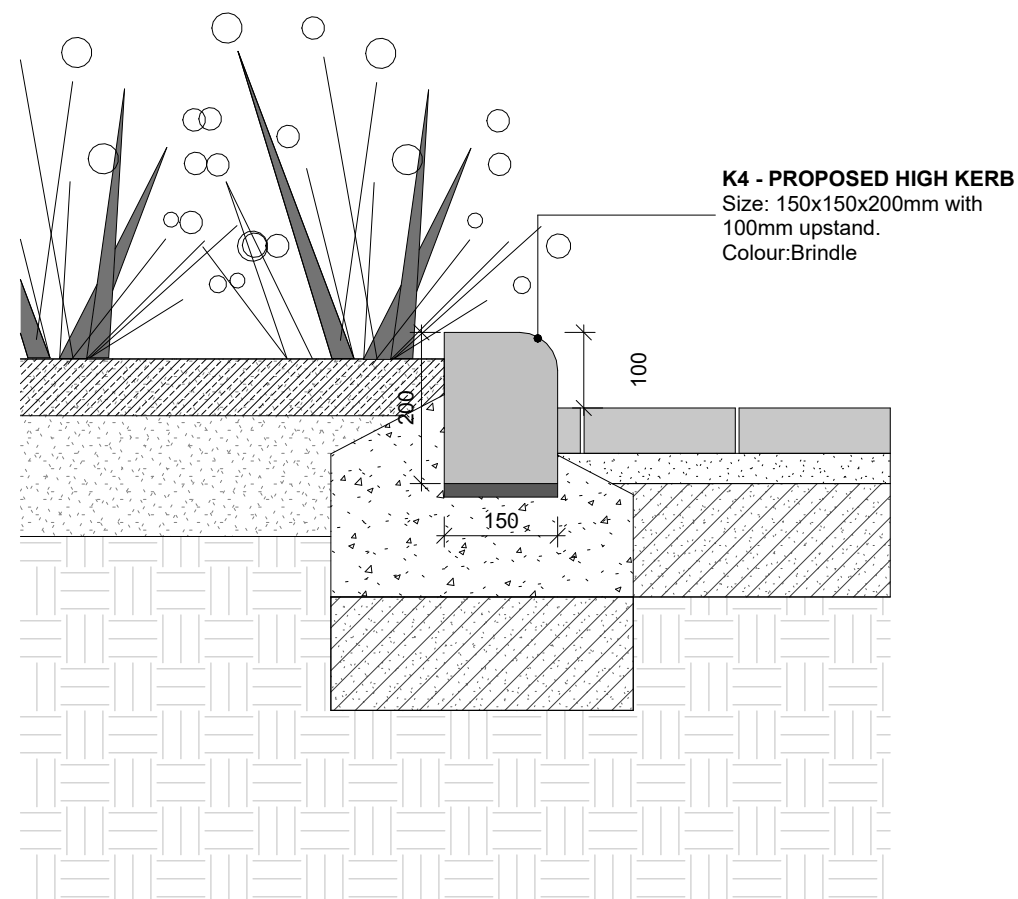


K4 - Proposed High Kerb
Scale: 1 : 10

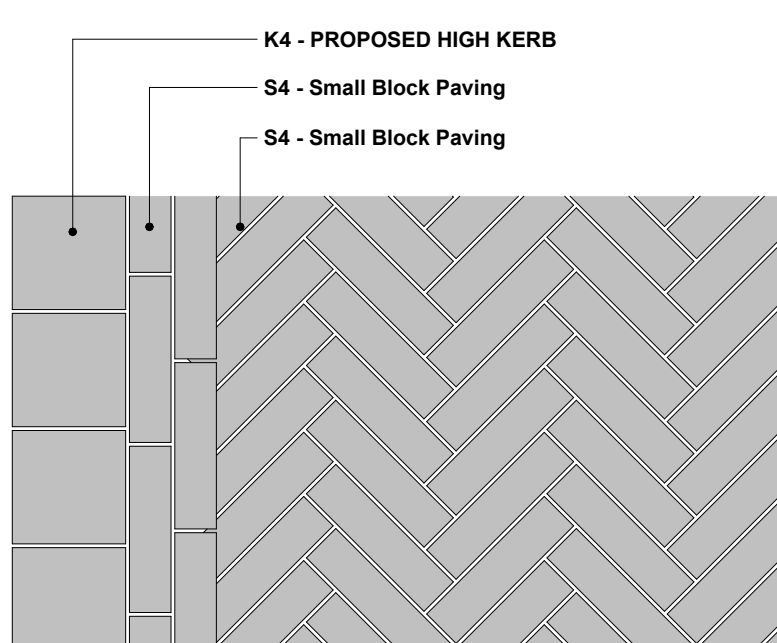

-45 DEGREE HERRINGBONE PATTERN

K4 - Plan View - Setting Out
Scale: 1 : 10

Notes
Check all dimensions on site. Do not scale from this drawing
Report any discrepancies and omissions to HLM Architects
This Drawing is Copyright ©

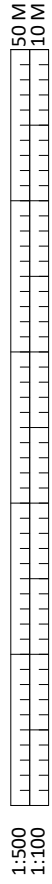

C02	ISSUED FOR CONSTRUCTION - AMENDMENTS AS PER CLIENT INSTRUCTION	02/02/2026	AC	MC
C01	ISSUED FOR PLANNING POST DESIGN DEVELOPMENT - REFER TO ACCOMPANYING DOCUMENT FOR DETAILED CHANGES	26/08/2025	EP	MC
P01	ISSUED FOR STAGE 4 COSTING	16/12/2024	JH	BC
Rev	Description	Date	By	Chk
Revisions			Suitability	
Project			D2 TENDER	

11-1567-01 Twycross Zoo


Client

Twycross Zoo- East Midland Zoological Society LTD

Title

Hard Landscape Details - Surface & Edging

Drawing No.	Revision
TWZ-HLM-00-00-DR-L-30810	C02
Scale	Drawn
1 : 10 @A1	AC
Date	Checked
02/02/2026	MC

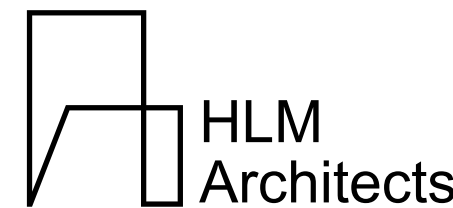

© HLMArchitects
2nd Floor
The Ruskin Building
Tudor Square
Sheffield S1 2LA

www.hlmarchitects.com
T. +44 (0) 114 263 9600
F. +44 (0) 114 263 9650
sheffield@hlmarchitects.com