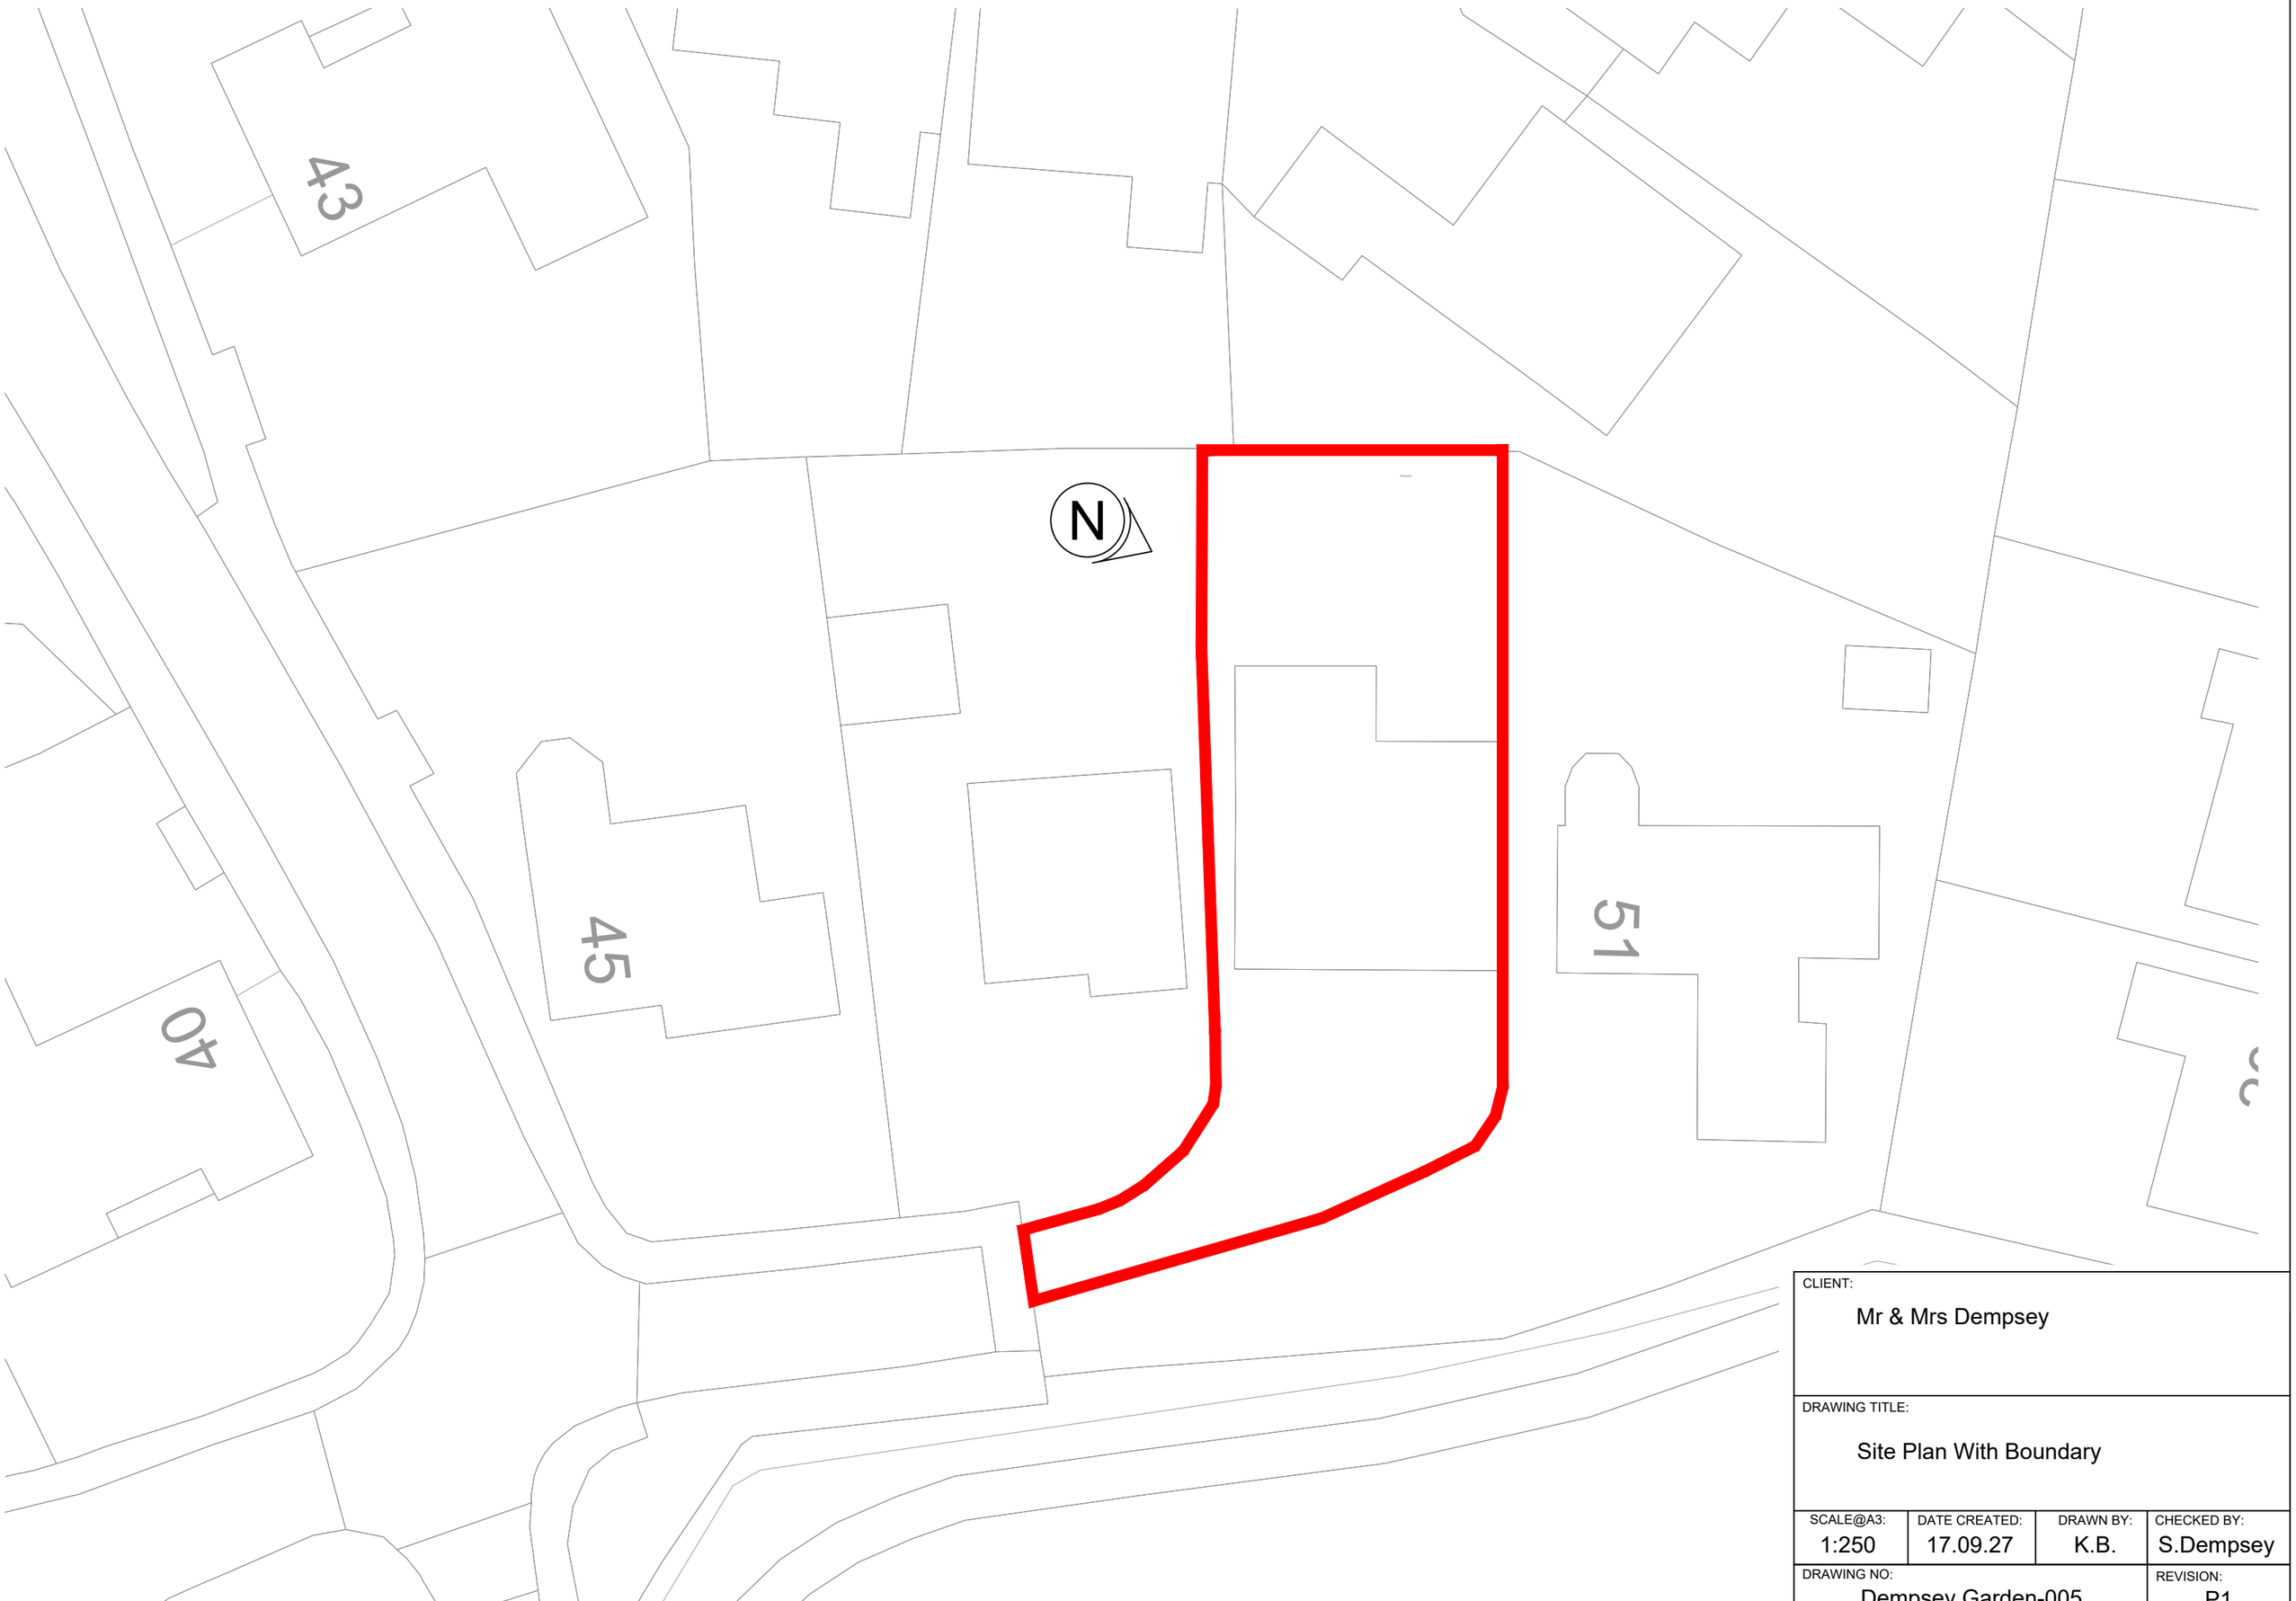


CLIENT:

Mr & Mrs Dempsey

DRAWING TITLE:

Site Plan With Boundary

SCALE@A3:	DATE CREATED:	DRAWN BY:	CHECKED BY:
1:250	17.09.27	K.B.	S.Dempsey

DRAWING NO:	REVISION:
Dempsey Garden-005	P1