

All Walls Will Be As per Detail B & Wall Make Up Type 1

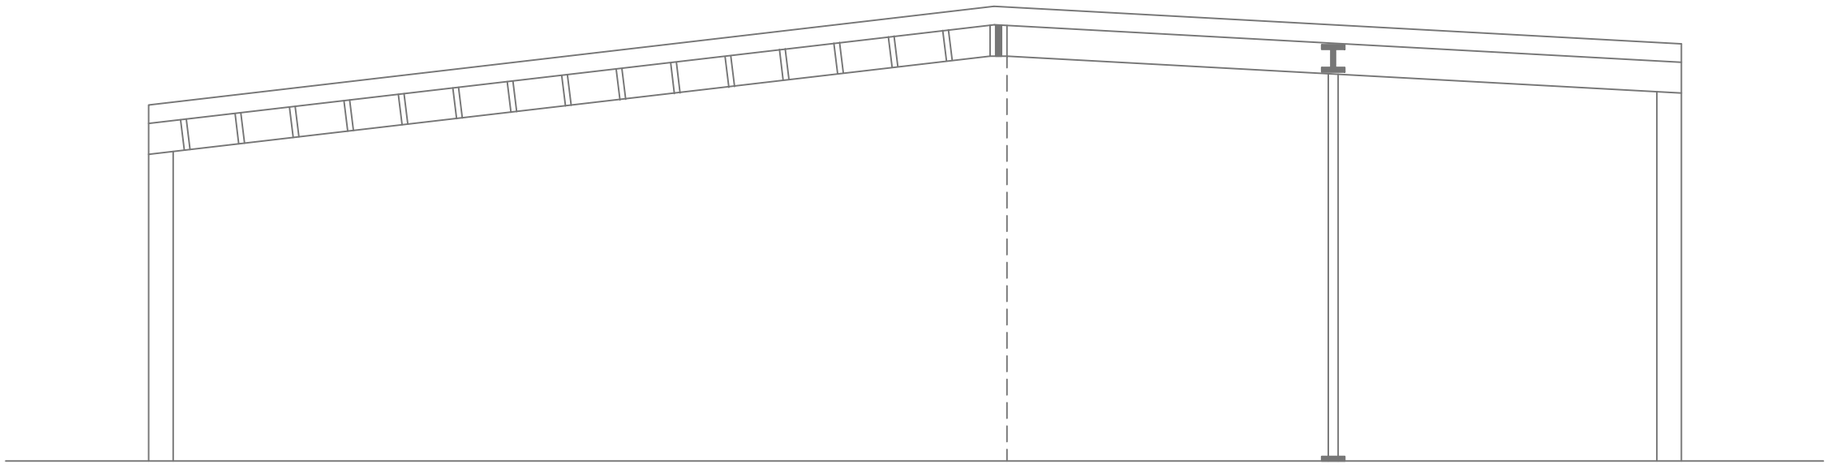


Rear Elevation

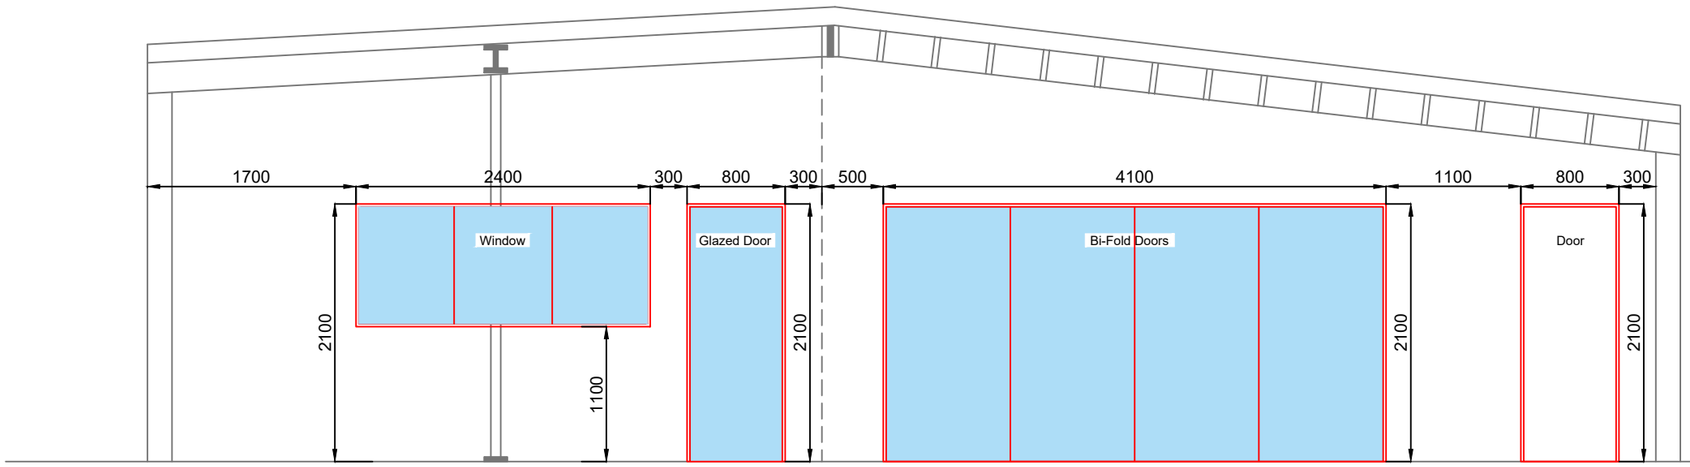

Front Elevation



Left Hand Side Elevation

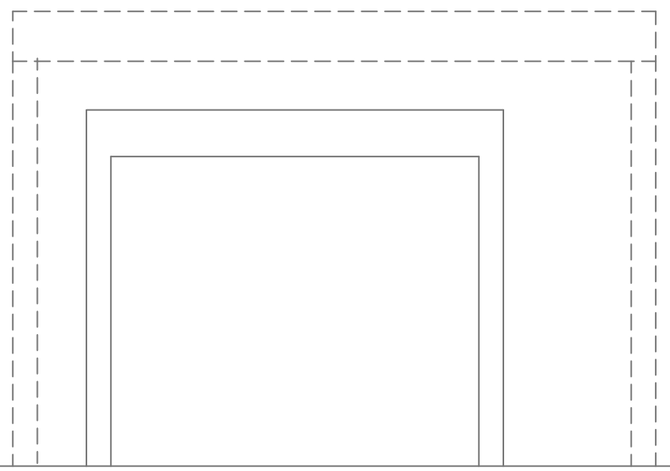

Right Hand Side Elevation

CLIENT:
Mr & Mrs Dempsey

DRAWING TITLE:
Elevation Details

SCALE@A3	DATE CREATED:	DRAWN BY:	CHECKED BY:
1:50	14.08.27	K.B.	S.Dempsey

DRAWING NO: Dempsey Garden-003

REVISION: P2