


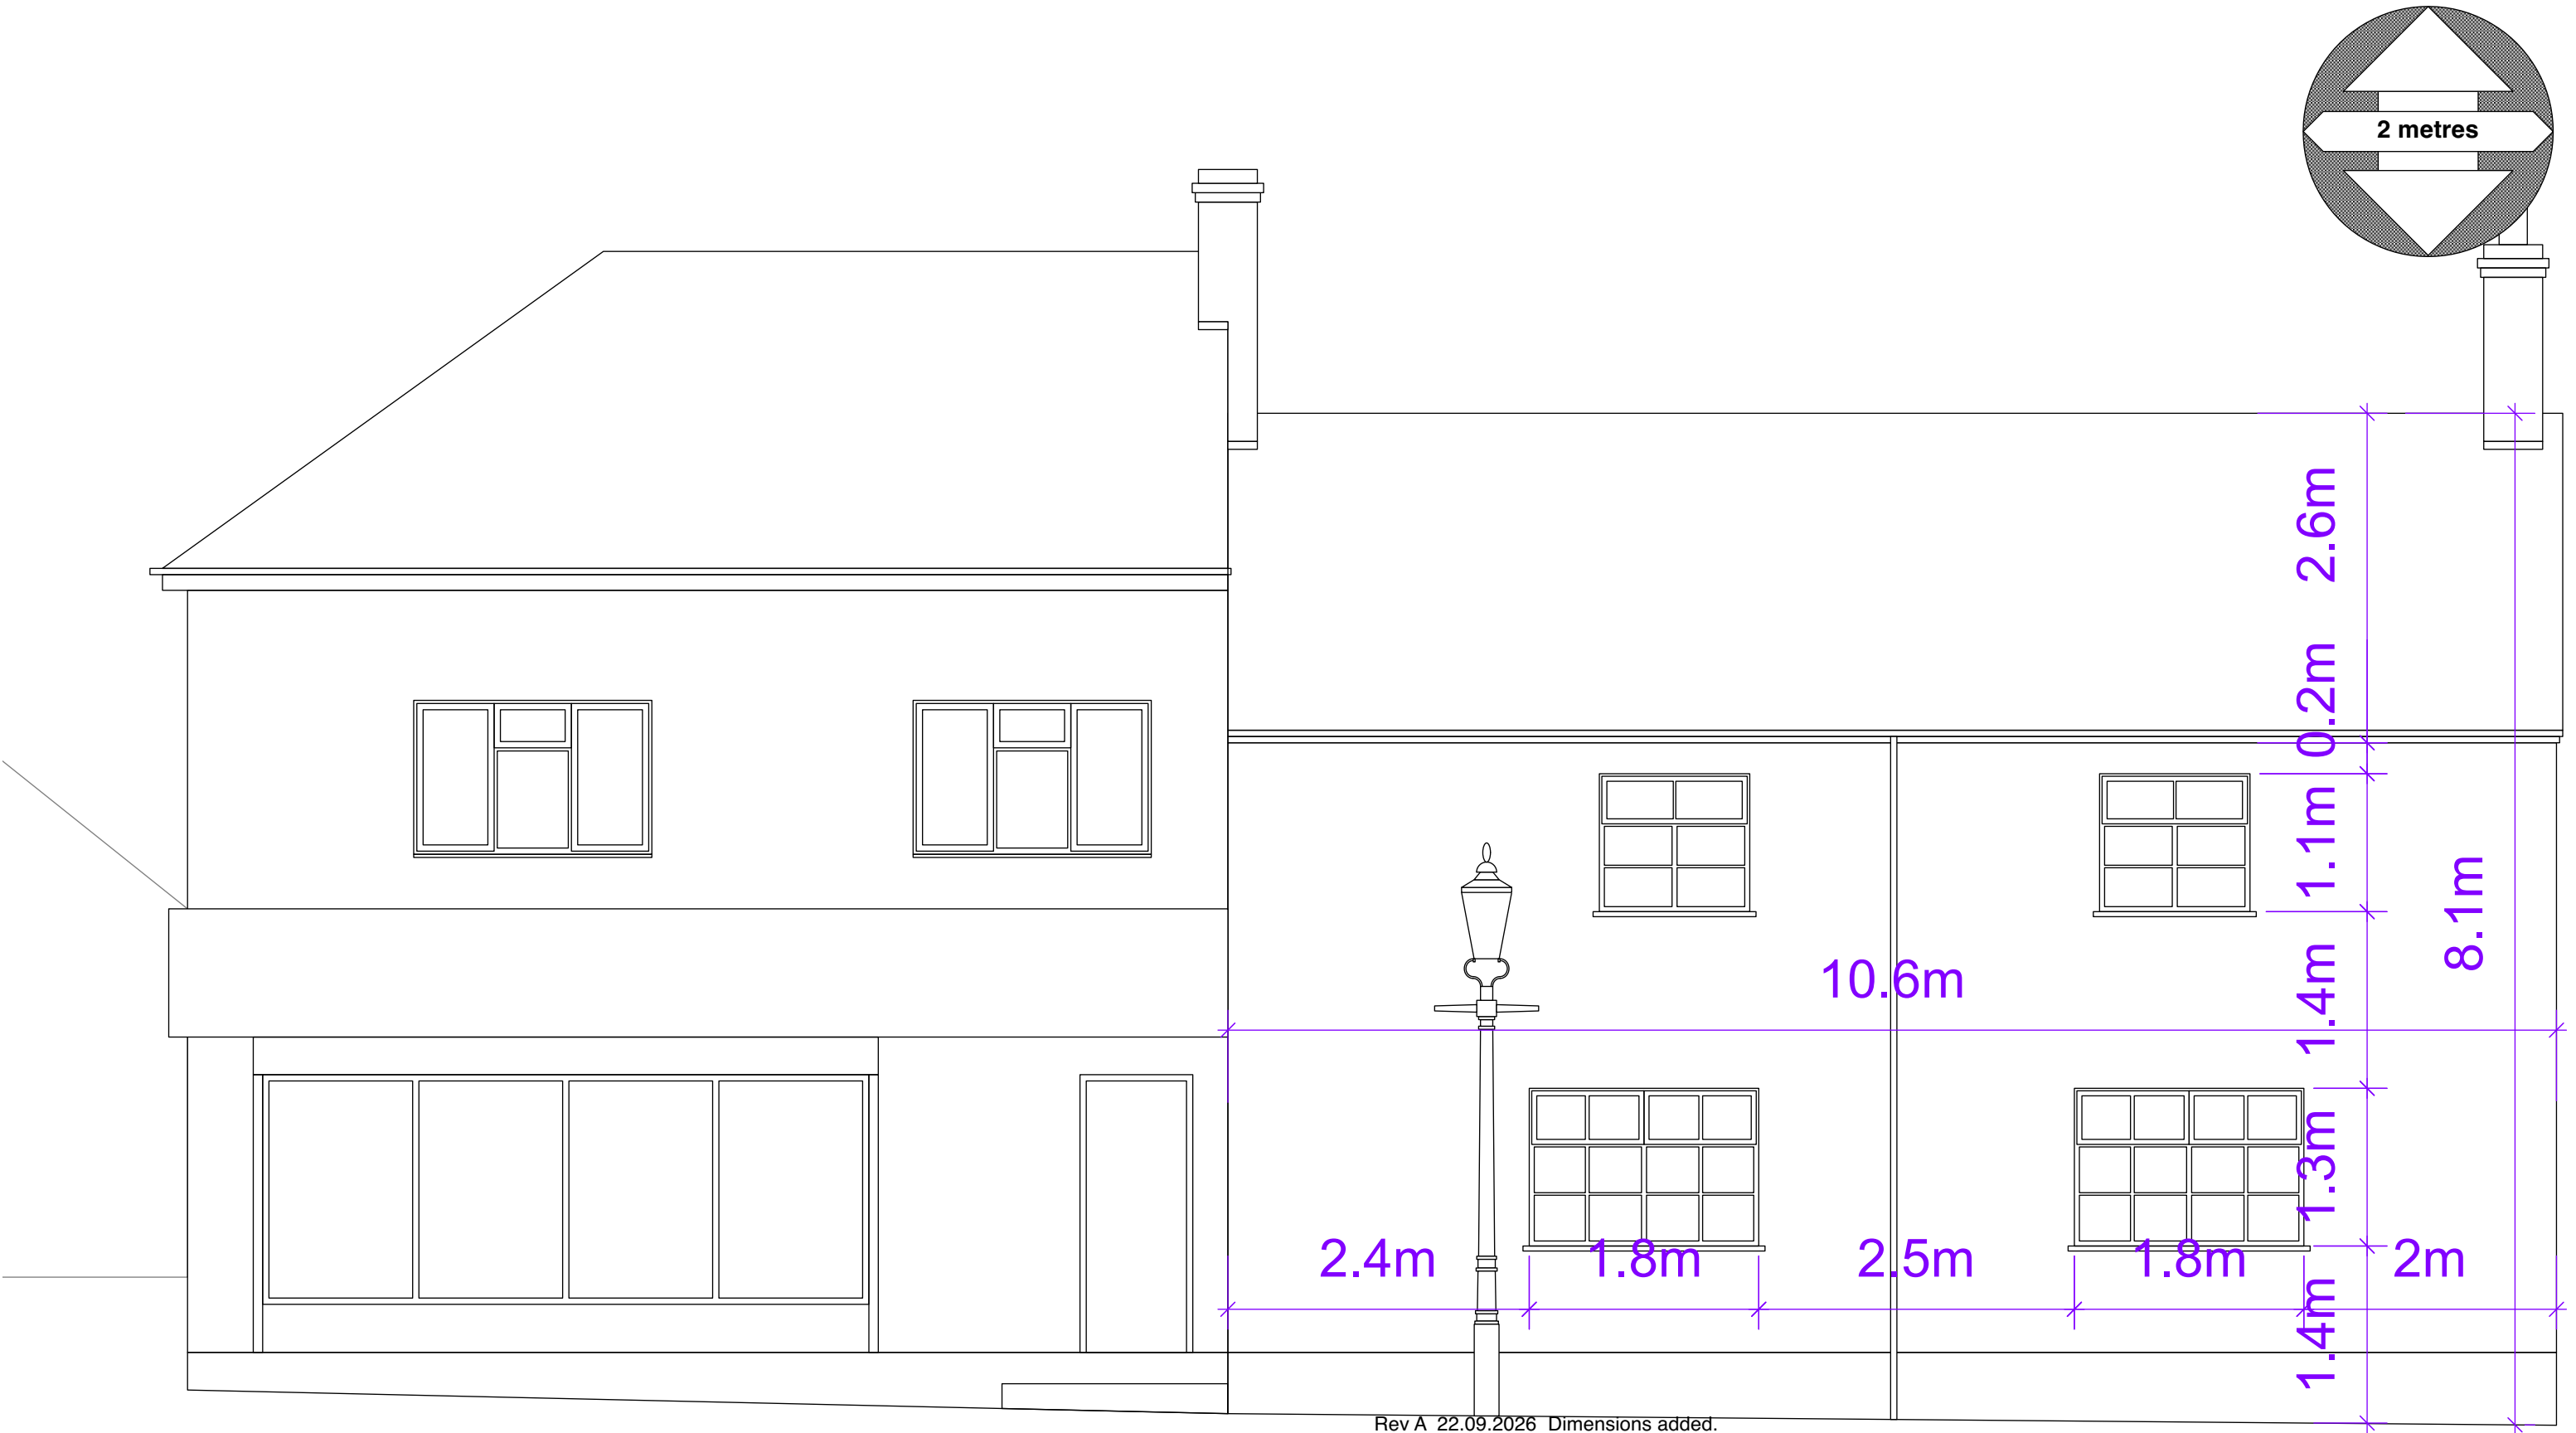

Rev A 22.09.2026 Dimensions added.

PLANNING DRAWING

Lyll and Lyall project: 3 HIGH STREET, DESFORD, LE9 9JF

70 Desford Road
Kirby Muxloe
Leicester
LE9 2BD

drawing: EXISTING ELEVATION TO HIGH STREET

Architecture scale: 1:50@A3 date: Aug '26 dwg. no.266-PD-03A

Do not scale from this drawing • Dimensions and levels to be checked on site by the contractor • All dimensions in millimetres unless otherwise noted • All levels in metres unless otherwise noted • The title, copyright and confidential information in this document belongs to Alister Sean Lyall • Copyright 2026 • All rights reserved • You may not reproduce this document or disclose it to others without the consent of Alister Sean Lyall

