



Planter Notes


- 1. Location of existing planter.
- 2. Location of existing gazebo. See drawing 0330-A-GA-005
- 3. Location of existing greenhouse. See drawing 0330-A-GA-006

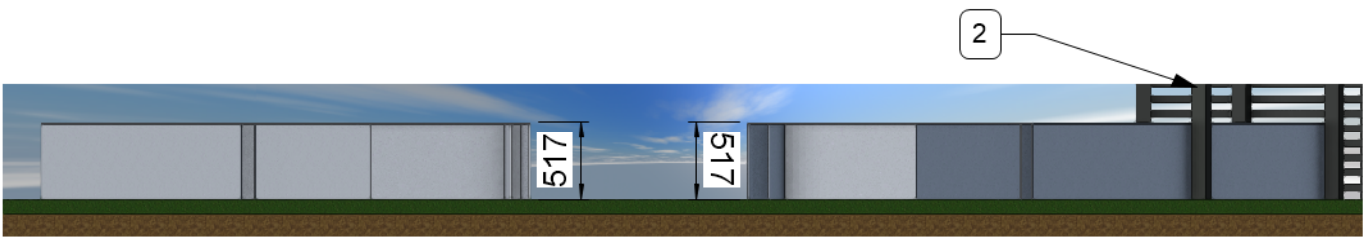


2 Planter Elevation
Scale: 1:50

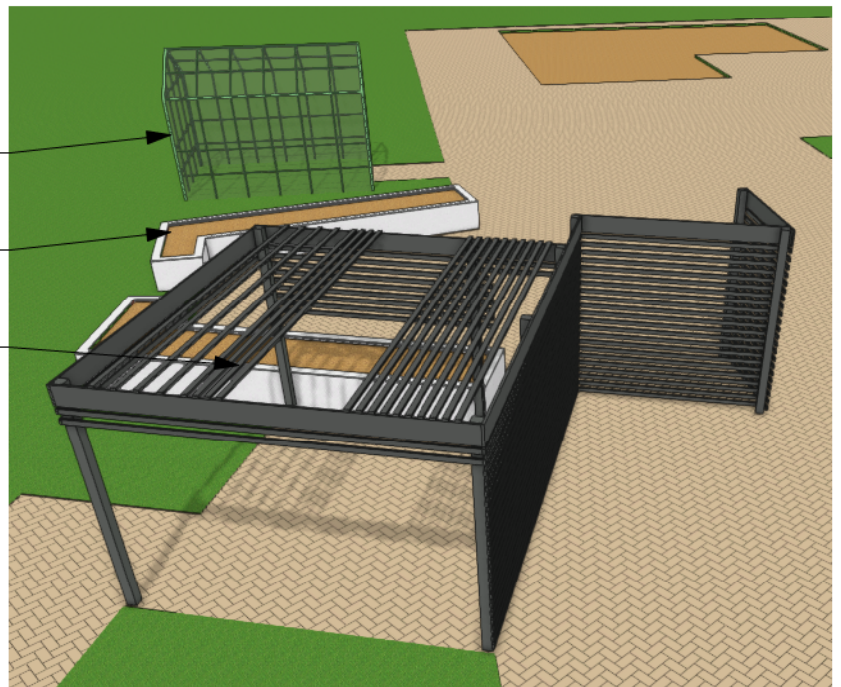

3 Front Perspective - Proposed
Scale: Not to scale

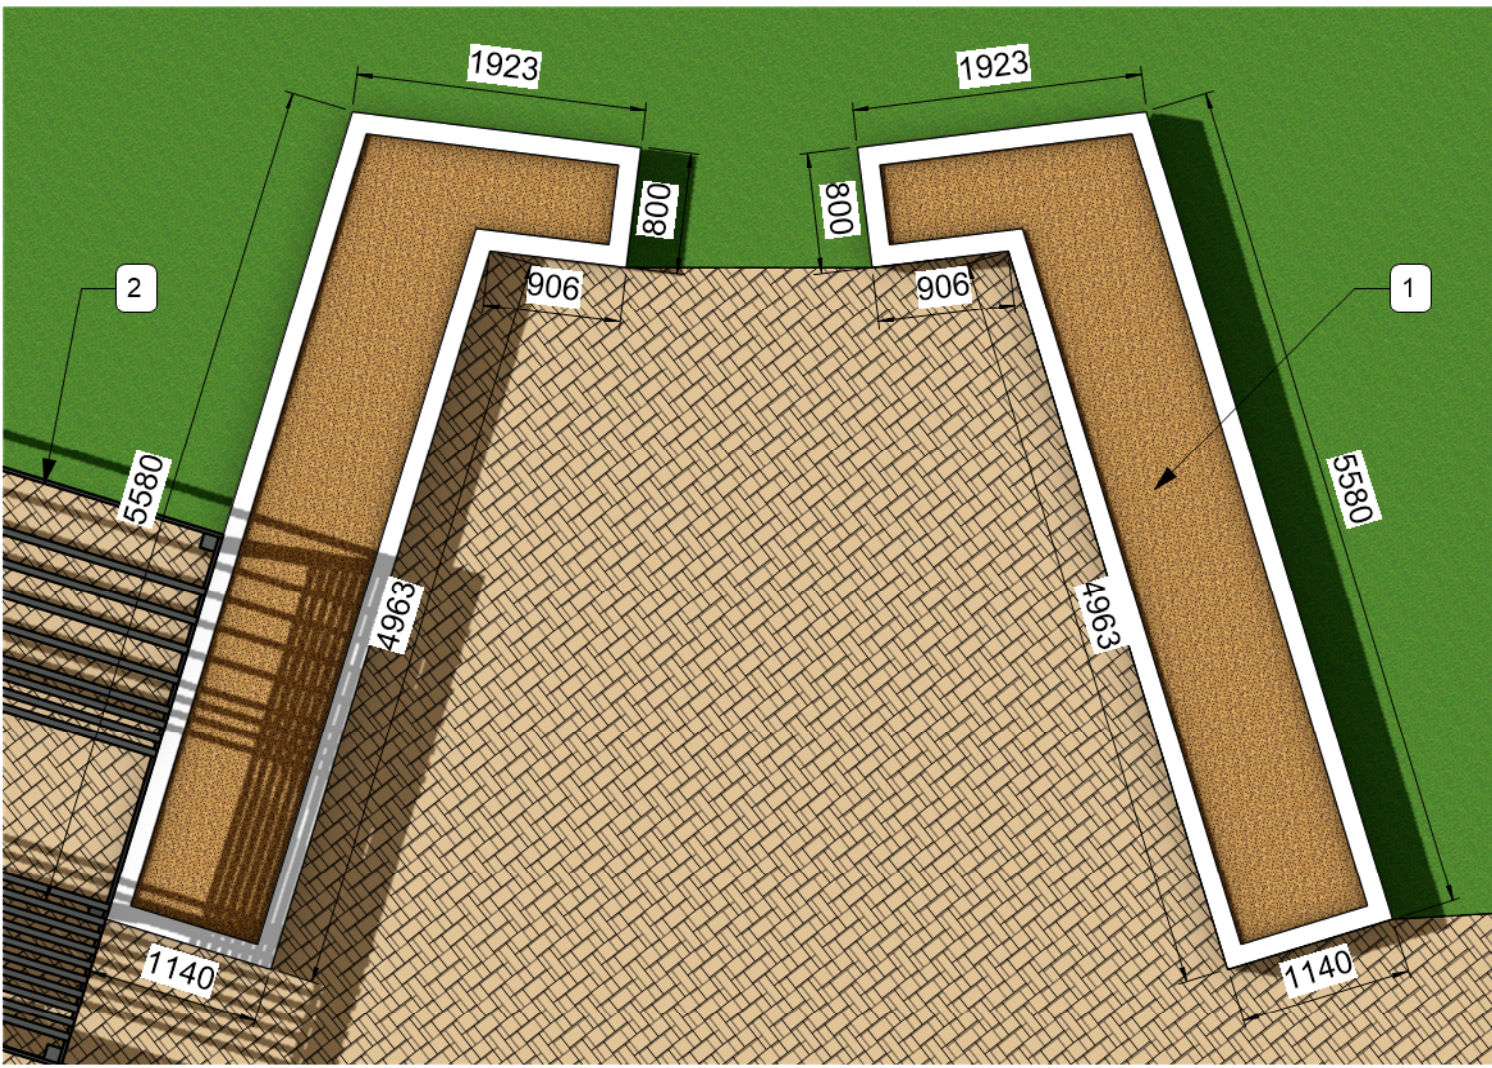

1 Planter Plan
Scale: 1:50

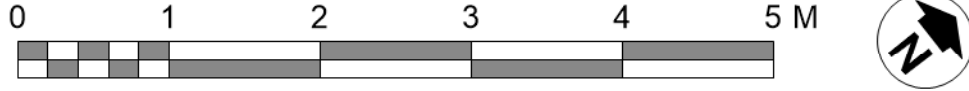

THE DESIGN SOCIAL

134 Kirkby Road Barwell LE9 8FN UK
T: +44 (0)1455 446521 F: +44 (0)1455 446521
E: admin@thedesignsocial.com

GENERAL DRAWING NOTES

© This drawing is not to be shown to any Third Party unless agreed by The Design Social.

This drawing shows 'design intent' only.
It is the responsibility of the appointed contractor to finalise development, using specialists approved by The Design Social, & produce detailed working drawings.
ALL working drawings to be approved by The Design Social prior to manufacture.

REV.	DATE	NOTES	REV.
			BY

THE DESIGN SOCIAL

Gareth Hunt			
Greenleaves, Pinwall Lane, Atherstone, CV9 3PE			
Existing Planters			
AUTHOR	L.R.	DATE	09/10/2024
APPROVED	G.H.		
SCALE	1:100	@	A3
READ WITH	0330 (A) GA 001		
DRAWING No.	0330	(A)	GA 004
Project No.	Type	Area	Number
DRAWING STATUS			
For Approval			