




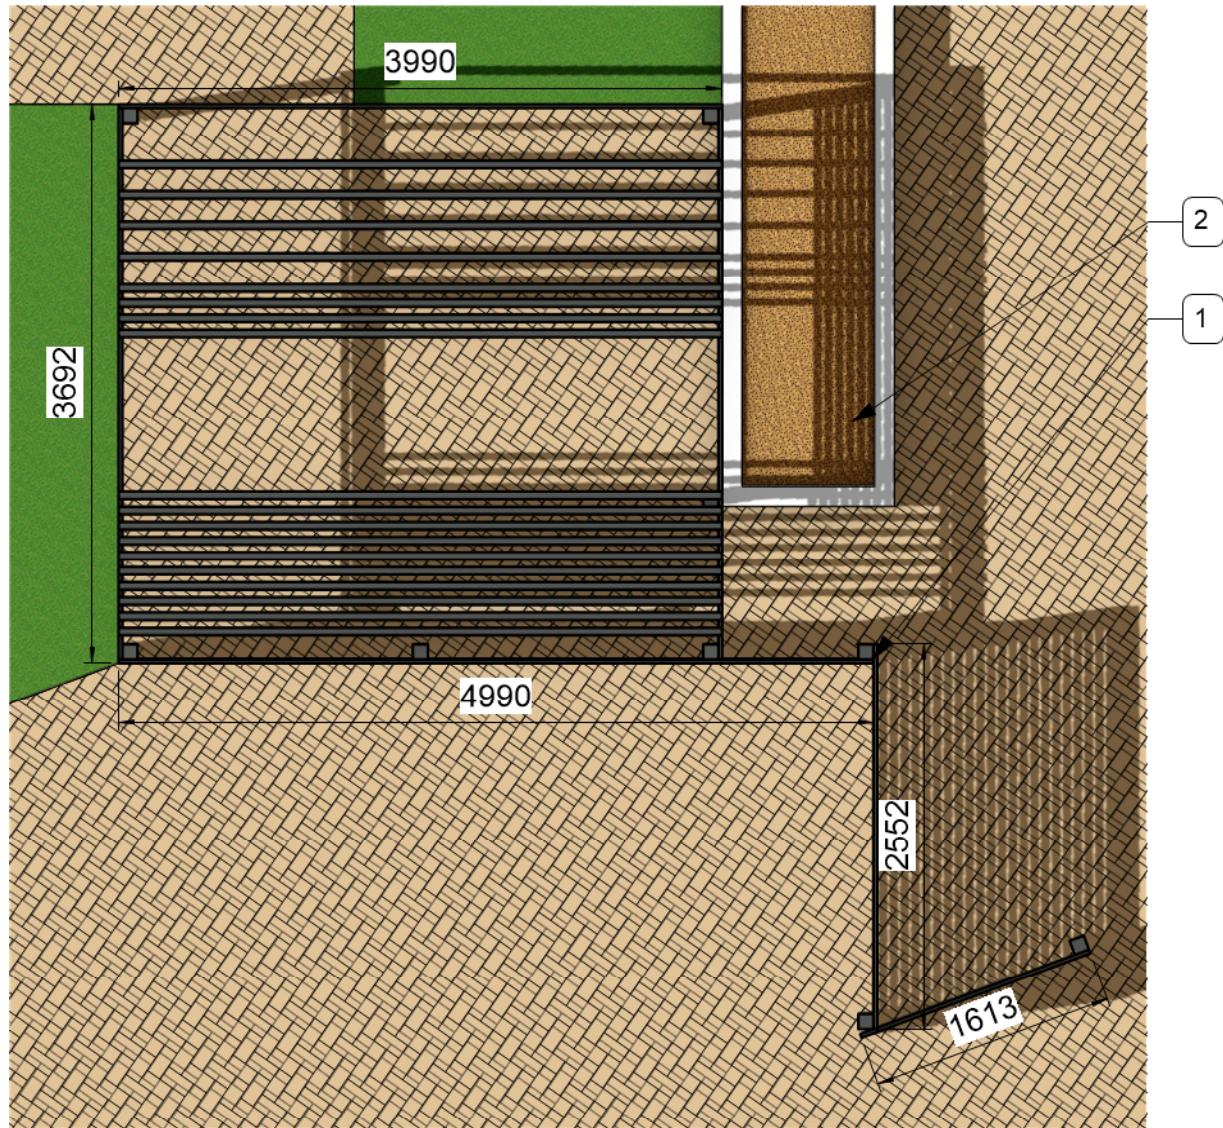

3 Greenhouse Plan
Scale: 1:50

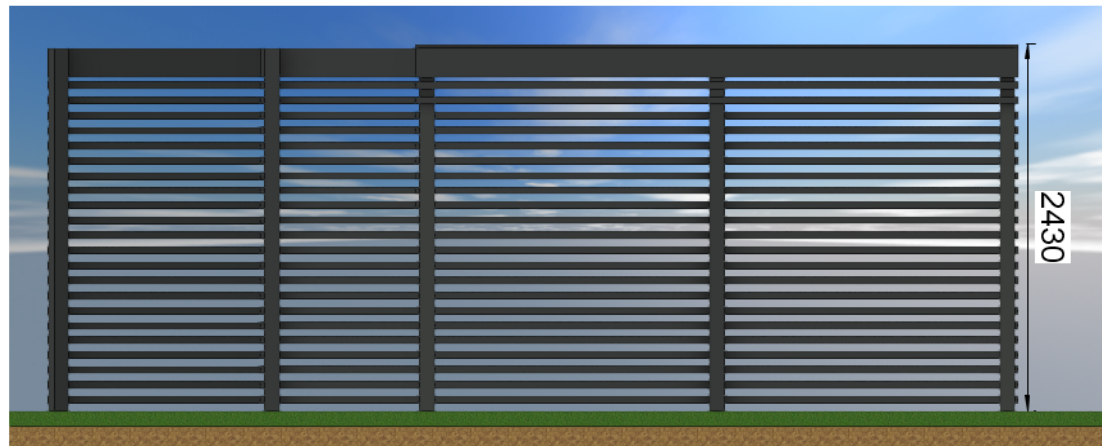


1 Greenhouse Side Elevation
Scale: 1:50

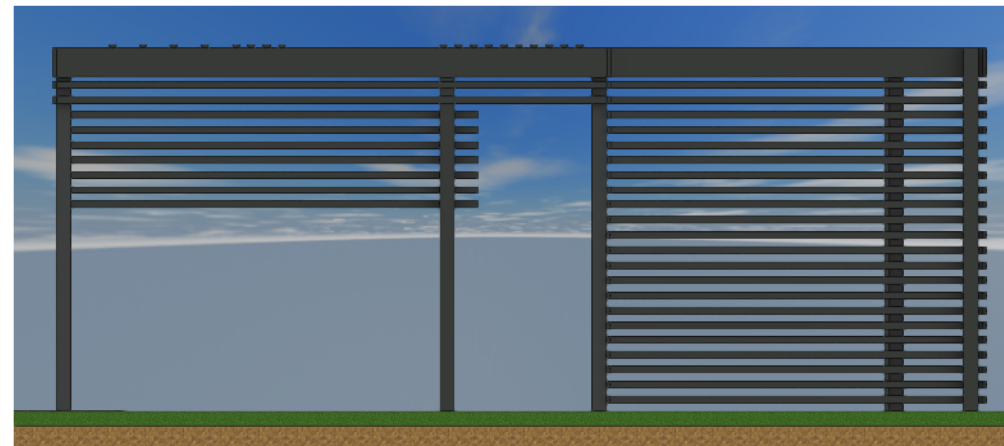

2 Greenhouse Side Elevation
Scale: 1:50

Gazebo Notes

1. Location of existing gazebo.
2. Location of existing planter. See drawing 0330-A-GA-004
3. Location of existing greenhouse. See drawing 0330-A-GA-006

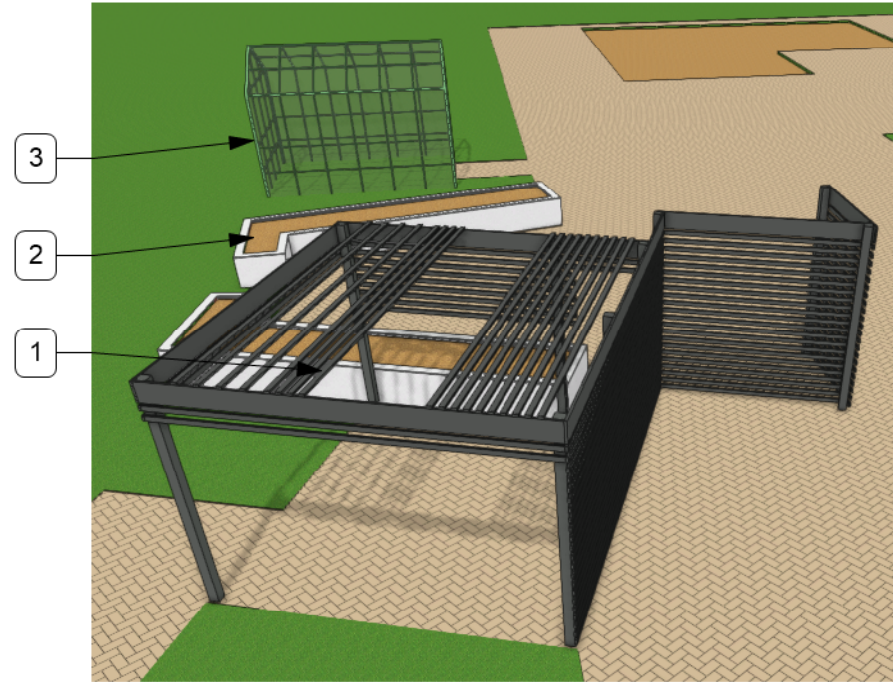

4 Front Perspective - Proposed
Scale: Not to scale

THE DESIGN SOCIAL

134 Kirkby Road Barwell LE9 8FN UK
T: +44 (0)1455 446521 F: +44 (0)1455 446521
E: admin@thedesignsocial.com

GENERAL DRAWING NOTES

© This drawing is not to be shown to any Third Party unless agreed by The Design Social.

This drawing shows 'design intent' only.
It is the responsibility of the appointed contractor to finalise development, using specialists approved by The Design Social, & produce detailed working drawings.
ALL working drawings to be approved by The Design Social prior to manufacture.

REV.	DATE	NOTES	REV. BY
------	------	-------	---------

THE DESIGN SOCIAL

Gareth Hunt

Greenleaves, Pinwall Lane, Atherstone, CV9 3PE

Existing Gazebo

AUTHOR	L.R.	DATE	09/10/2024	APPROVED	G.H.
SCALE	1:100	@ A3	READ WITH	0330 (A) GA 001	
DRAWING NO.	0330	(A)	GA	005	
Project No.	Type	Area	Number	Rev	

DRAWING STATUS
For Approval