




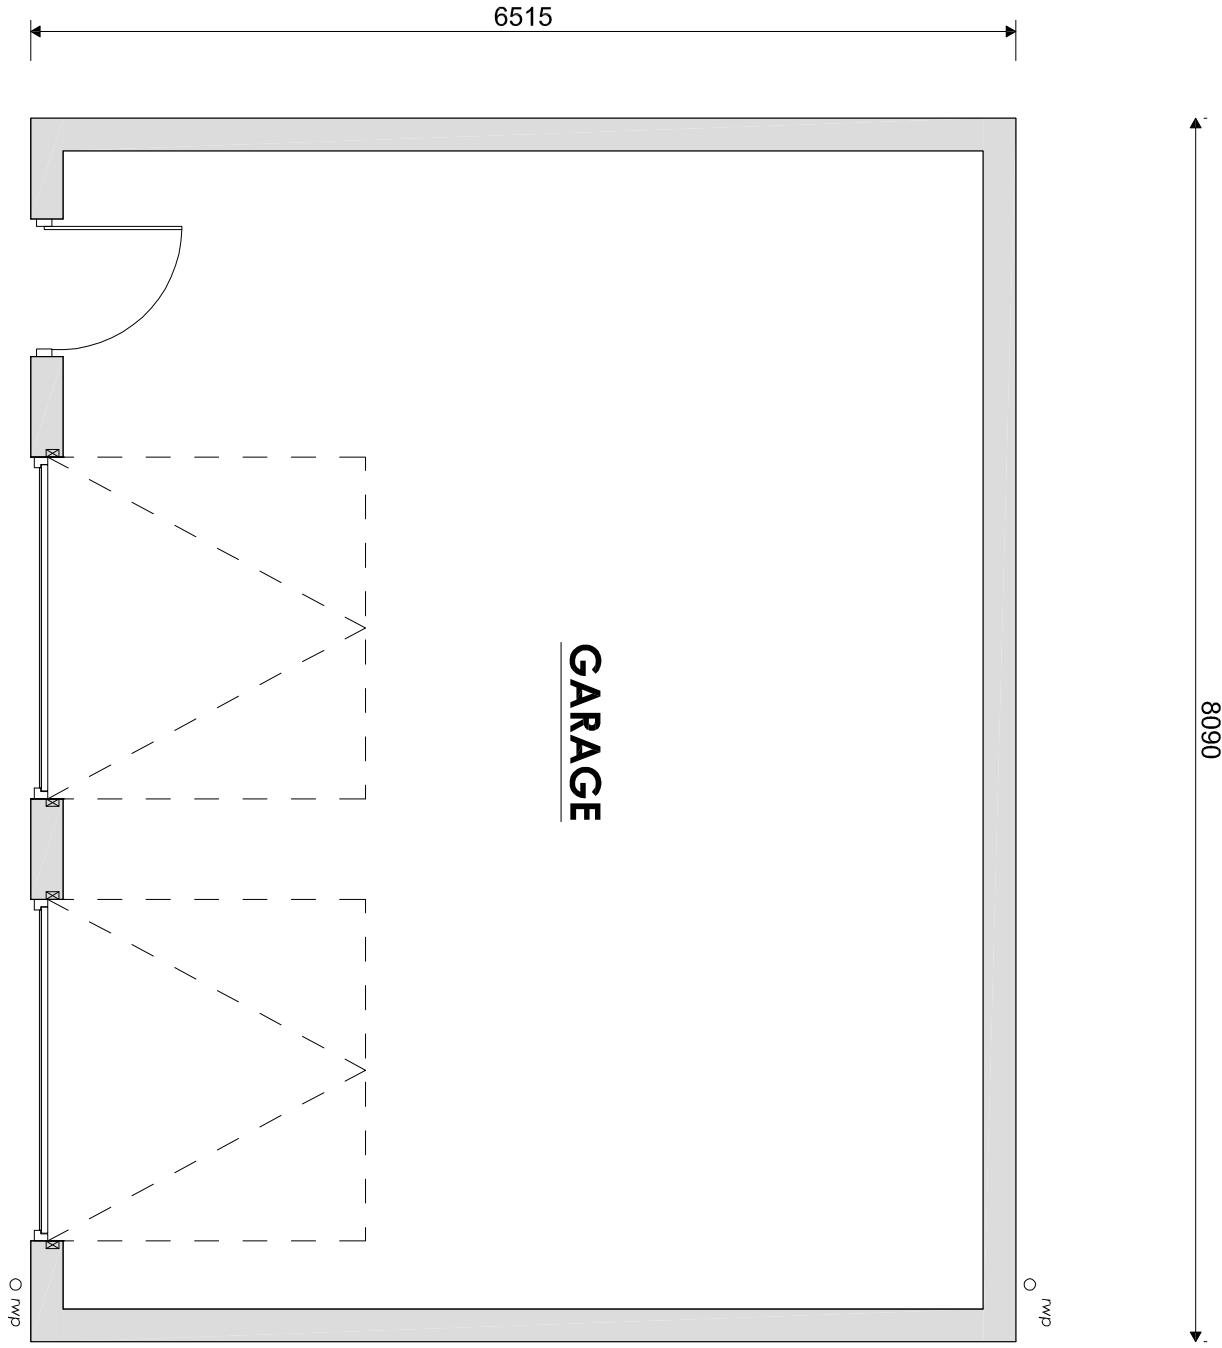


FLOOR PLAN

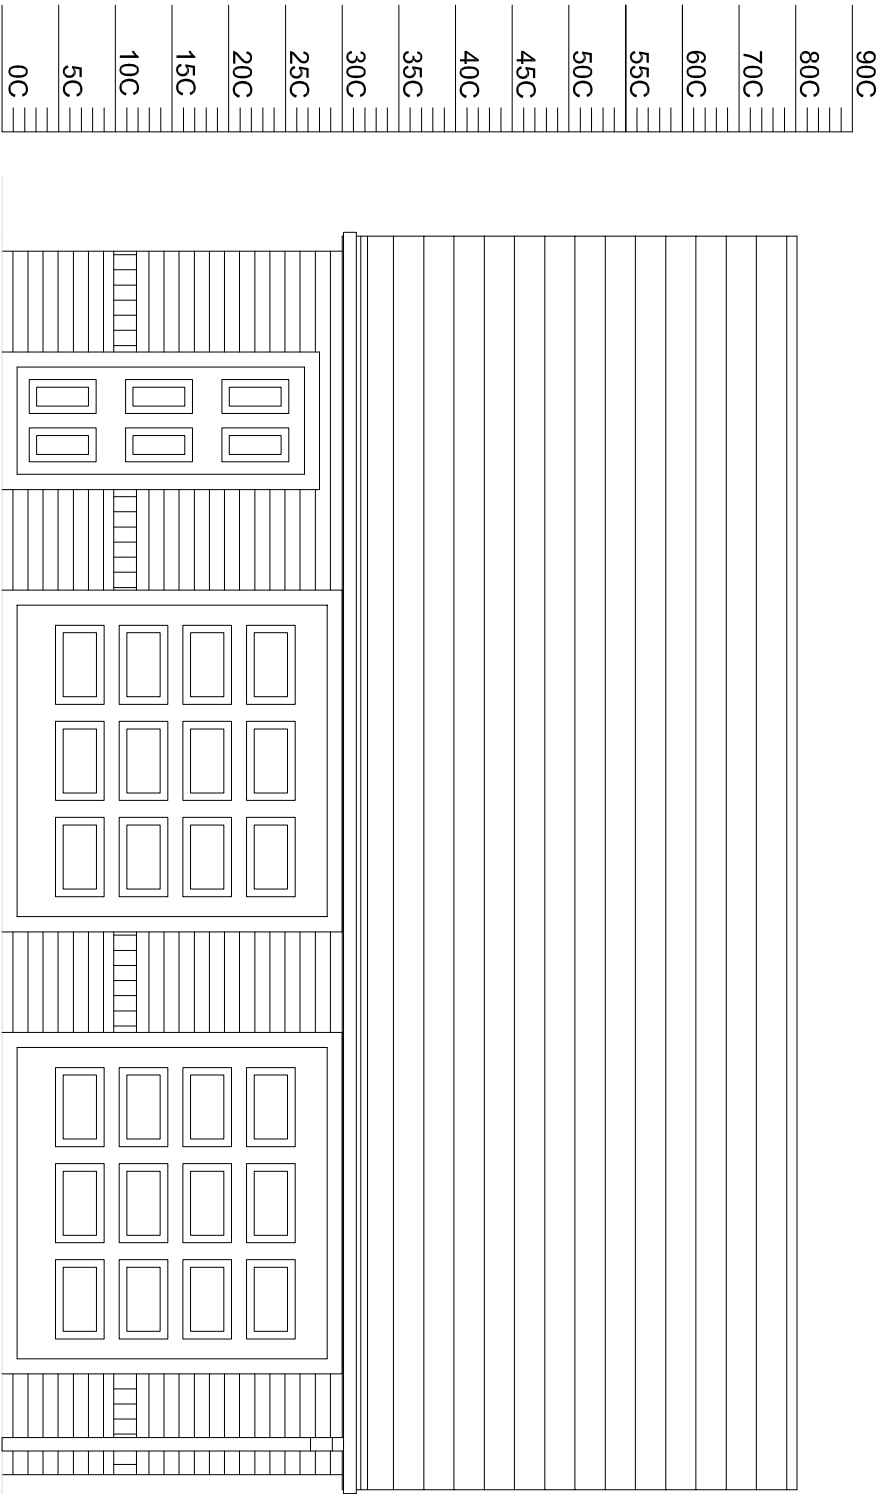


FRONT ELEVATION

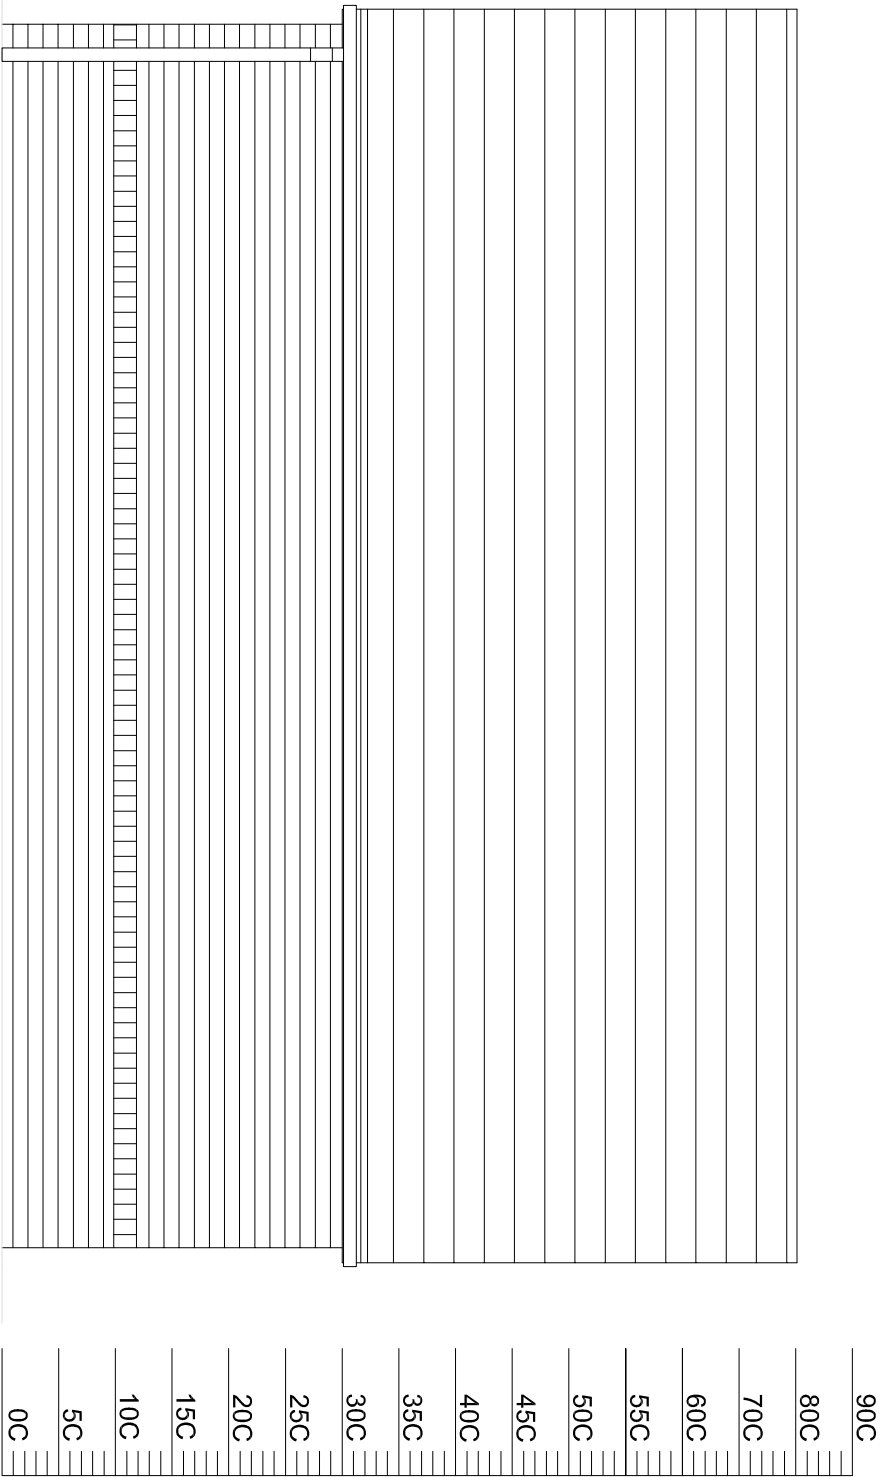

REAR ELEVATION

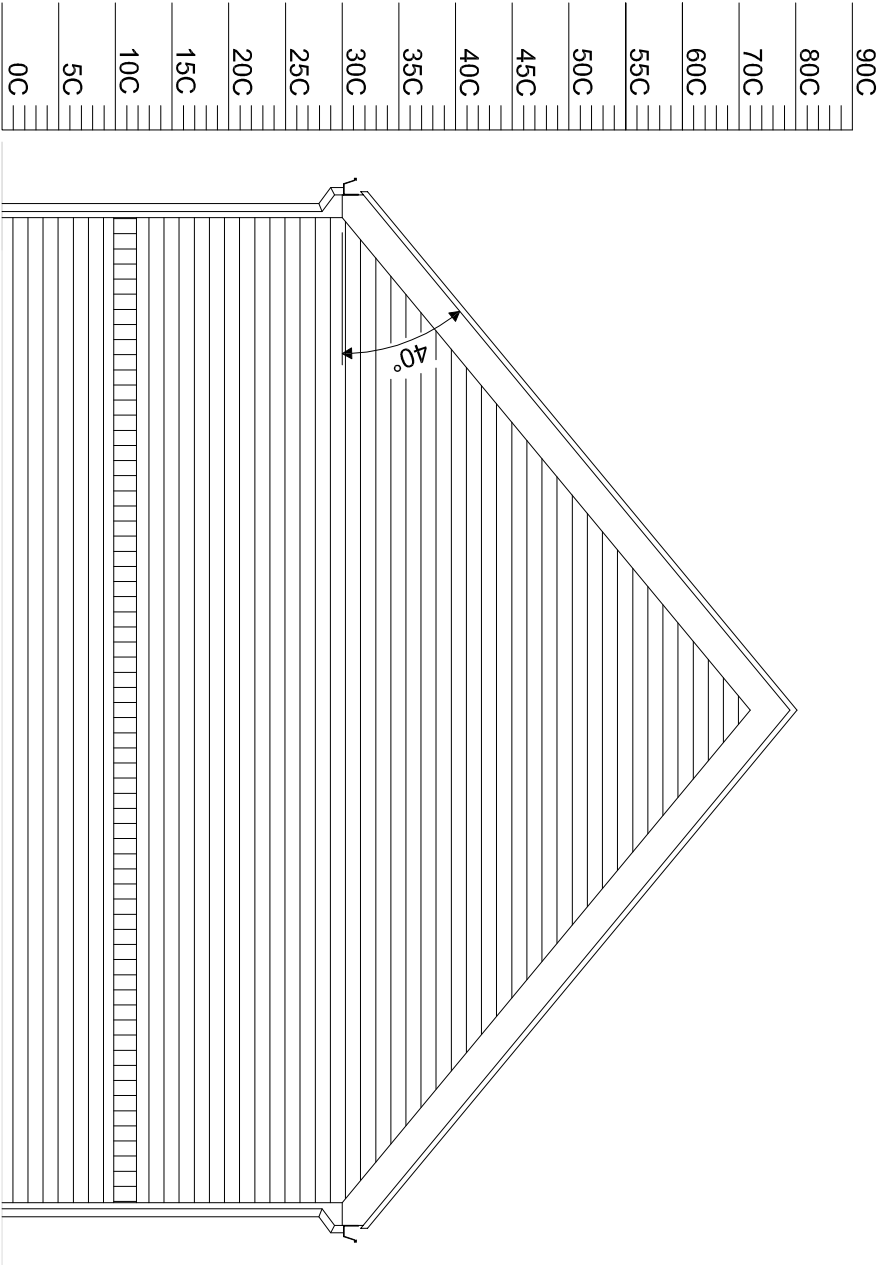

SIDE ELEVATION 1

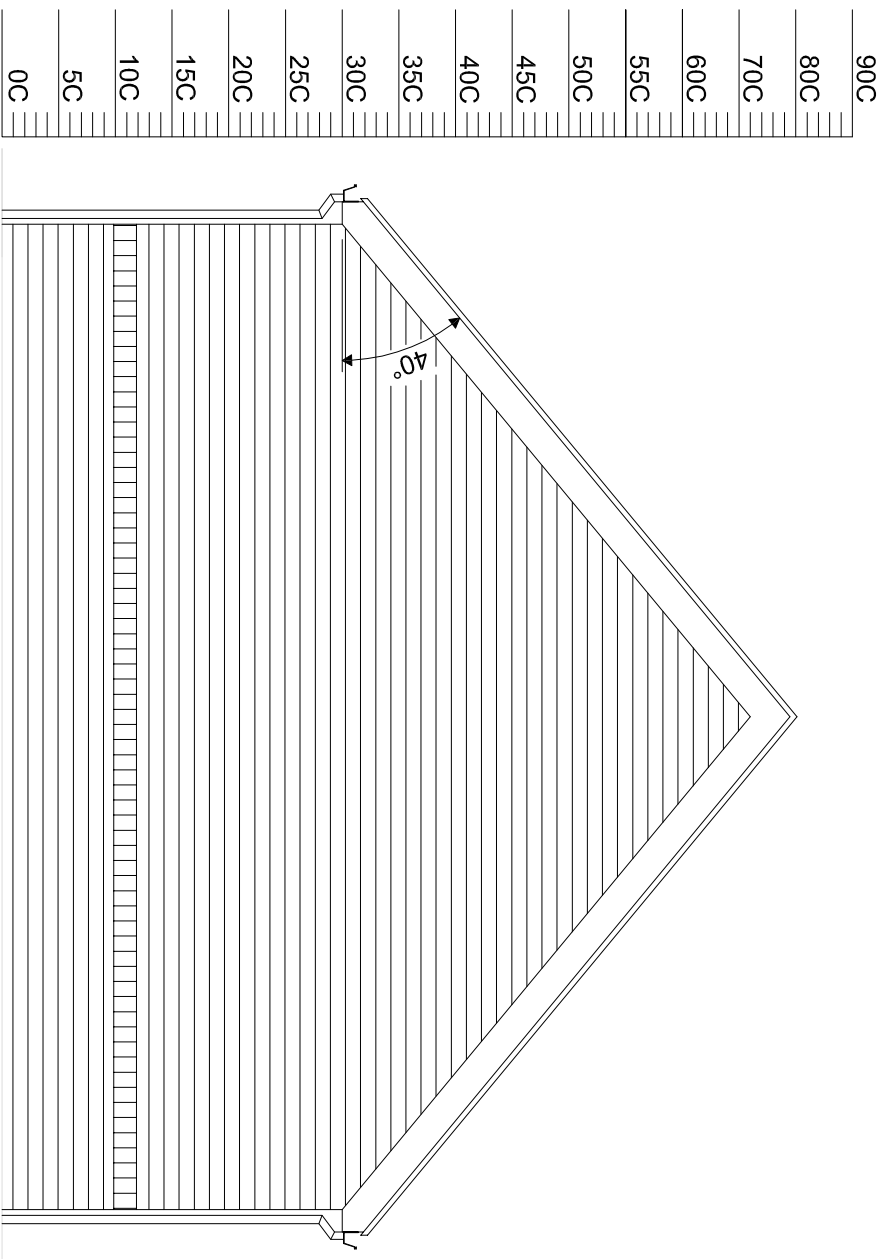

SIDE ELEVATION 2