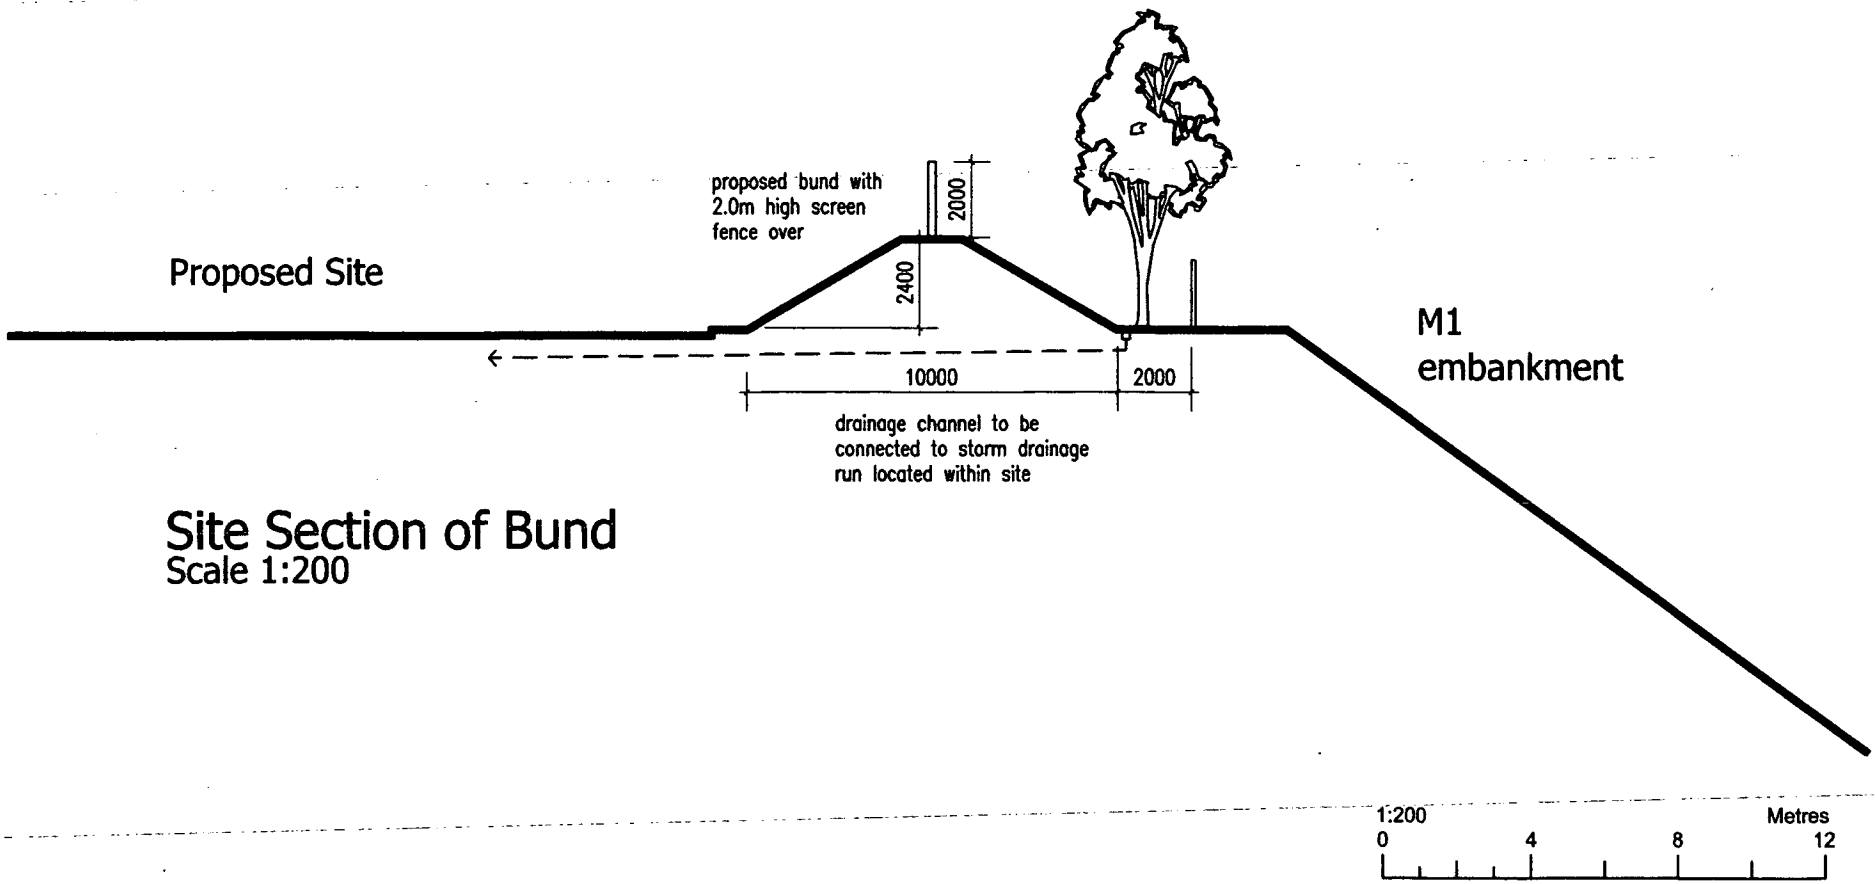


Site Section of Bund
Scale 1:200

1:200
0 4 8 12 Metres

R3DESIGN DEVELOPMENTS LTD

The Glasshouse,
9 Hallam Close,
Littlethorpe,
Leics. LE19 2LA

Tel: 07791 276009
Email: r3@r3ddl.com
www.r3ddl.com
Company Reg. No. 7657636

Project	Extension to Travellers Site
Title	Bund Section
Client	Mrs S Smith
Date	Oct 2011
Scale (at A4)	1:200
Drawing No.	11.22.01