

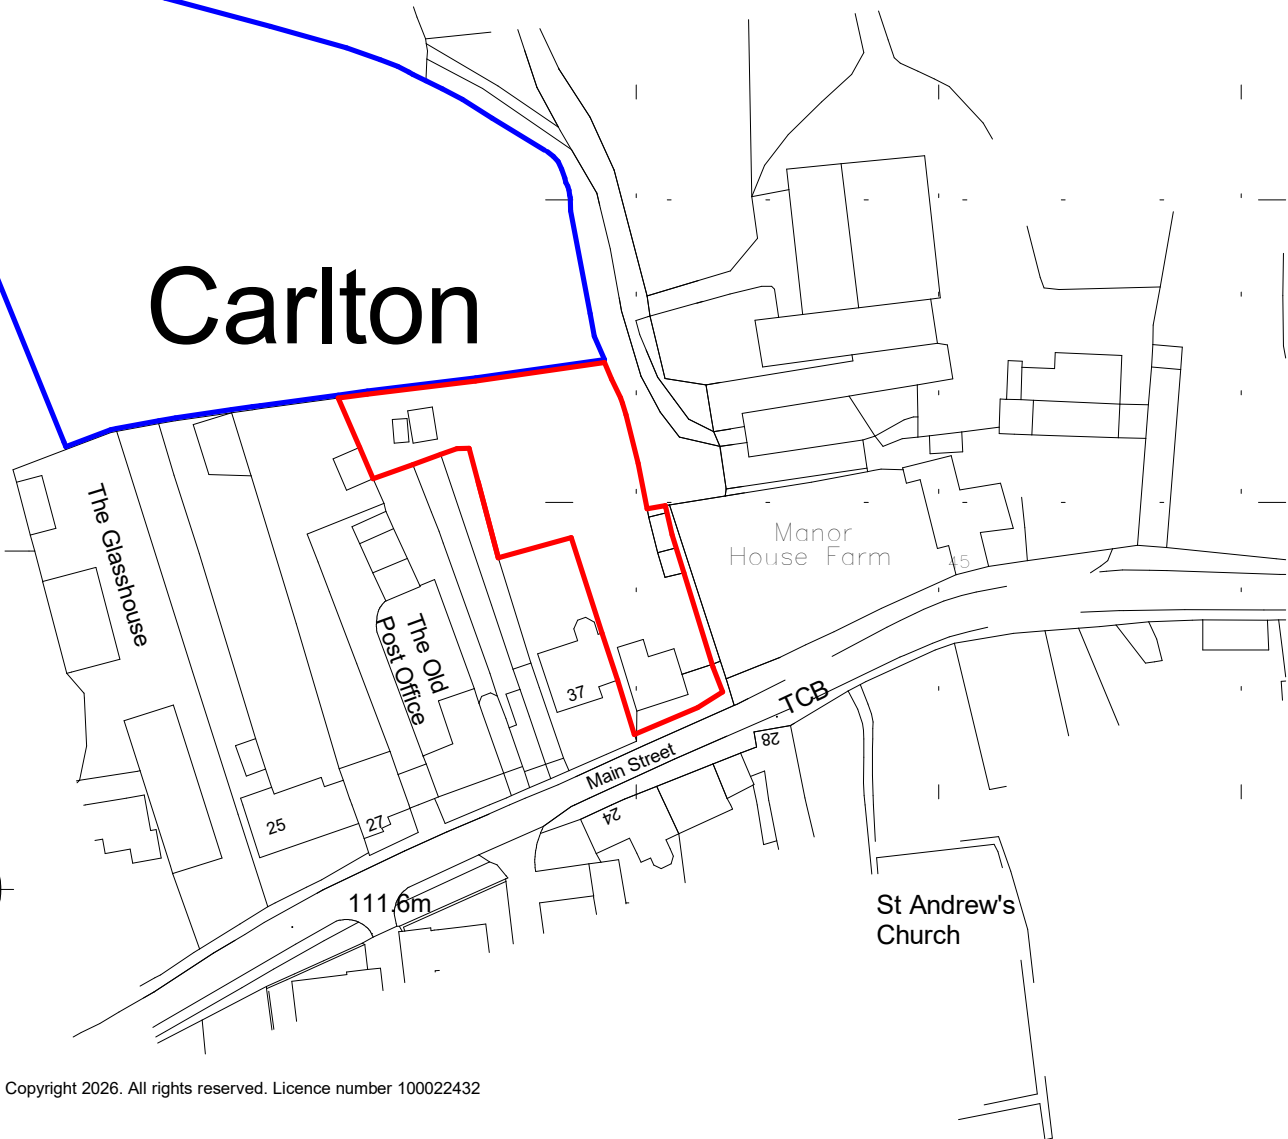


Carlton

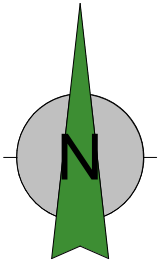

Ordnance Survey, (c) Crown Copyright 2026. All rights reserved. Licence number 100022432

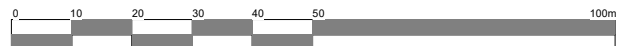

Client Mr & Mrs Igoe			
Project Alterations & Extensions Main Street Carlton	Scale 1:1250	Sheet A4	Job No. 25/121
	Date Jan 2026	Drawing No. 03c	
Drawing Location plan	Author ZLM	Checked by -	
THE COPYRIGHT OF THIS DRAWING IS VESTED IN HAYWARD ARCHITECTS LTD. REPRODUCTION IN ANY FORM, EITHER IN WHOLE OR IN PART IS FORBIDDEN WITHOUT THE PRIOR WRITTEN PERMISSION OF THE COPYRIGHT HOLDER. DO NOT SCALE FROM DRAWING AND ONLY FIGURED DIMENSIONS ARE TO BE USED			

HAYWARD
architects

19 Station Road
Hinckley
Leicestershire
LE10 1AW

Tel: 01455 635 665

www.haywardarchitects.co.uk

Drawing Status

PLANNING