

Front

Side

Rear

Side




Front


Side

Rear


Side

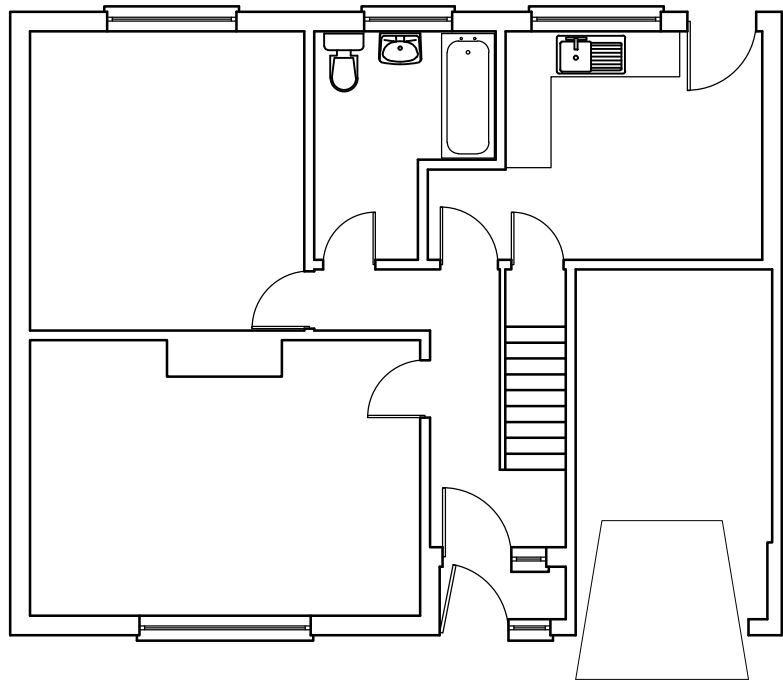


Existing Ground Floor

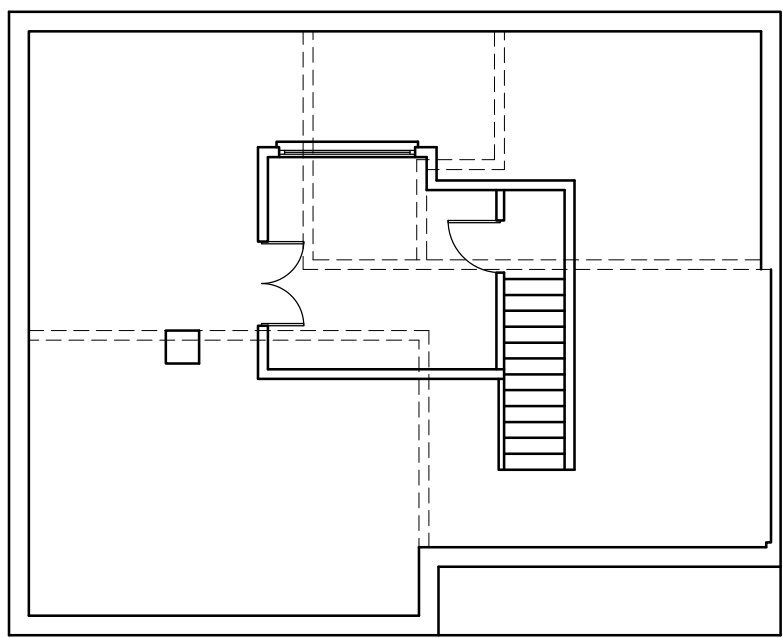


Existing First Floor

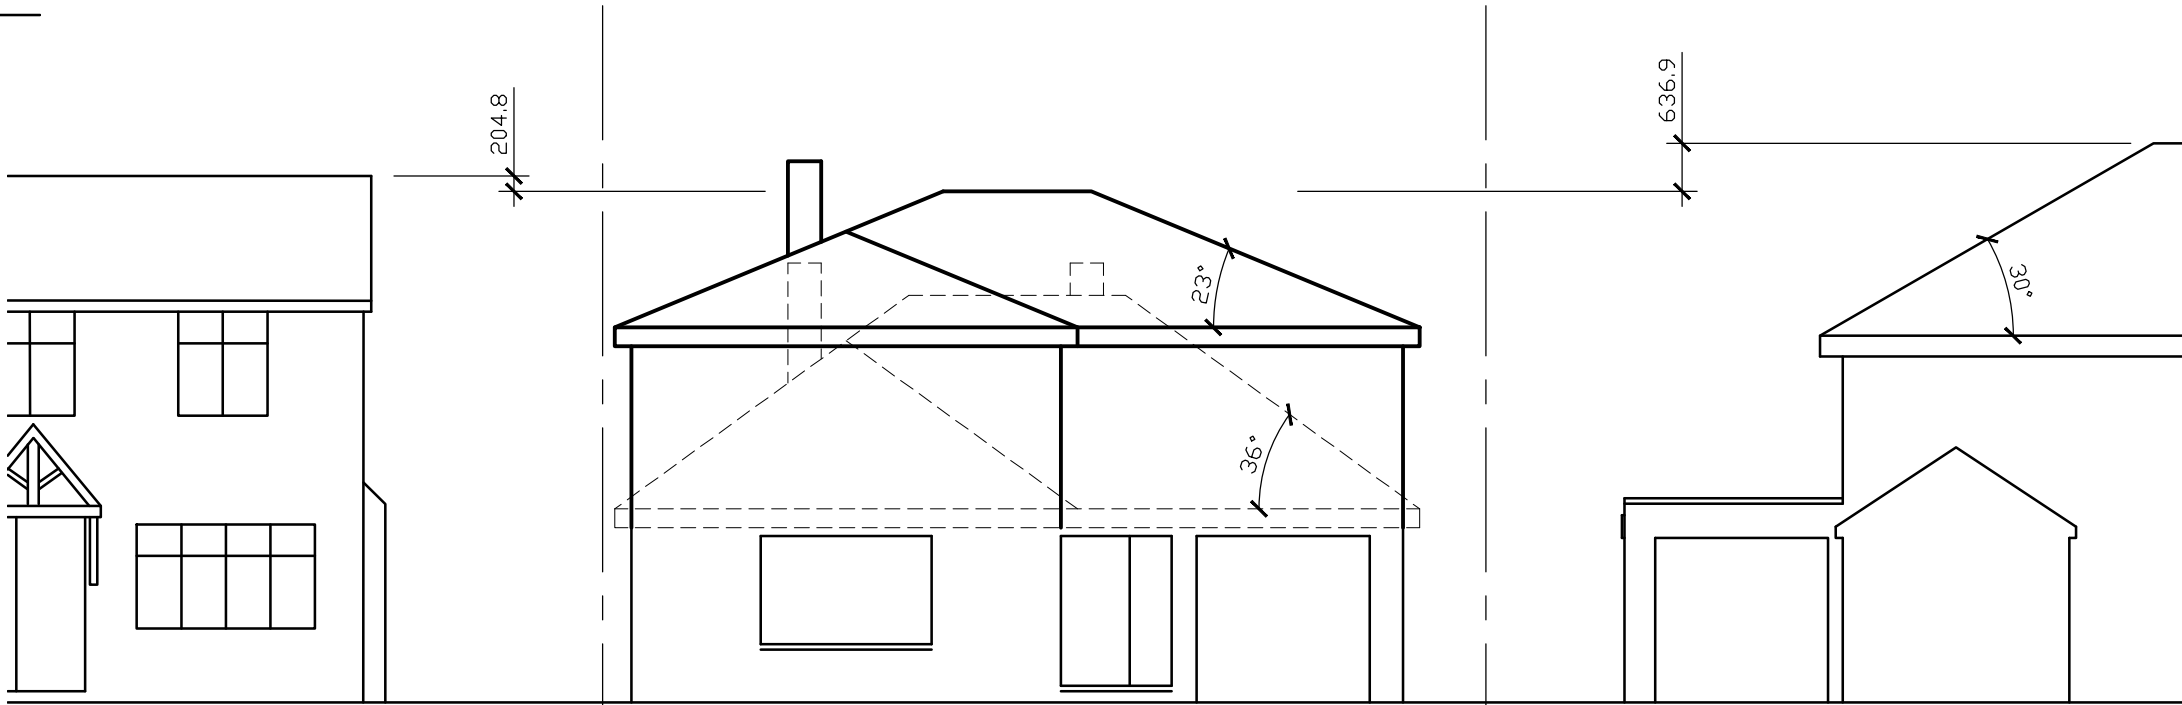



Street View

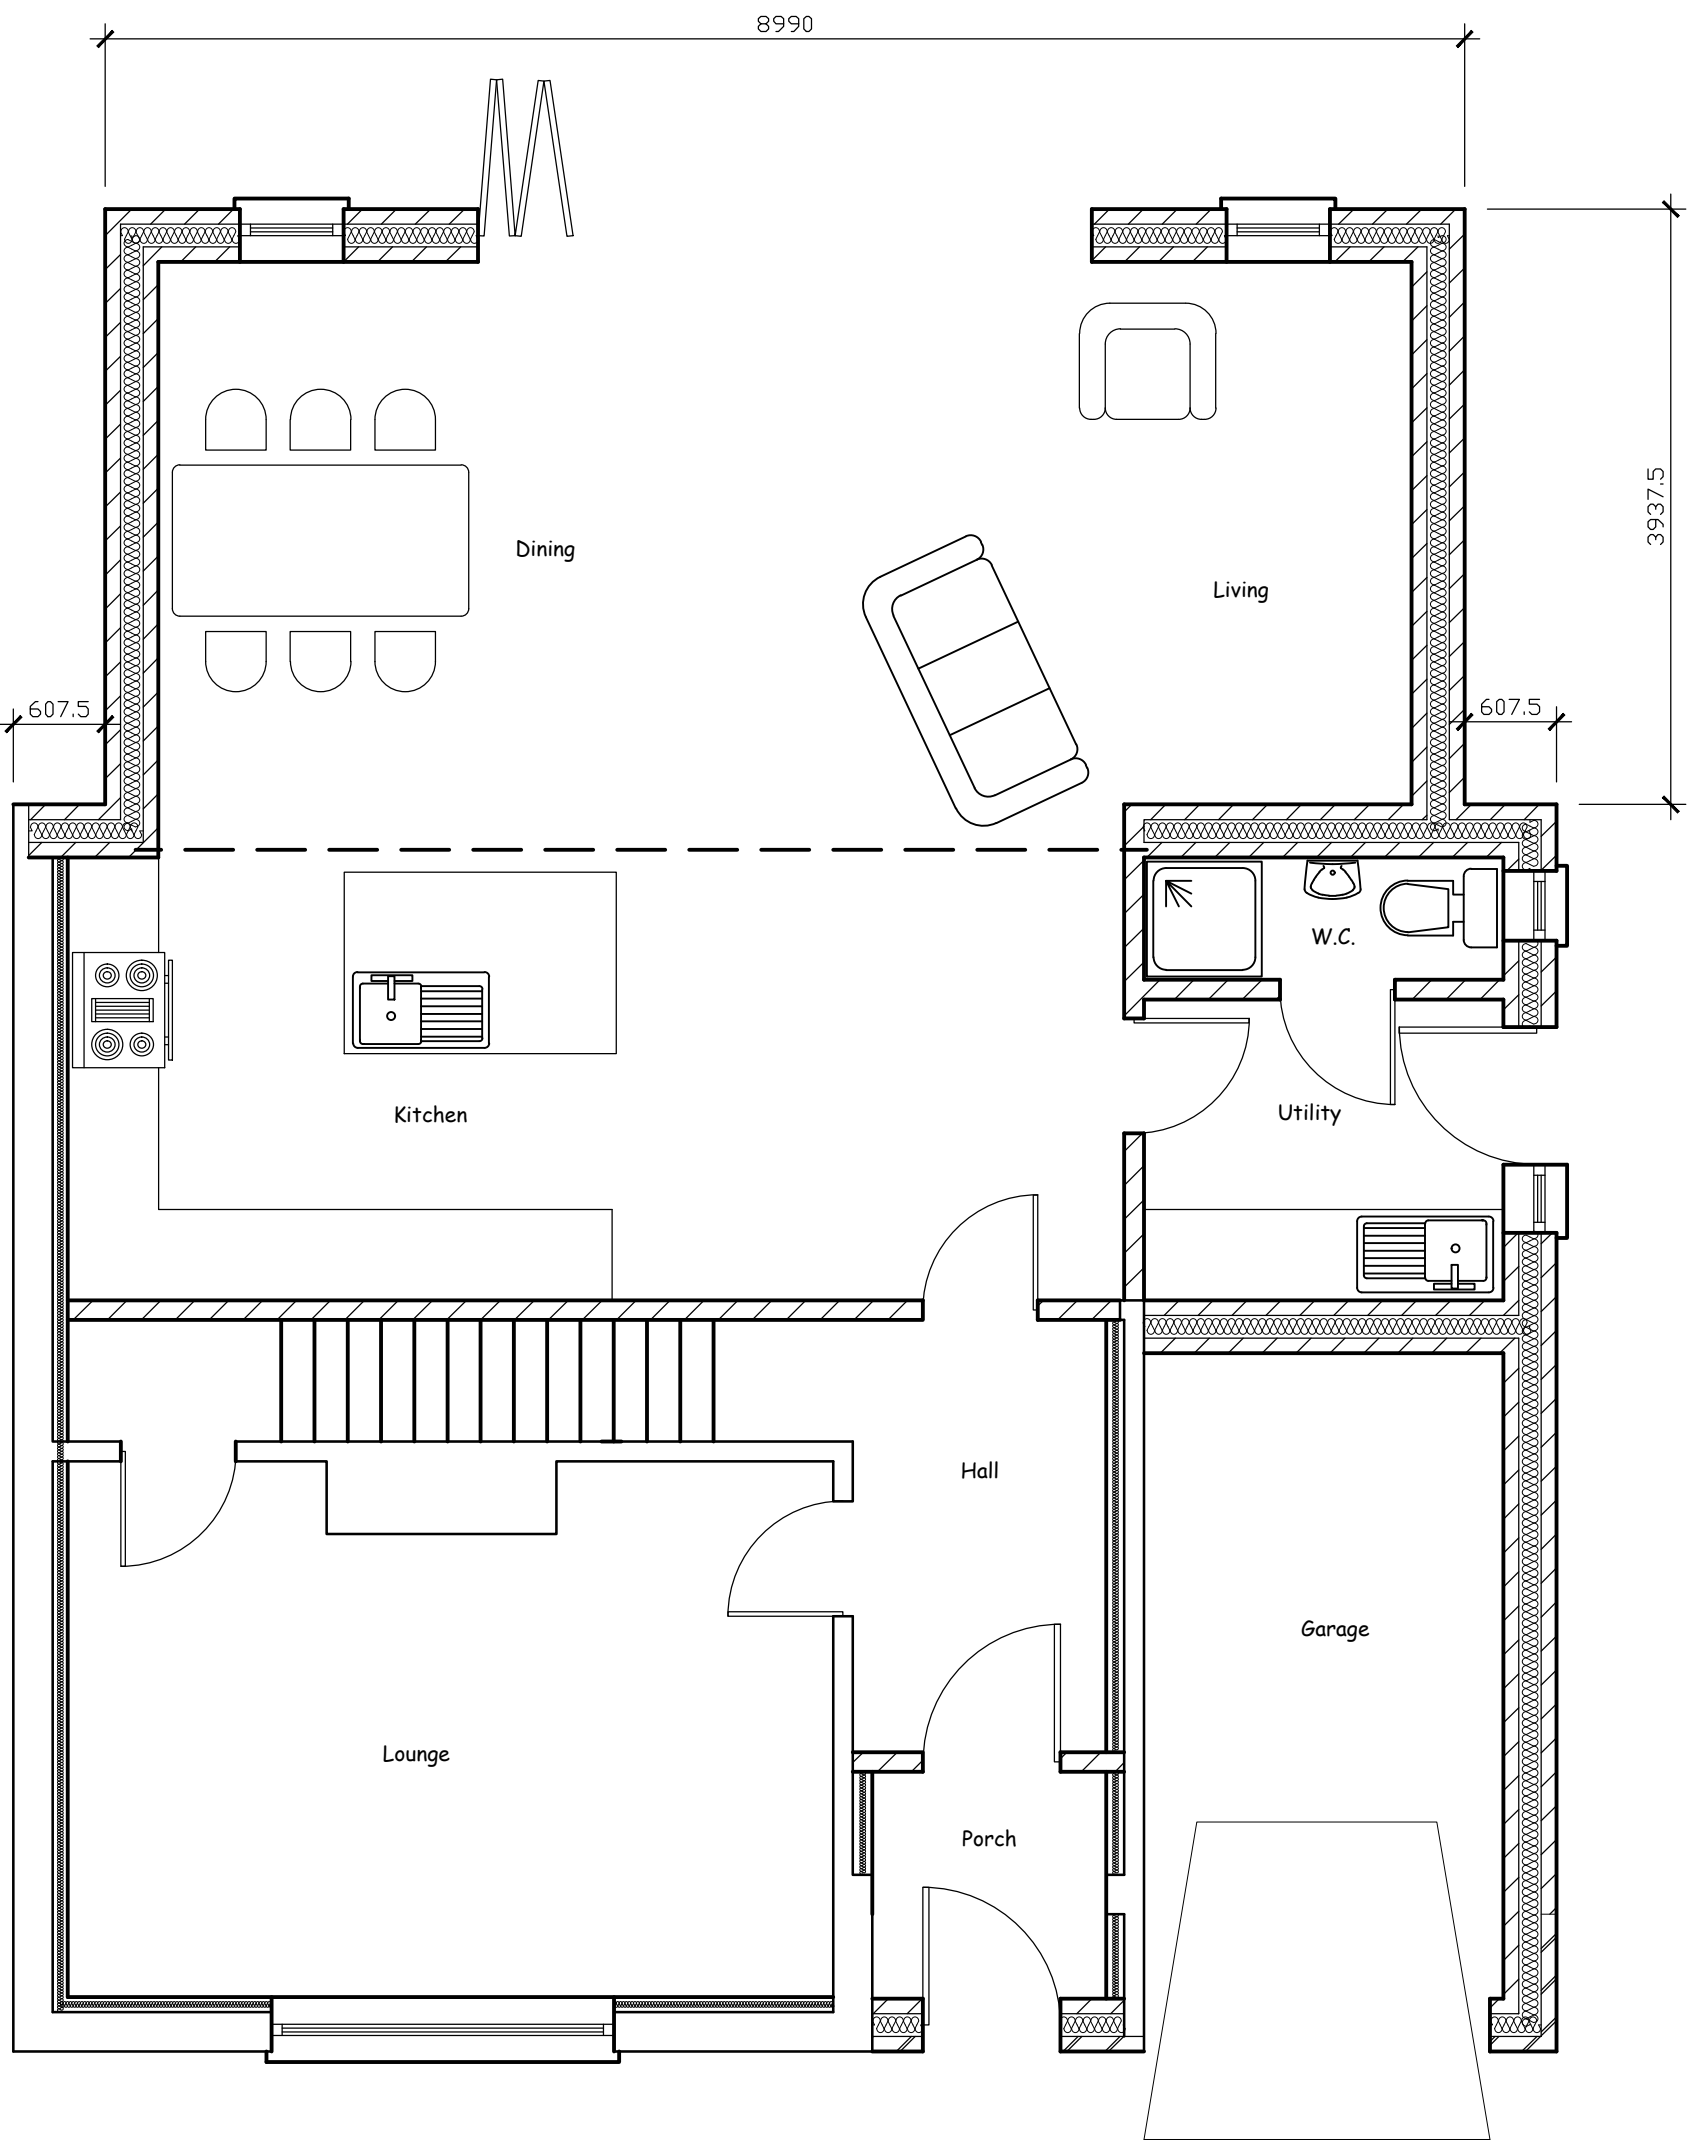


Proposed Ground Floor

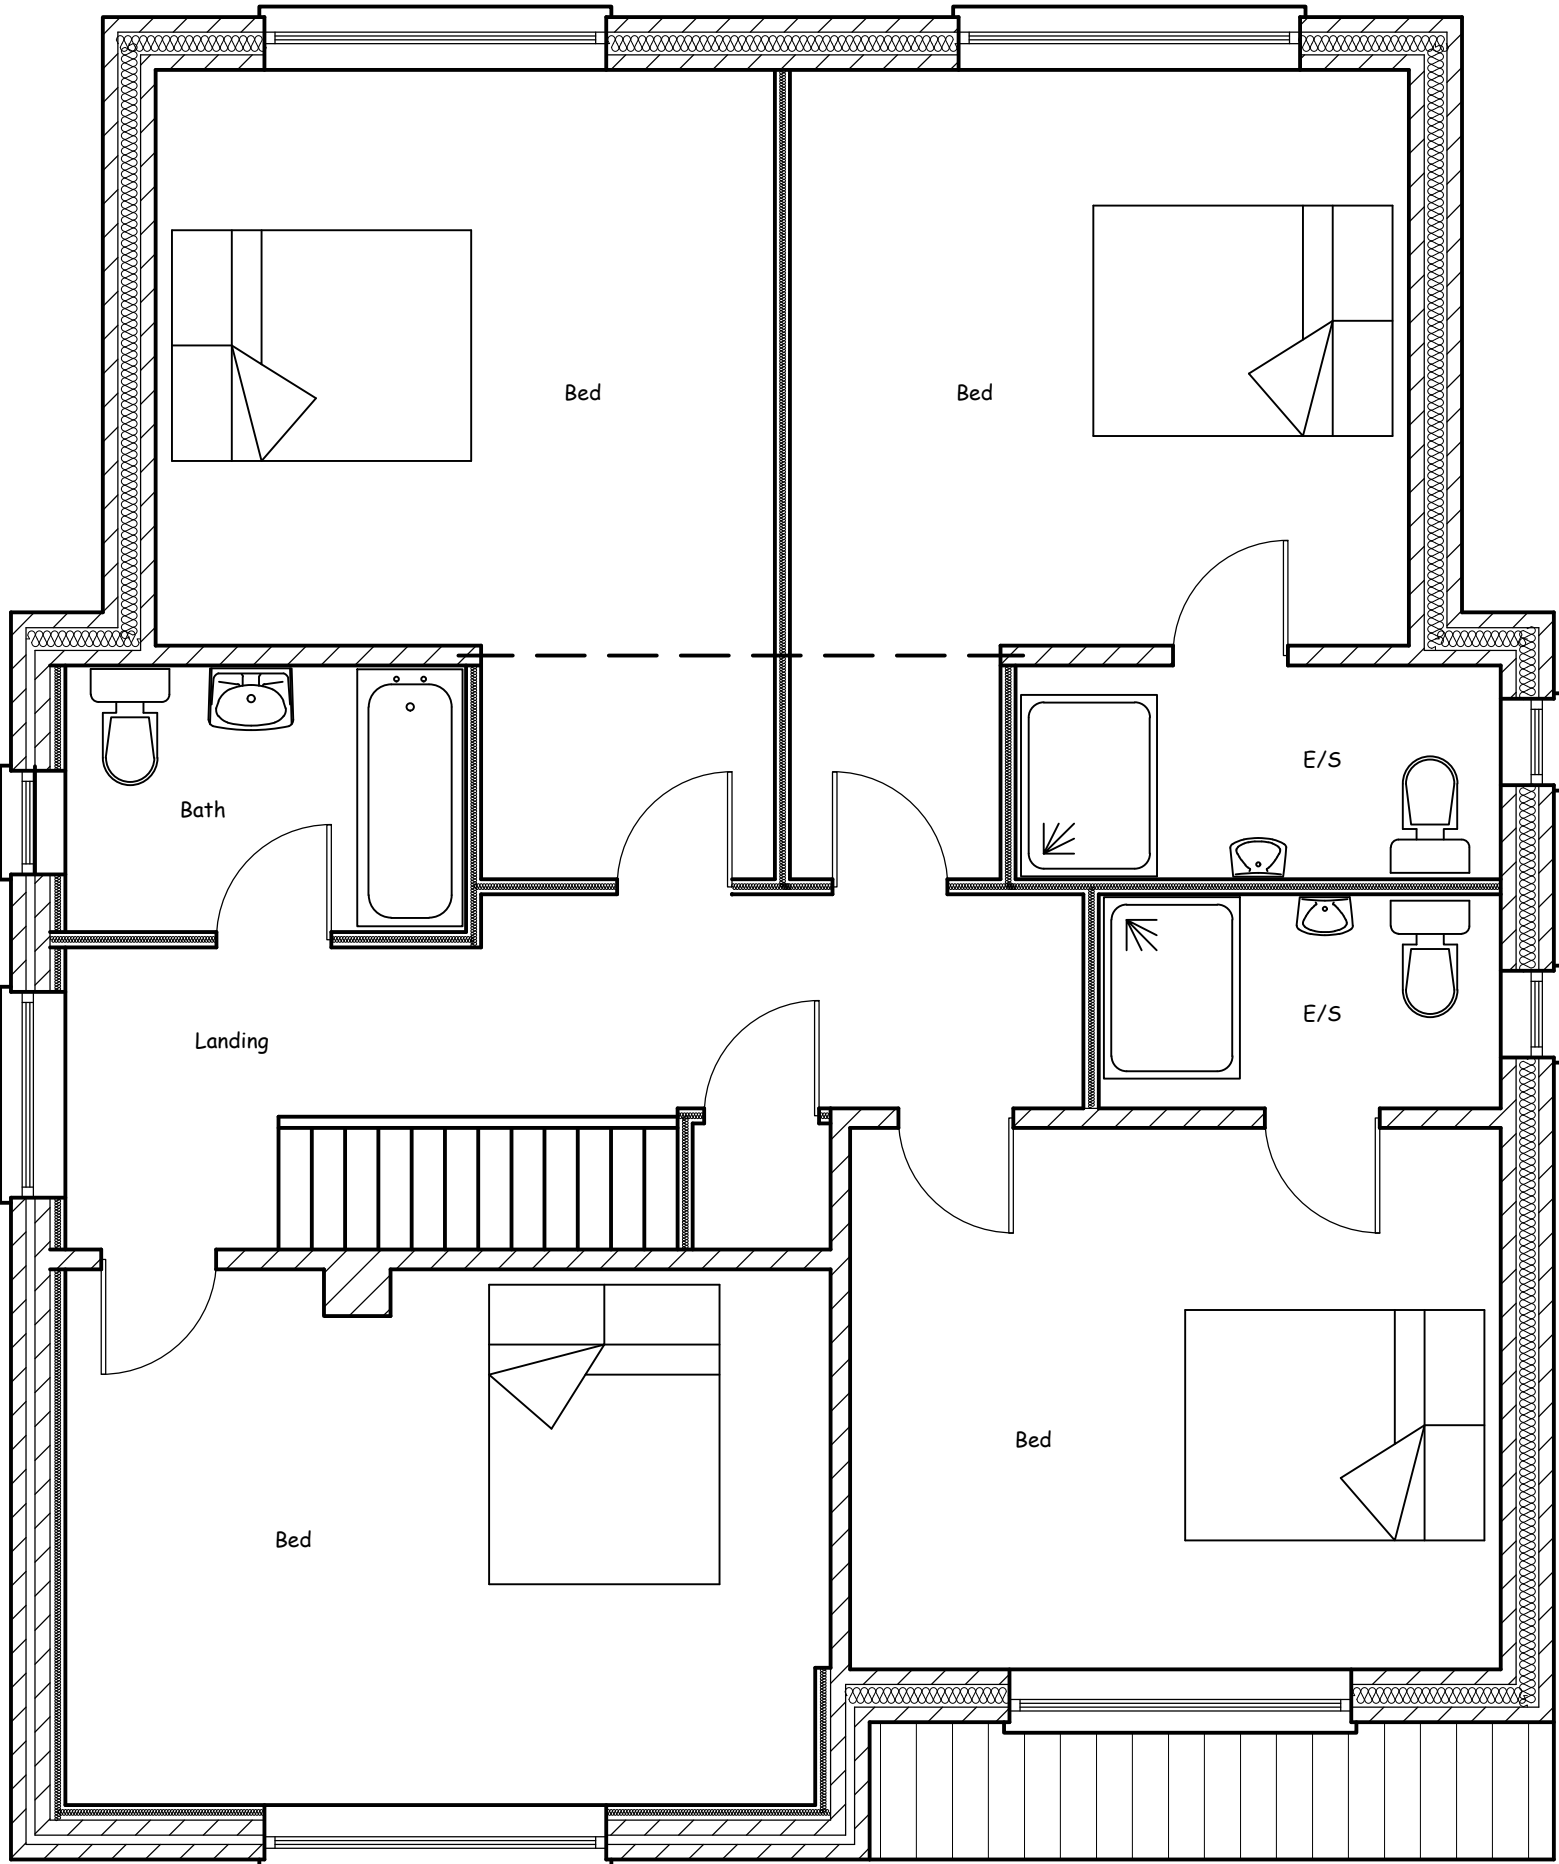

Proposed First Floor

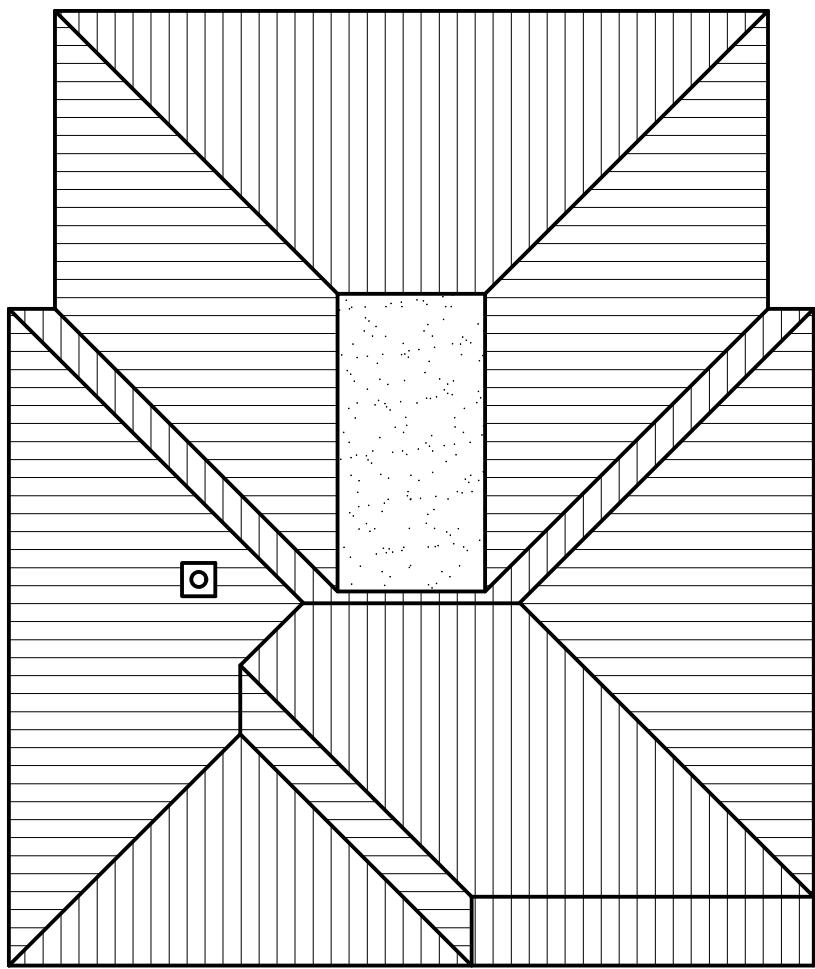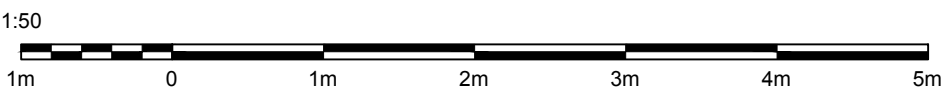

Proposed Roof Plan

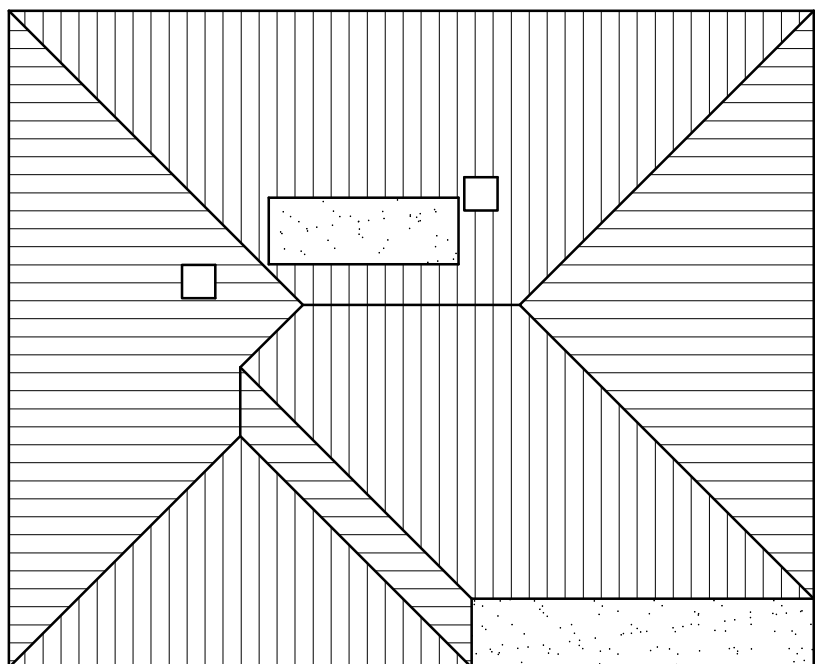

Existing Roof Plan

Rev. A - Width of Rear Addition & Roof Pitch

Drawing prepared for the purpose of Planning Permission and/or Building Regulation approval.
All dimensions to be checked on site before works commence.
Internal room layouts and fittings to client's requirements.
Actual boundary lines to be confirmed on site between parties concerned prior to commencement of work and no part of the new construction to project over the boundary.
Underground services may have been assumed and therefore they should be located prior to commencement.

Project
First Floor Extension To Bungalow
38 Forresters Road
Burbage
Leicestershire
LE10 2RX

Drawing
Elevations and Plans

Drawing Ref: Planning 01
Scales 1:100 & 1:50 at A1

Date July 2023



Brooks
Building
Plans
Barry Brooks Tel. 07879 655 641