


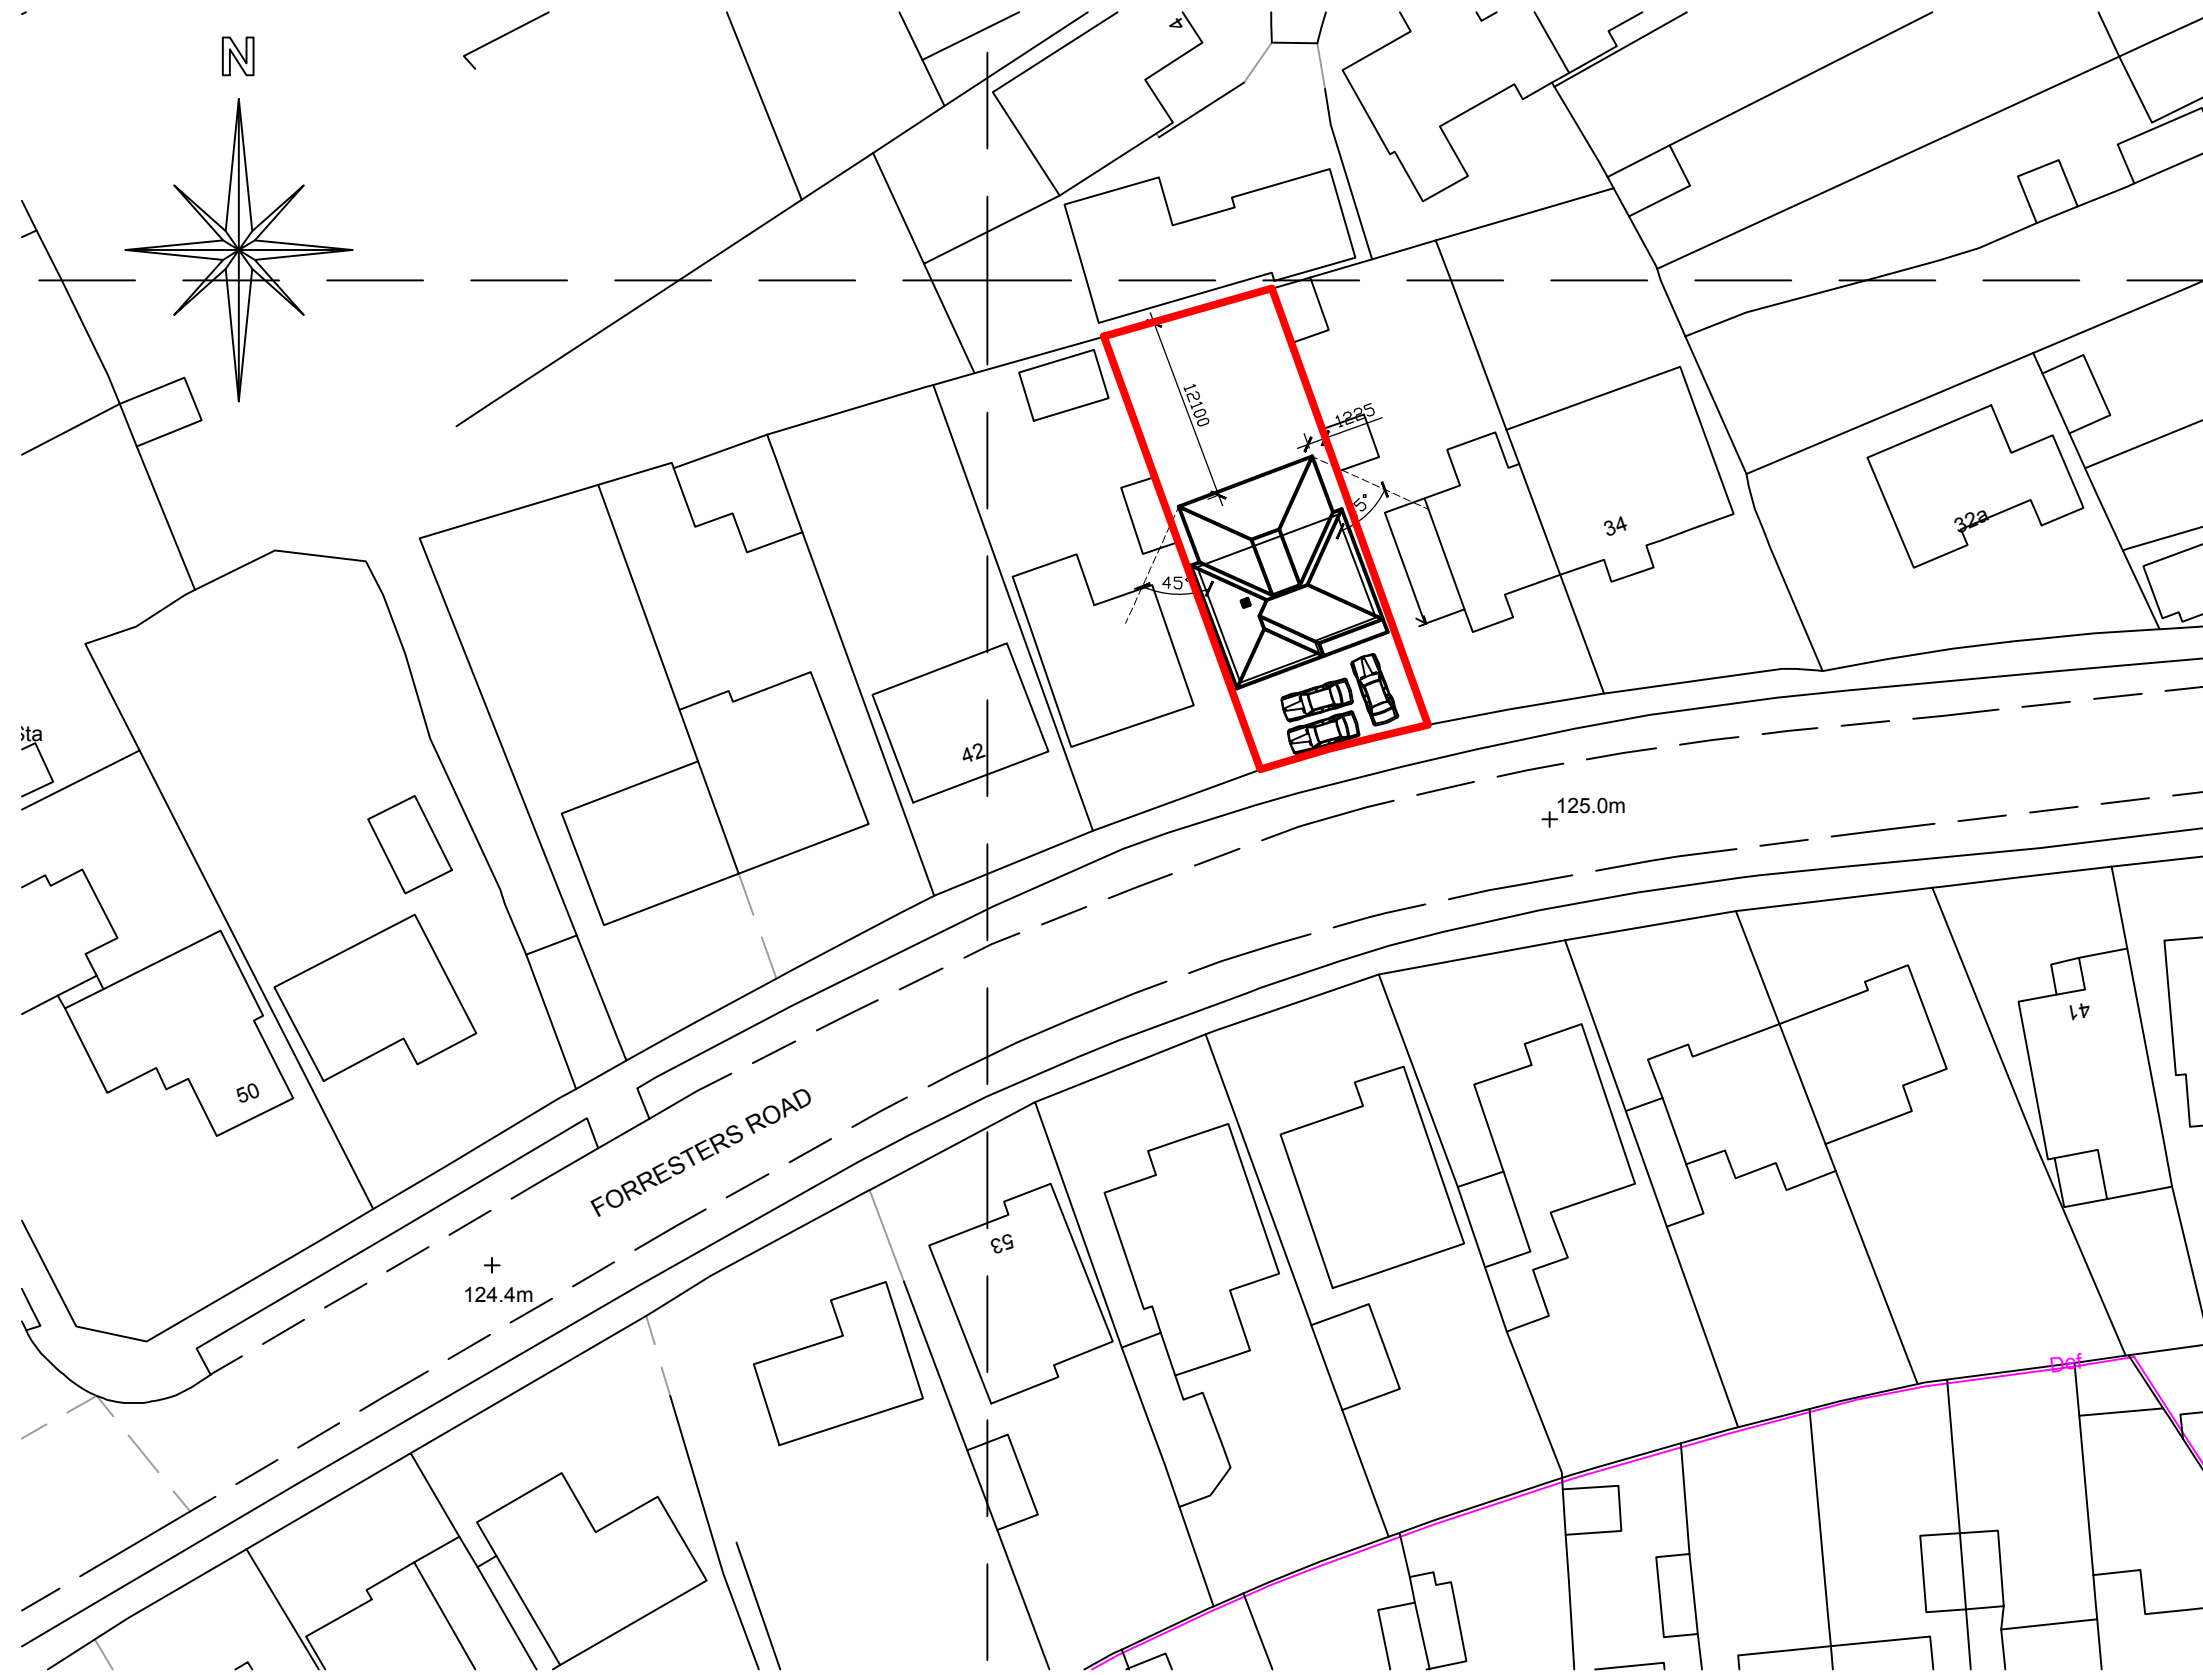

Mapping contents © Crown copyright and database rights 2023 Ordnance Survey 100035207



Rev. A - Revised Footprint

Drawing prepared for the purpose of Planning Permission and/or Building Regulation approval.
All dimensions to be checked on site before works commence.
Internal room layouts and fittings to client's requirements.
Actual boundary lines to be confirmed on site between parties concerned prior to commencement of work and no part of the new construction to project over the boundary.
Underground services may have been assumed and therefore they should be located prior to commencement.

Project
First Floor Extension To Bungalow
38 Forrester's Road
Burbage
Leicestershire
LE10 2RX

Drawing
Site & Location Plans

Drawing Ref: Planning 02
Scales 1:500 & 1:1250 at A2

Date August 2023



Brooks
Building
Plans

Barry Brooks Tel. 07879 655 641