
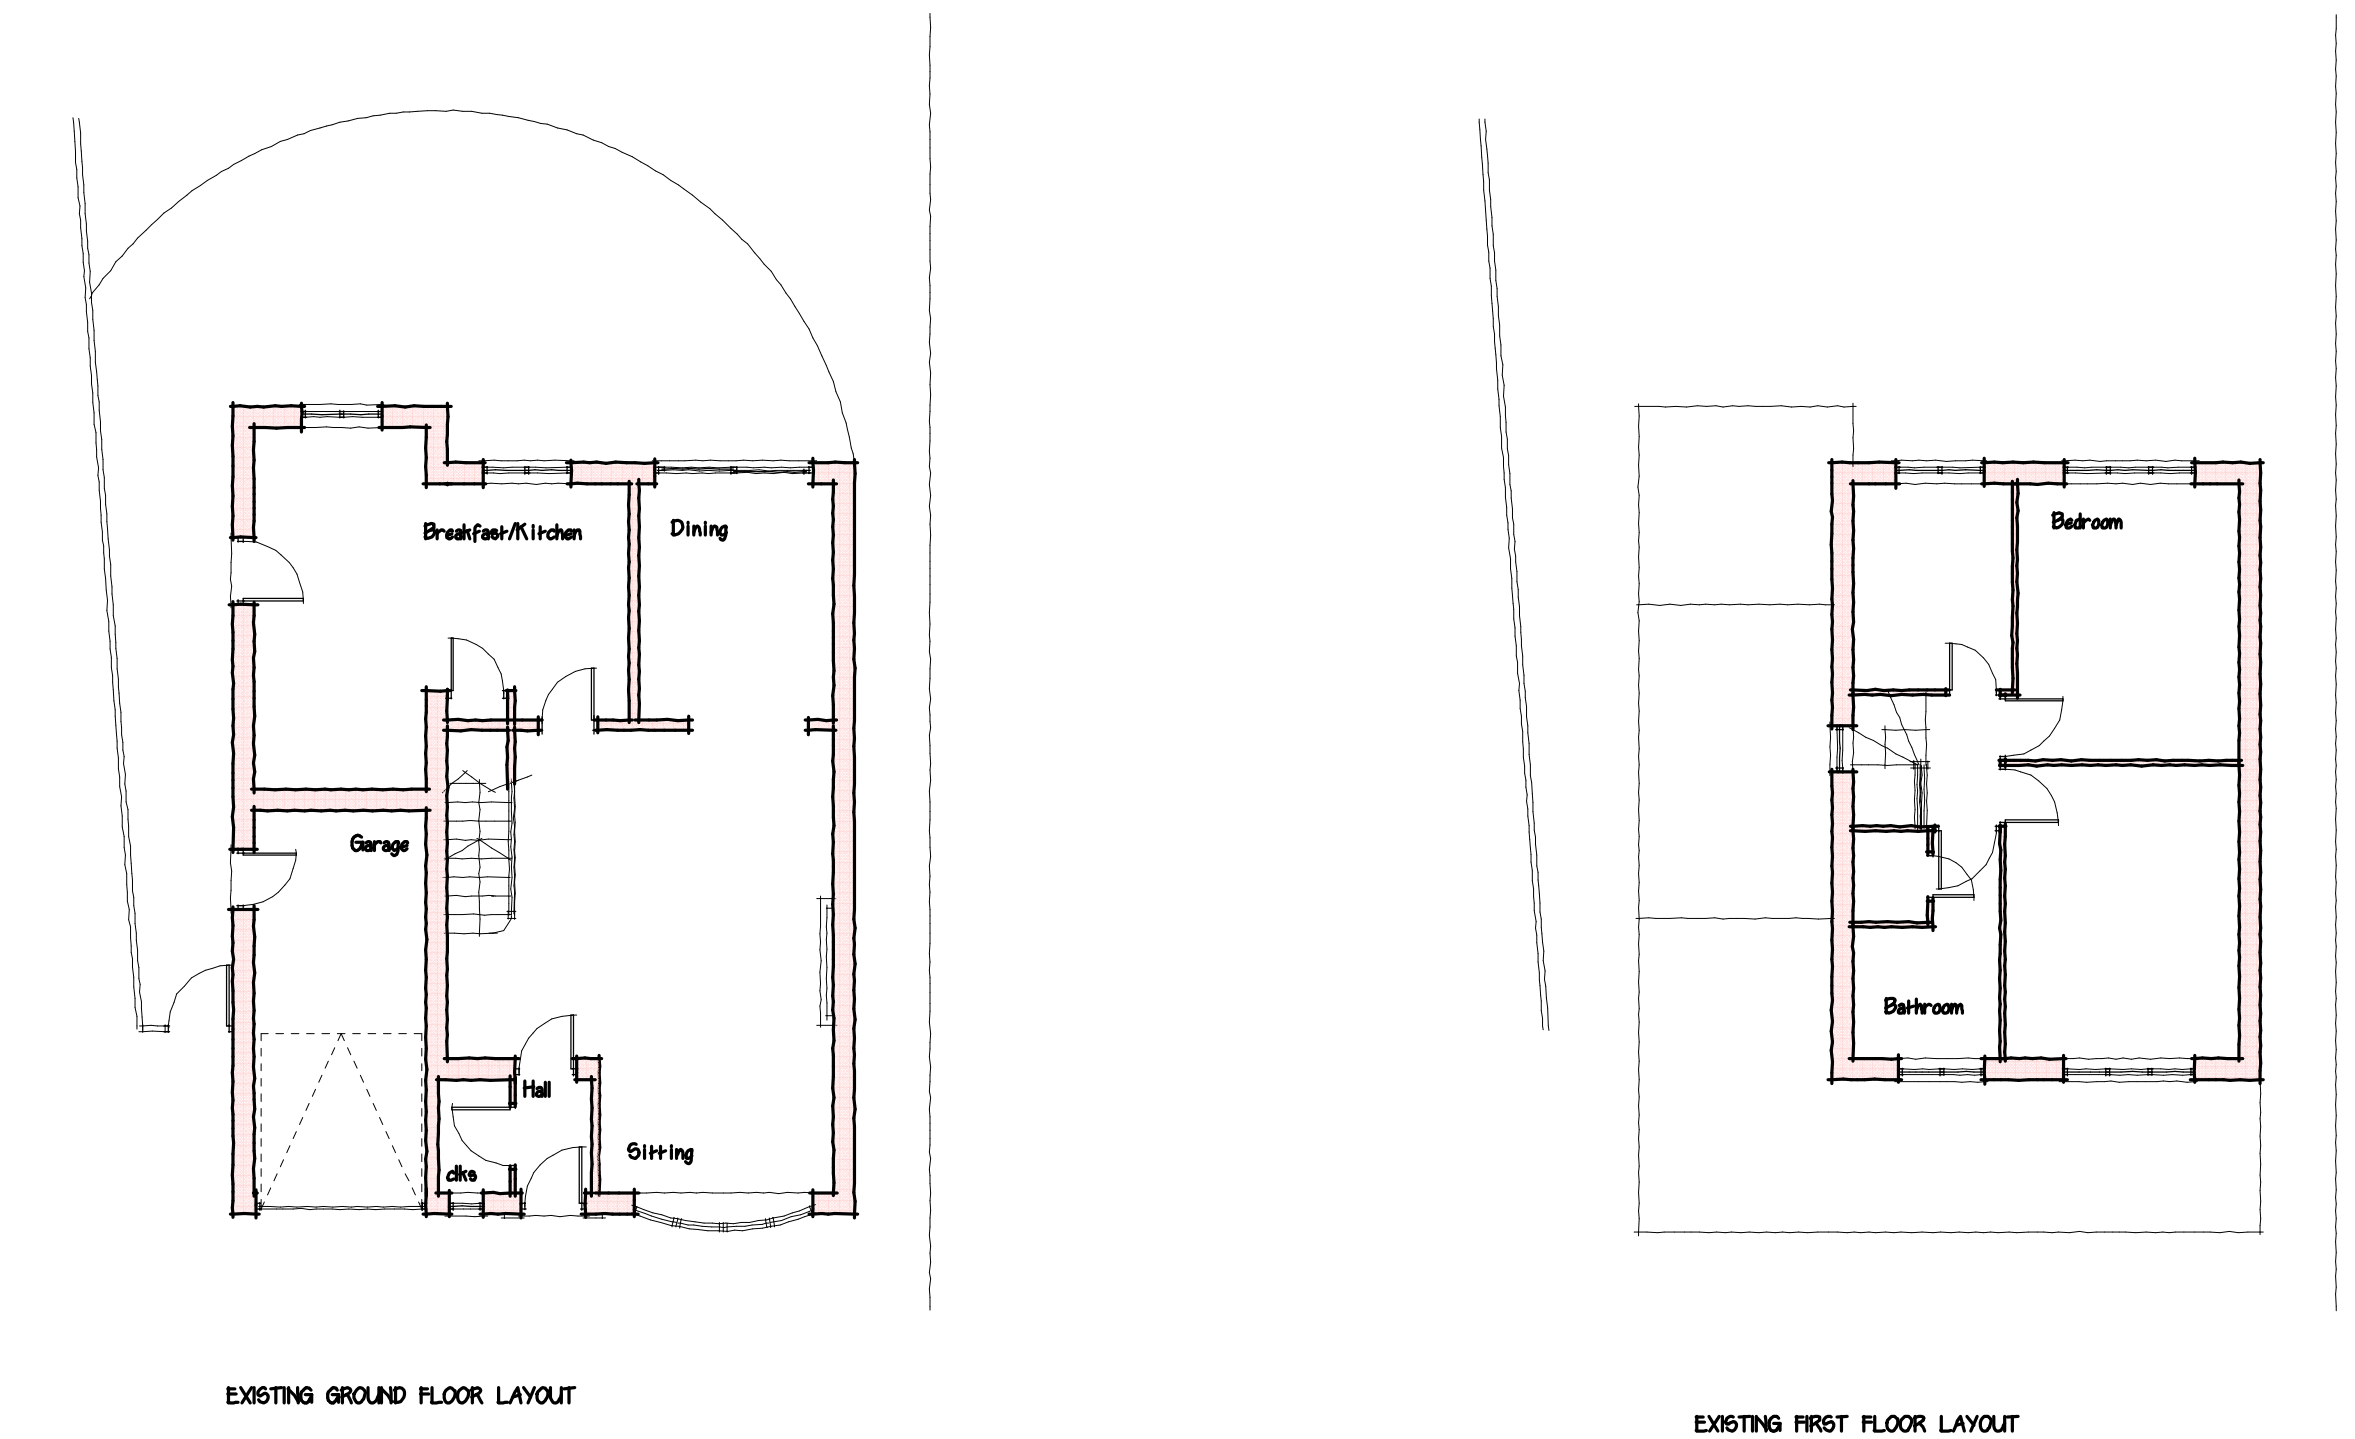
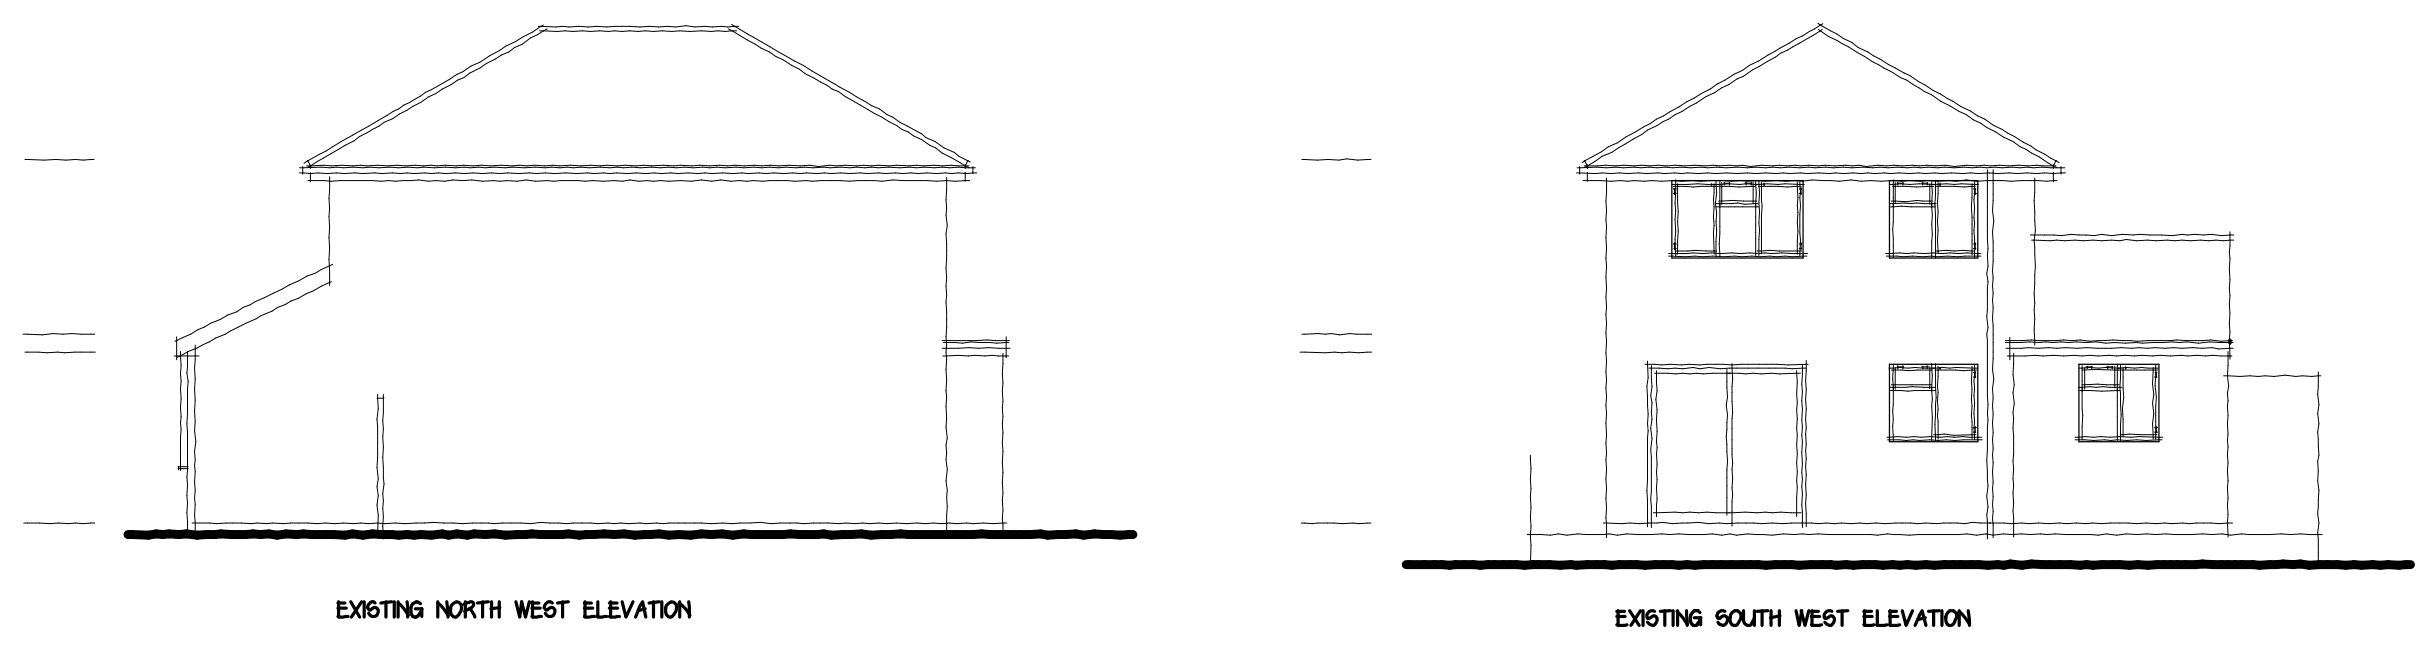


REVISIONS

Rev	Description	Date	By

NOTES

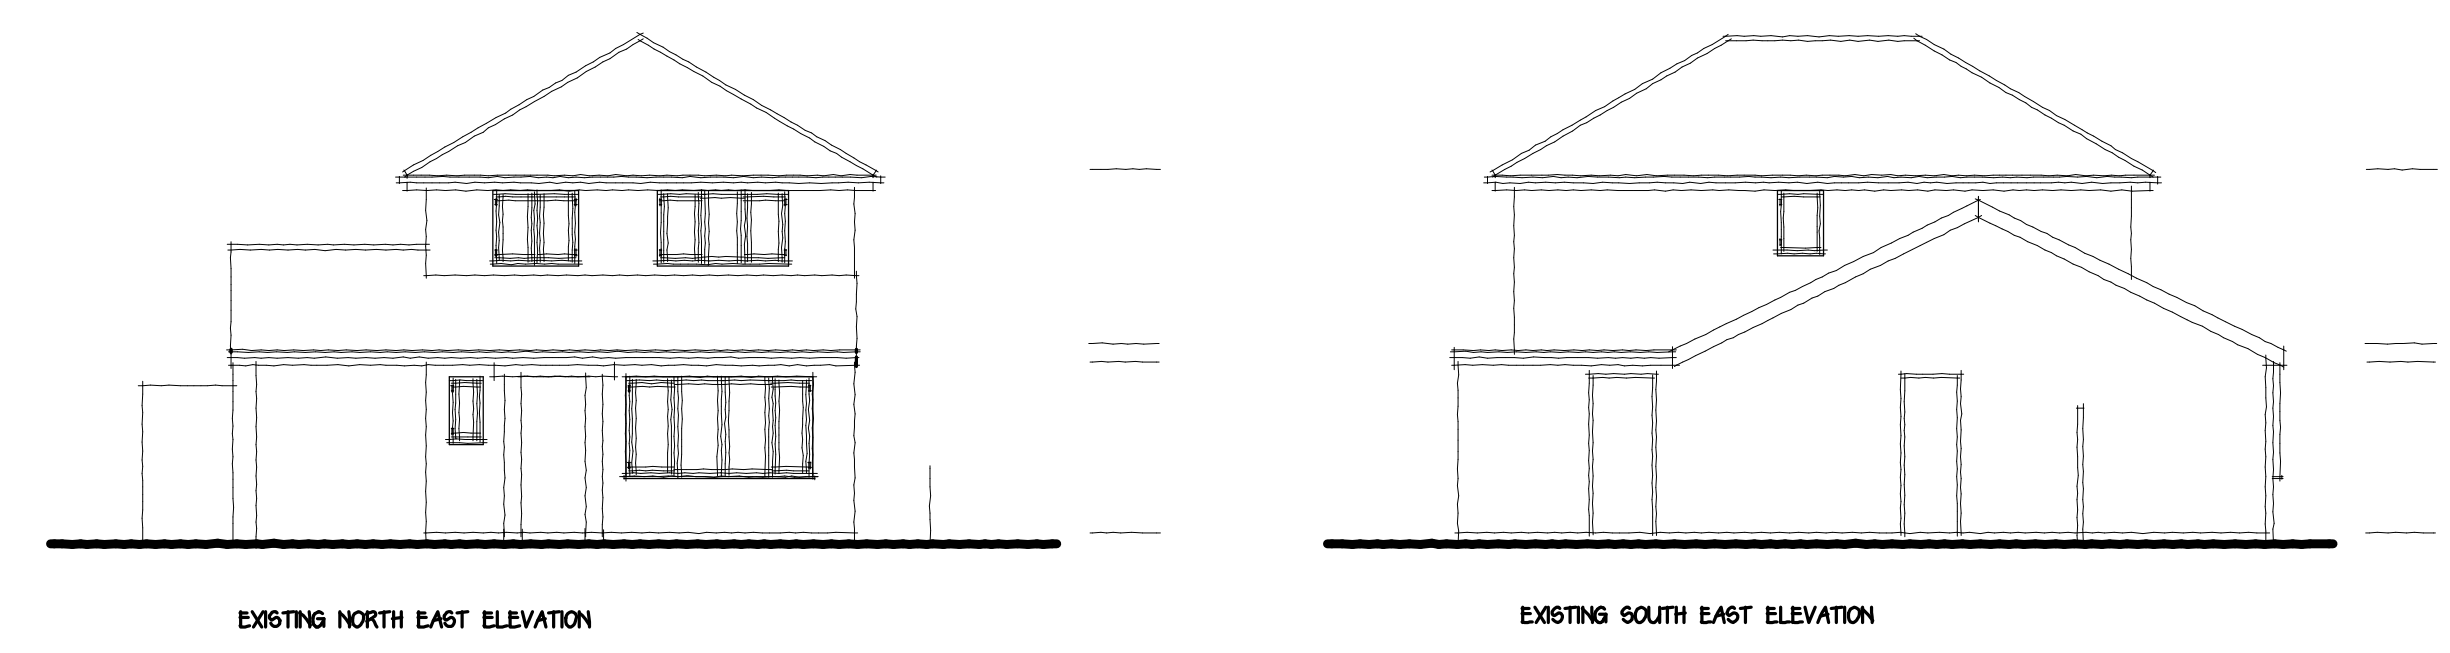

Job:
Proposed Extensions/Alterations
4, Lancaster Court,
Groby,
Leics.

For
MR & MRS R.SURTI

Title:
Existing Layout

Scale:	Drwg No:	Date:	Rev:
1:100	9394/1	June 20	