


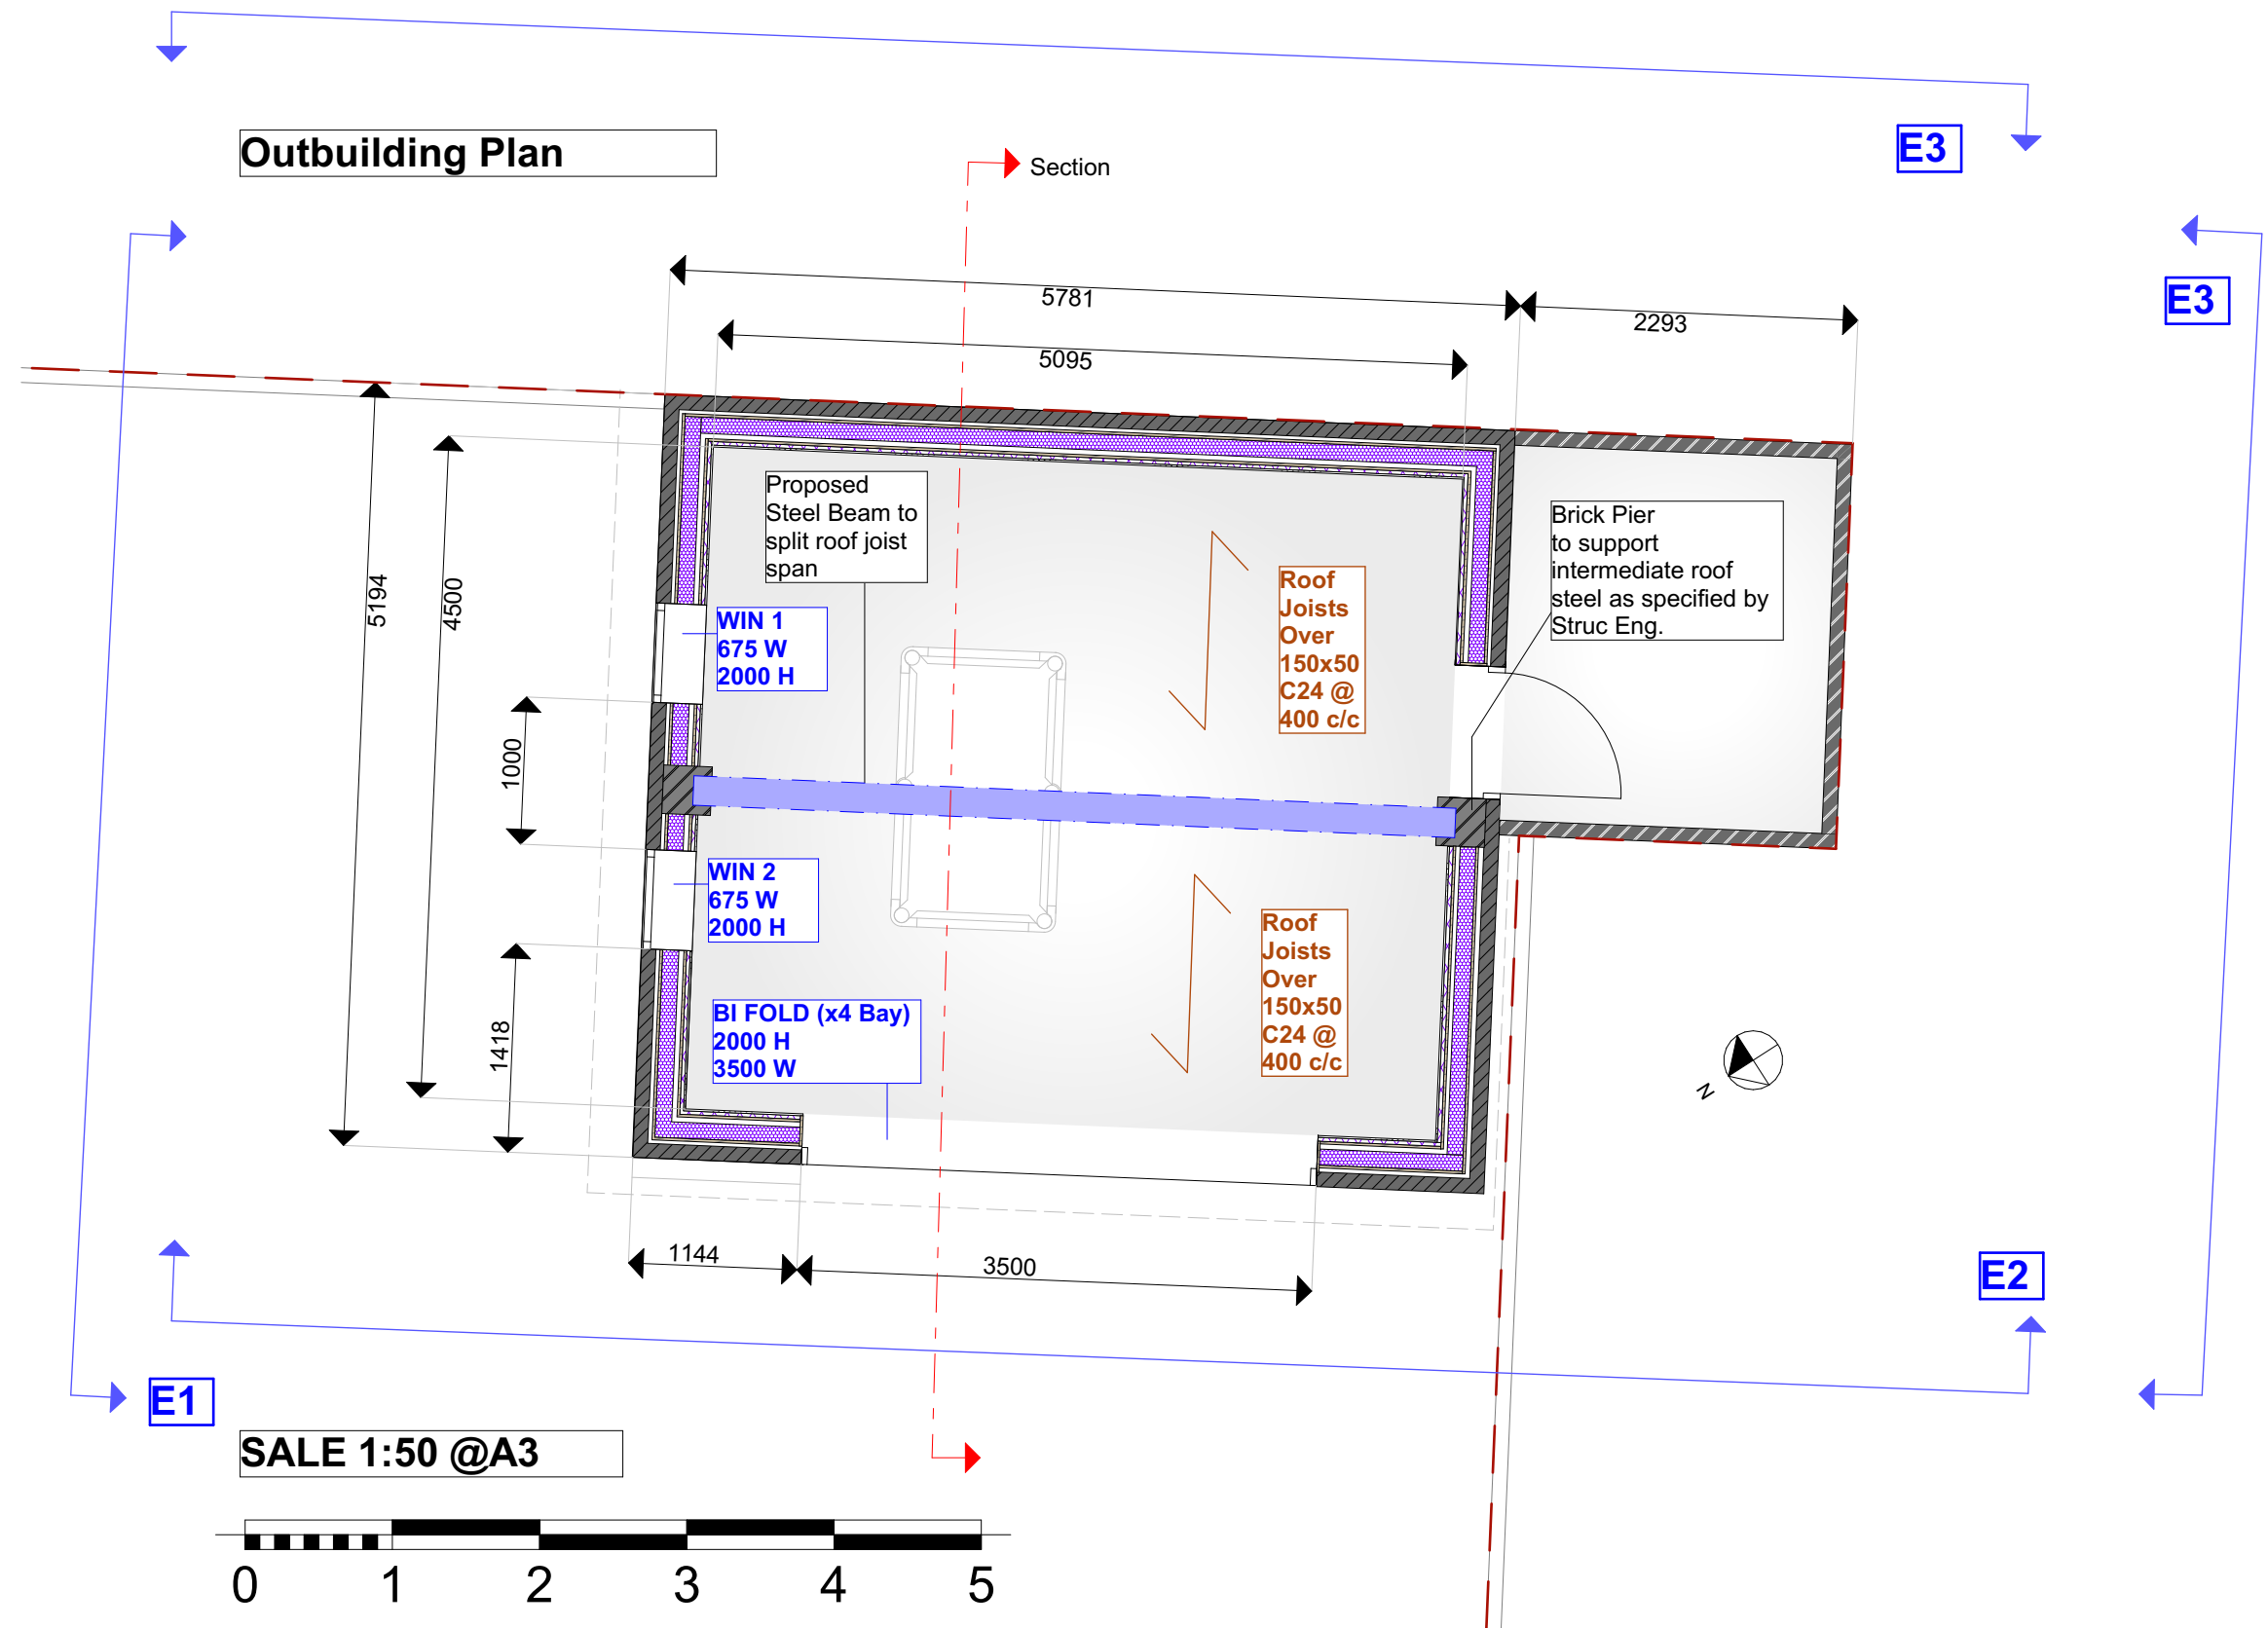

Project
1 Norwood Cl, Hinckley, LE10 1TS
BUILDING REGULATIONS

Client
Gayle Vann

Drawn By

FreeForm
Architectural
Services

Project No.
2323

Layout Title
Outbuilding Plan

Drw No. 2323-010
Scale 1:50

Copyright of this drawing belongs to
FreeForm Design and Build Ltd. Reproduction
in any form is forbidden without the prior
written permission of the copyright holder.