
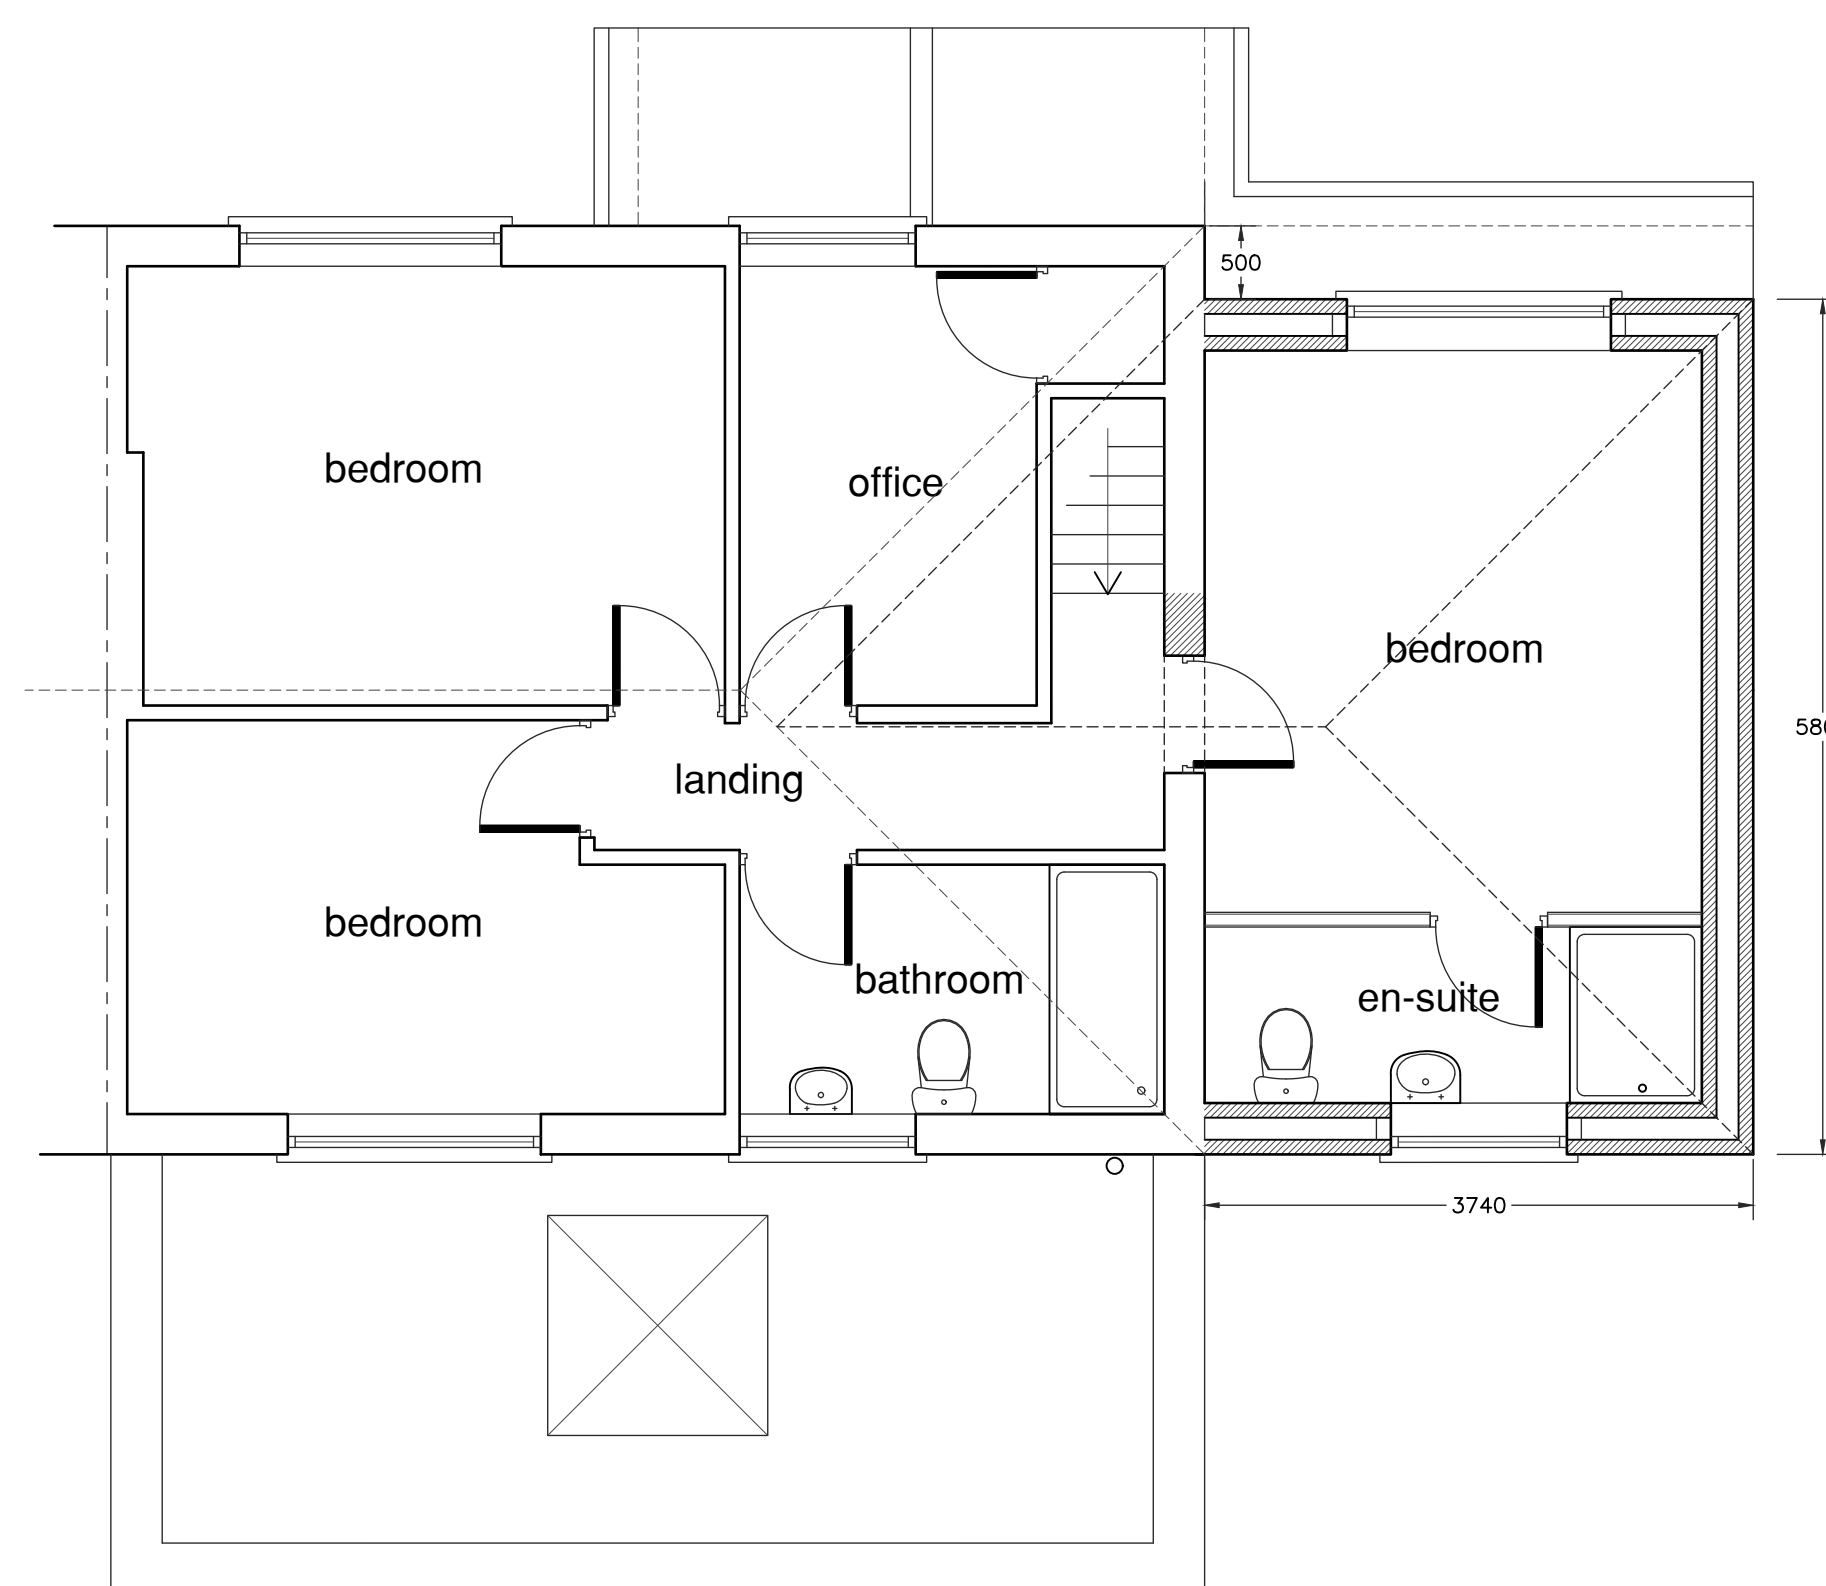
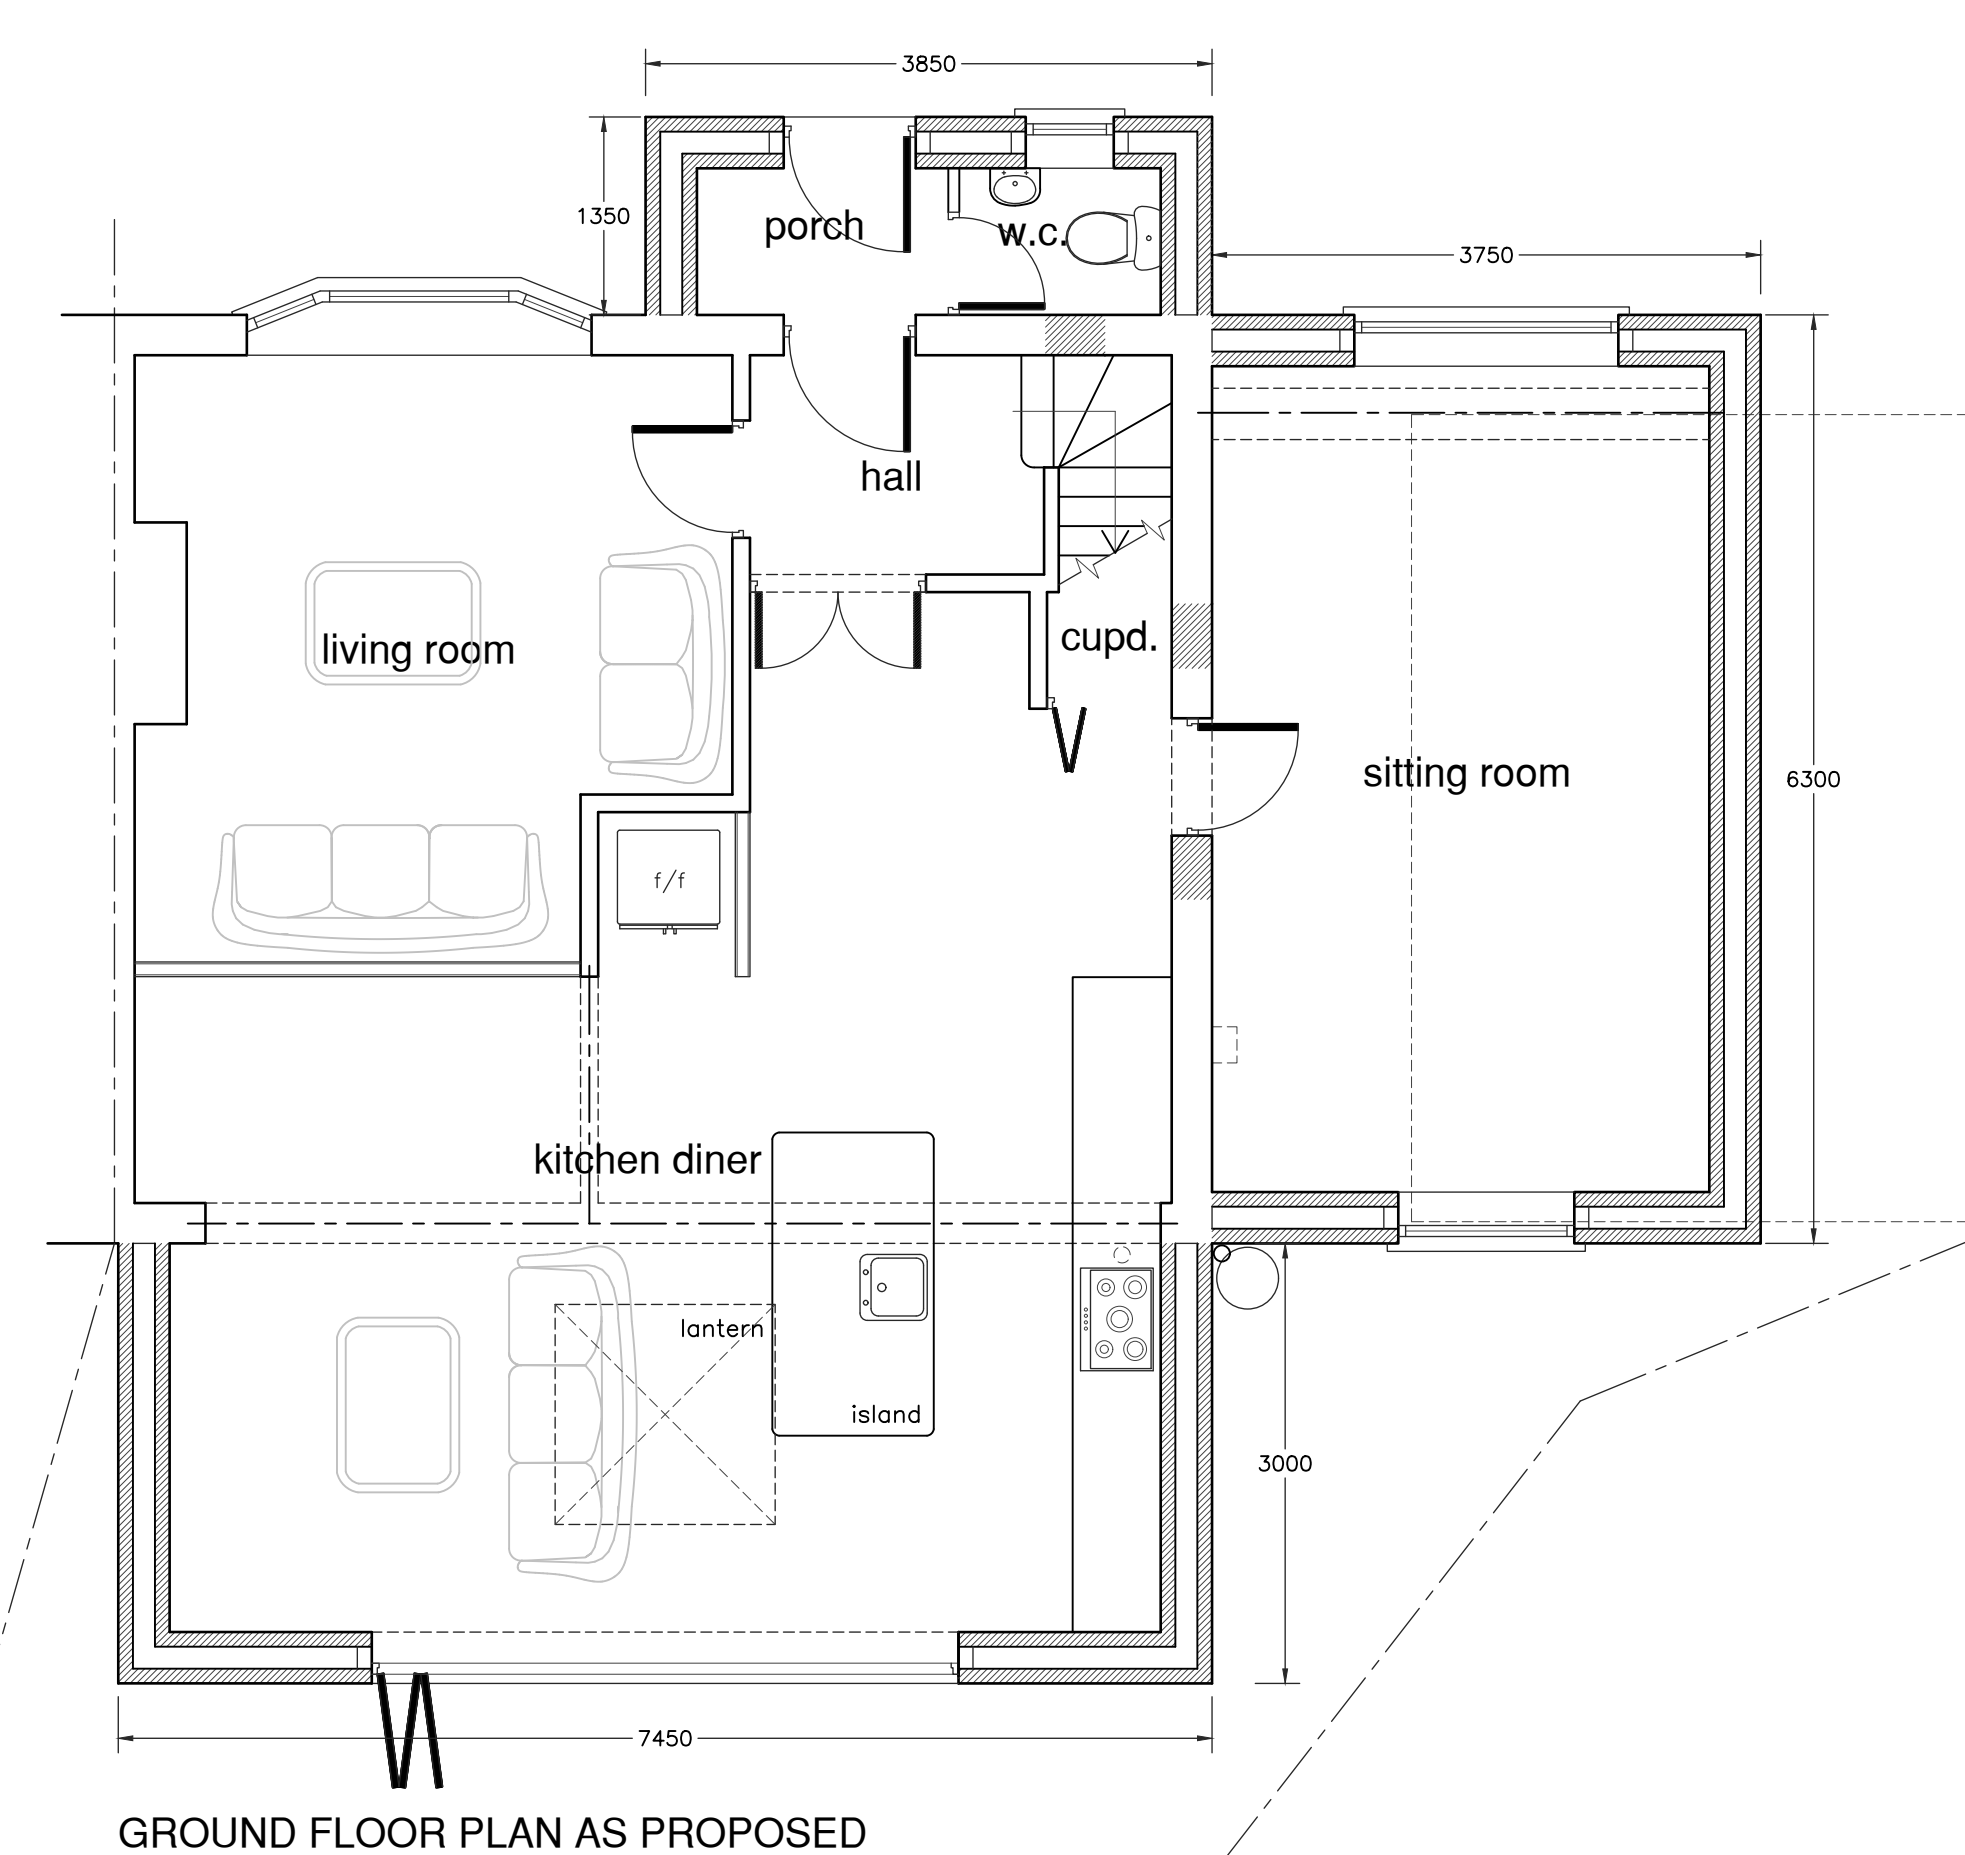
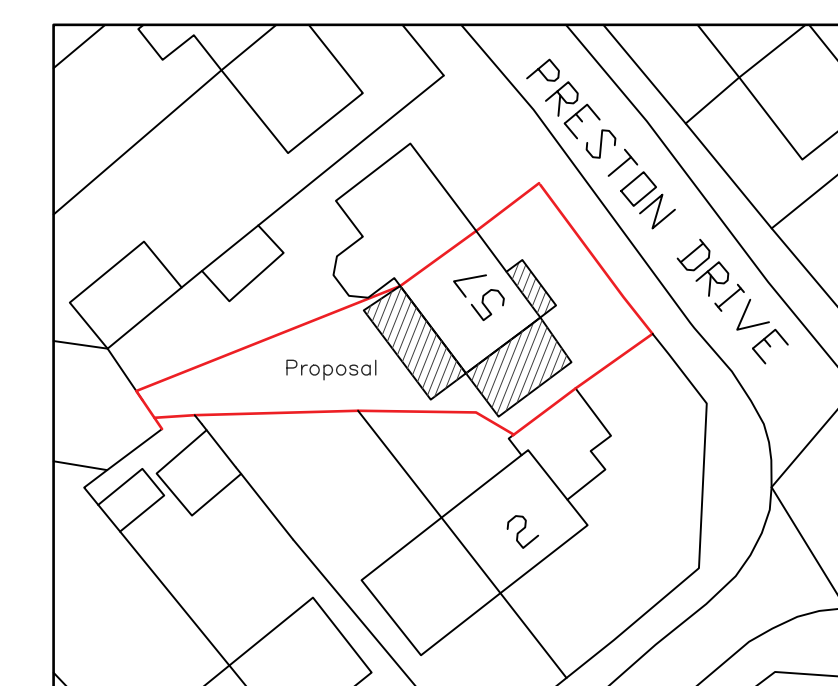
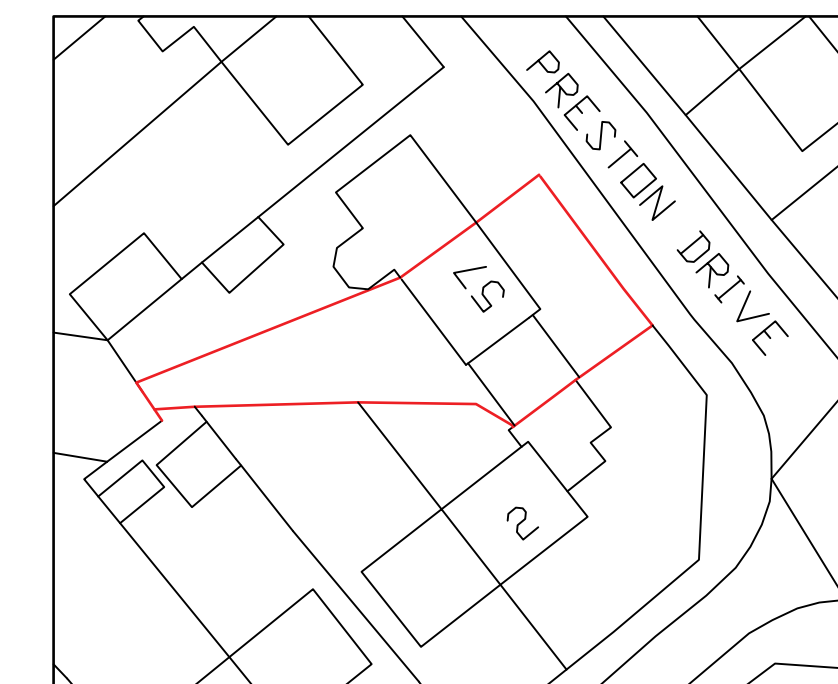
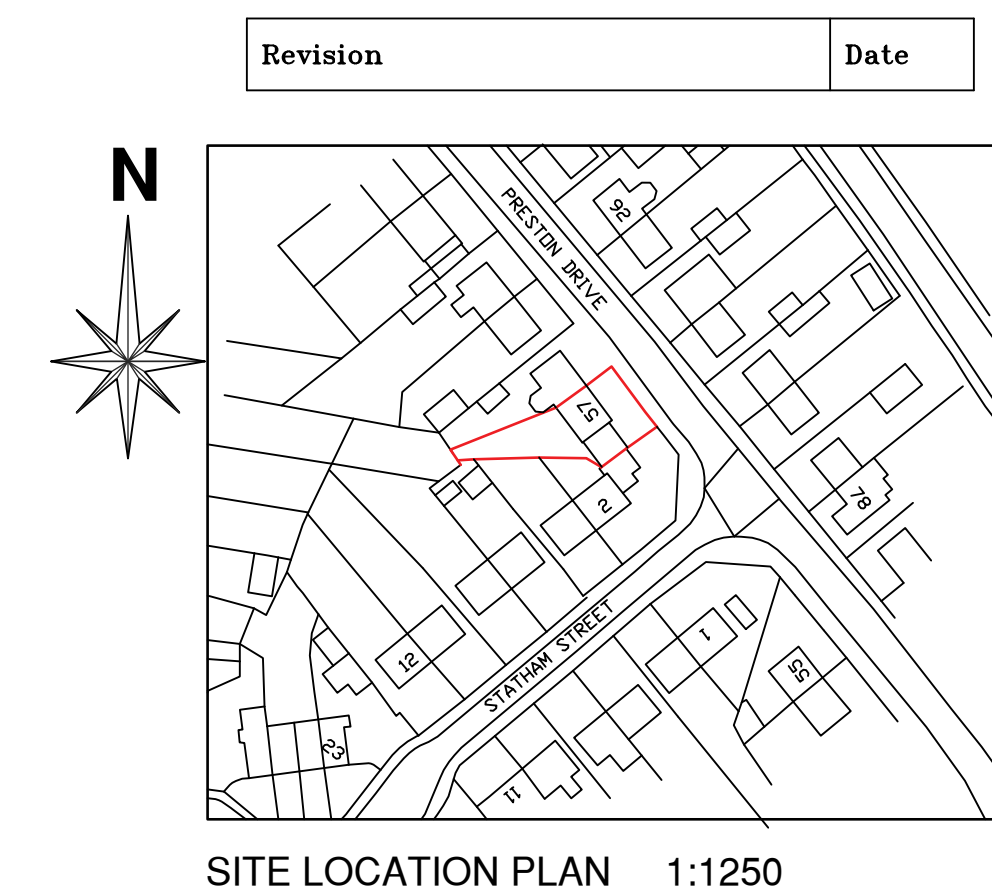
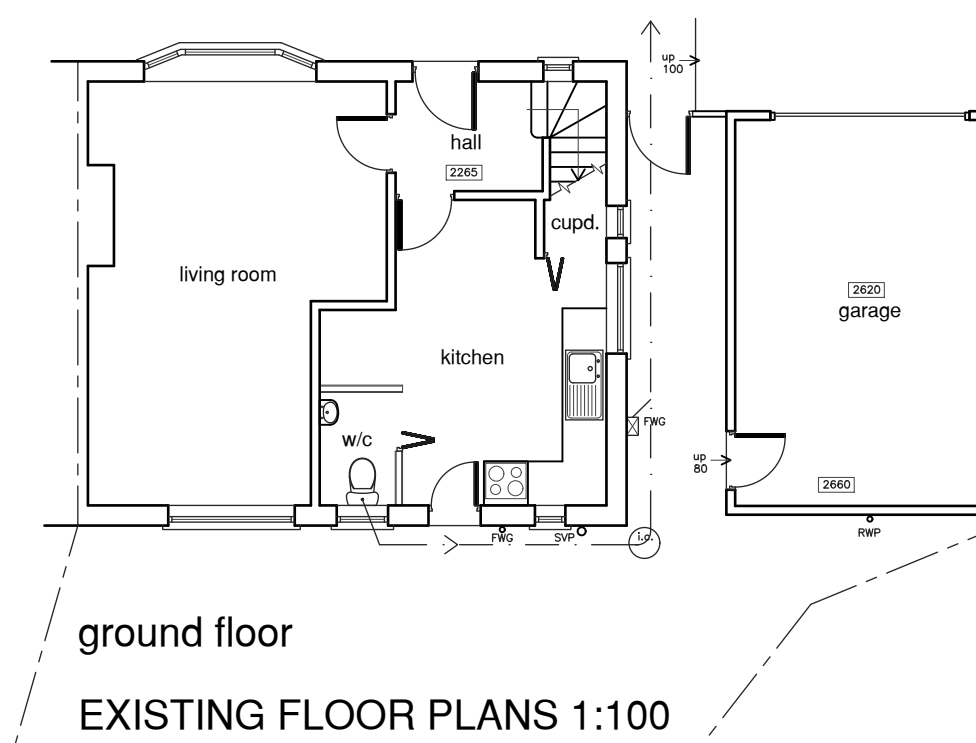
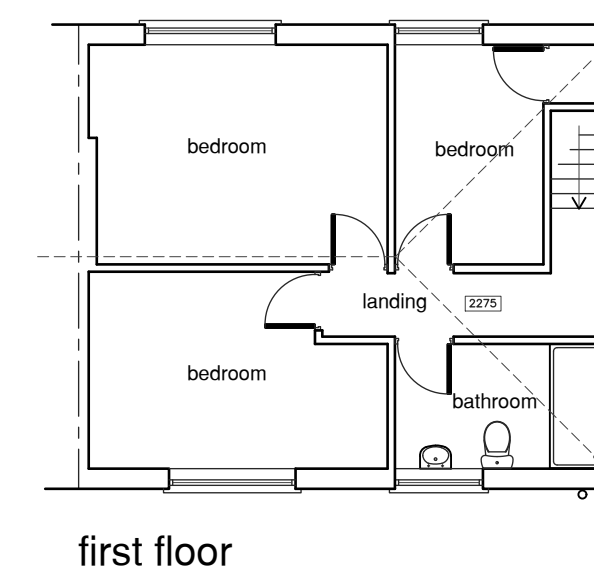
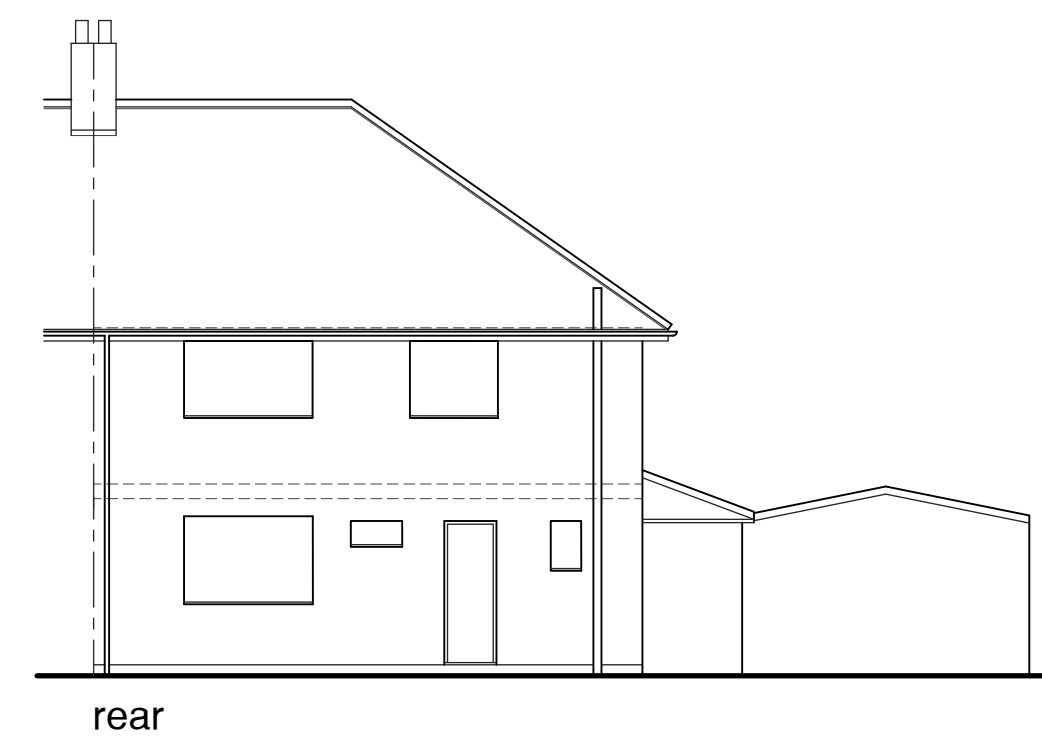
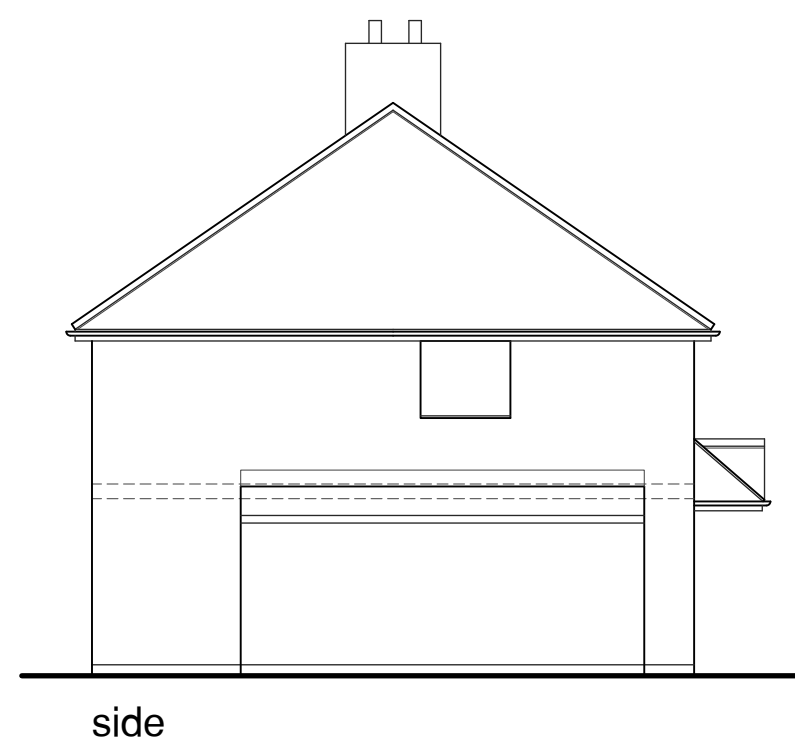
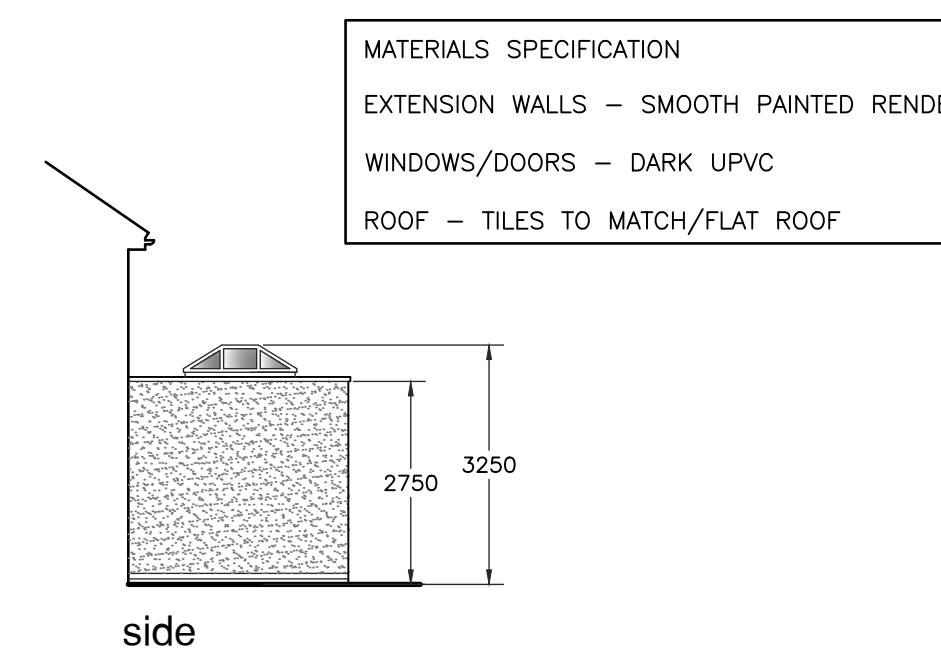
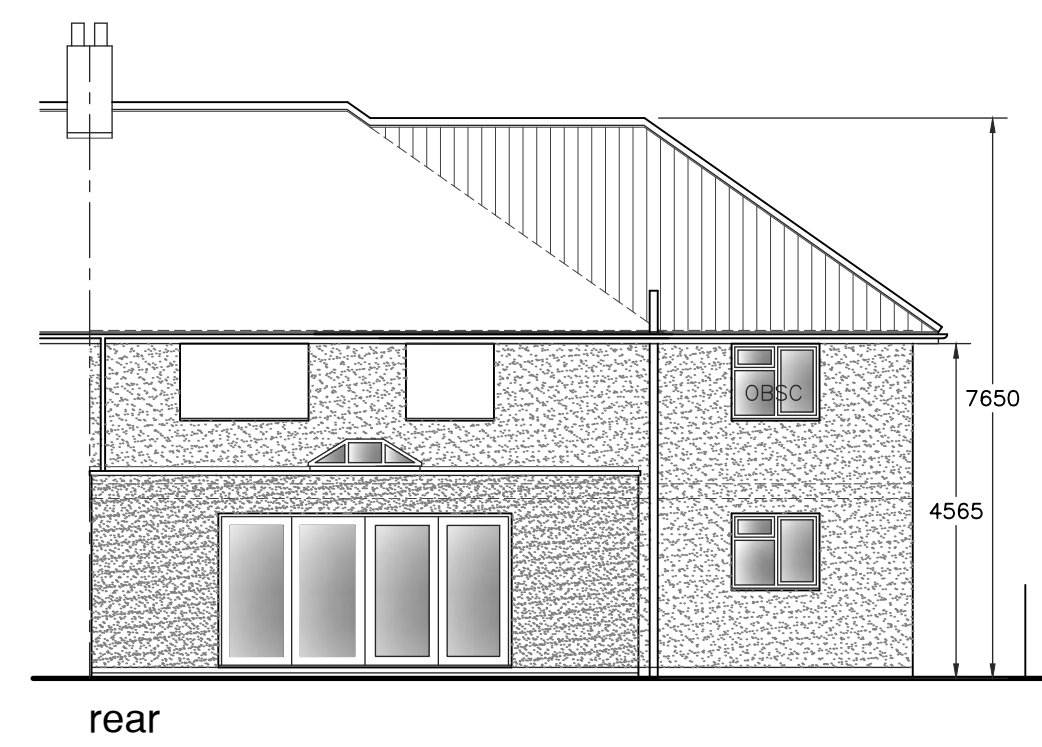


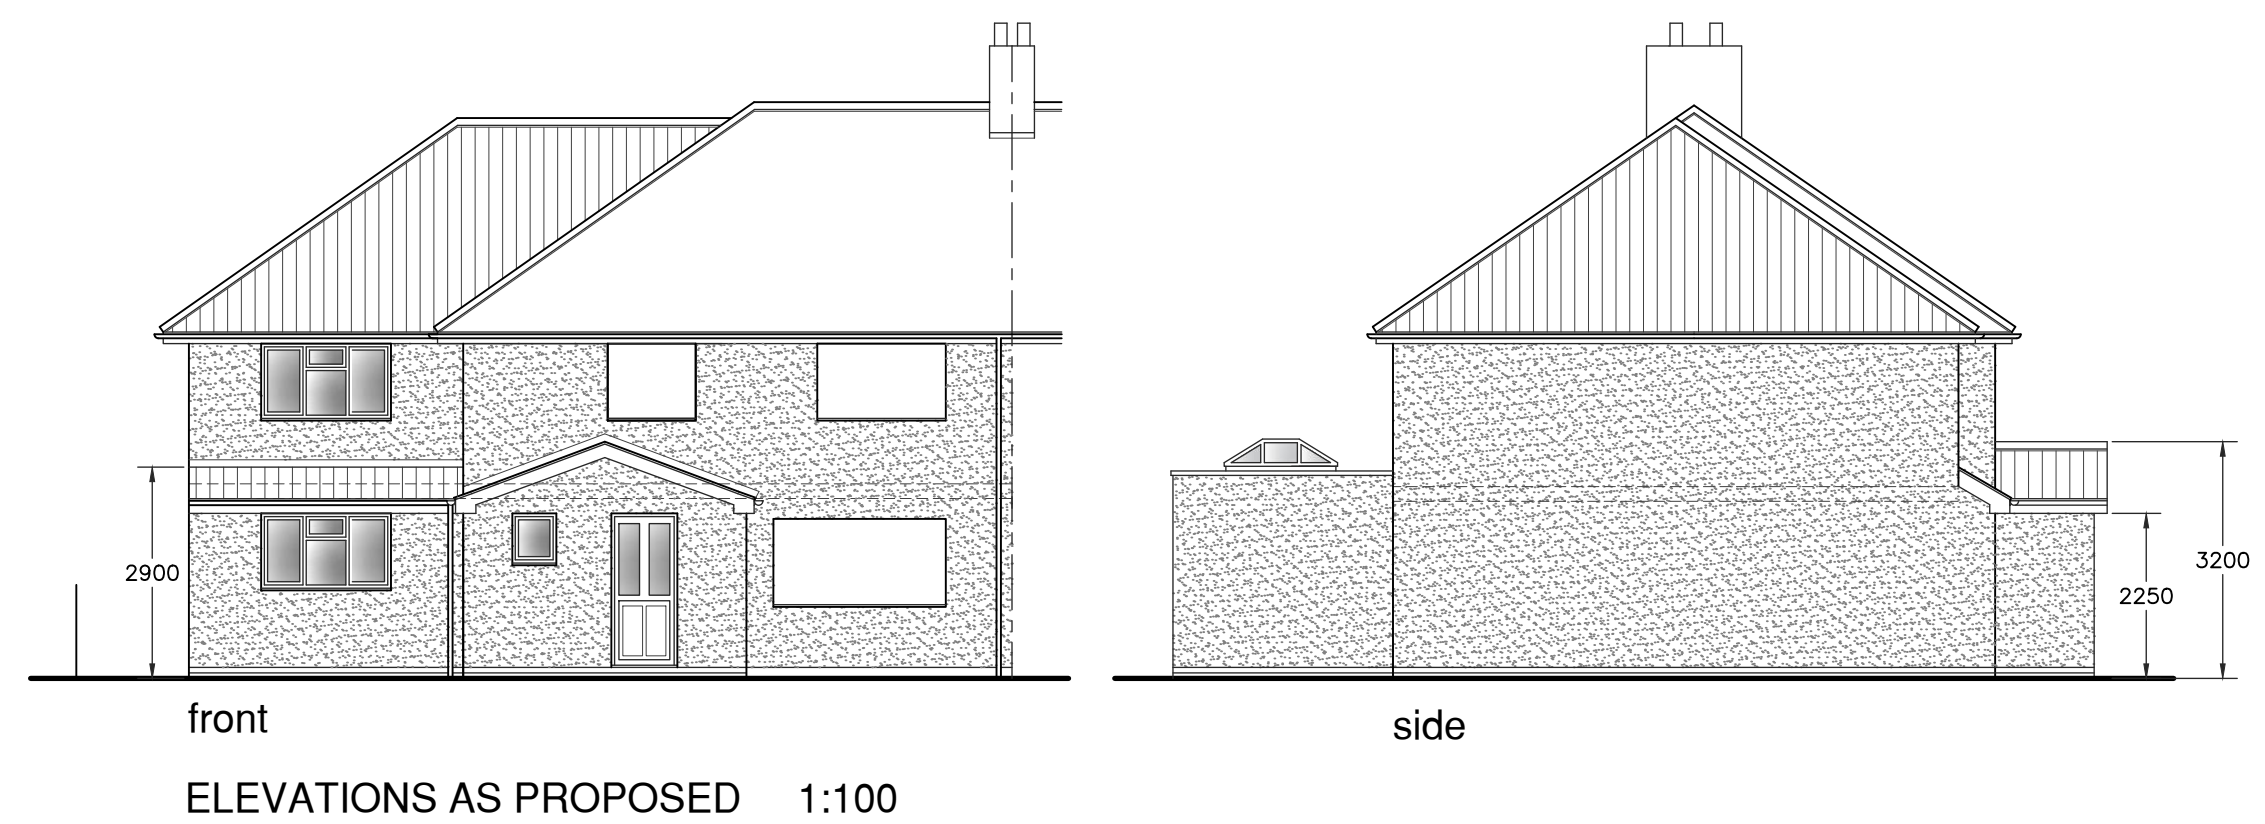

A.J.S ARCHITECTURAL SERVICES			
Please reply to: 156A Fosse rd nth Leicester LE3 5ES Mobile: 07974 263607 Email: andyaskeyed@.aol.com			
Project	<i>PROPOSED EXTENSIONS</i> <i>AT:</i> <i>57 PRESTON DRIVE</i> <i>NEWBOLD VERDON</i> <i>LEICESTERSHIRE</i>		
Sheet Title	<i>A1 PLANS AND ELEVATIONS</i> <i>EXISTING AND PROPOSED</i>		
Scale	1:50 1:100	Ref	2025/9563/01
Date	MAY 2025	Drawn	AJS / AJA
ALL DIMENSIONS TO BE CHECKED ON SITE. DO NOT SCALE OFF DRAWING. THIS DRAWING IS THE COPYRIGHT OF THE ARCHITECT AND NOT TO BE REPRODUCED WITHOUT THEIR PERMISSION. ORNANCE SURVEY MAP INFORMATION REPRODUCED WITH PERMISSION OF BIRDA CROWN COPYRIGHT RESERVED.			