



SIGNAGE LOCATIONS

KEY

- A** 4No. Flags
- B** Post Mounted sign with 2 flags

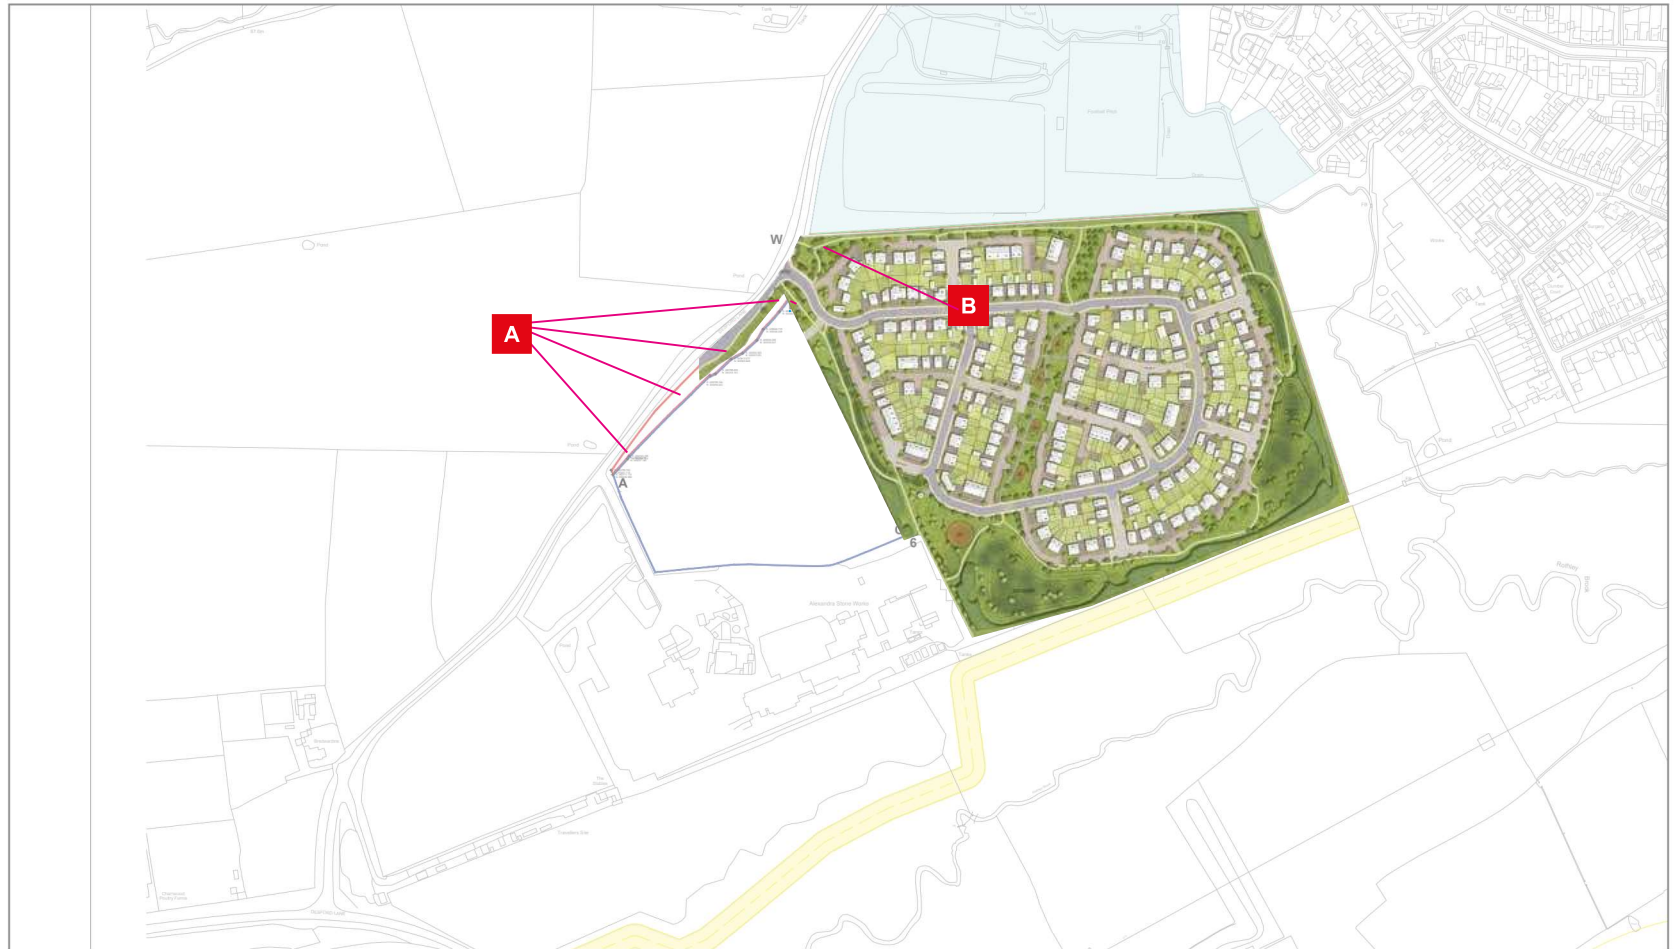

1:500

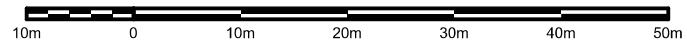

06514-04 RATBY PLANNING DOCUMENT

DATE: 20.05.25

SCALE: AS SHOWN @ A3

AMENDS:

Coming Soon added 28.04.25 AG

Updated sign location plan and removal of land acquired V-Boards 08.05.25 SBT

Updated sign location plan 20.05.25 AG

DRAWING NO: 06514-05-0001

DRAWN BY: AG

PAGE: 4

thinkbdw tm
4 Wyncolls Road, Colchester CO4 9HU