
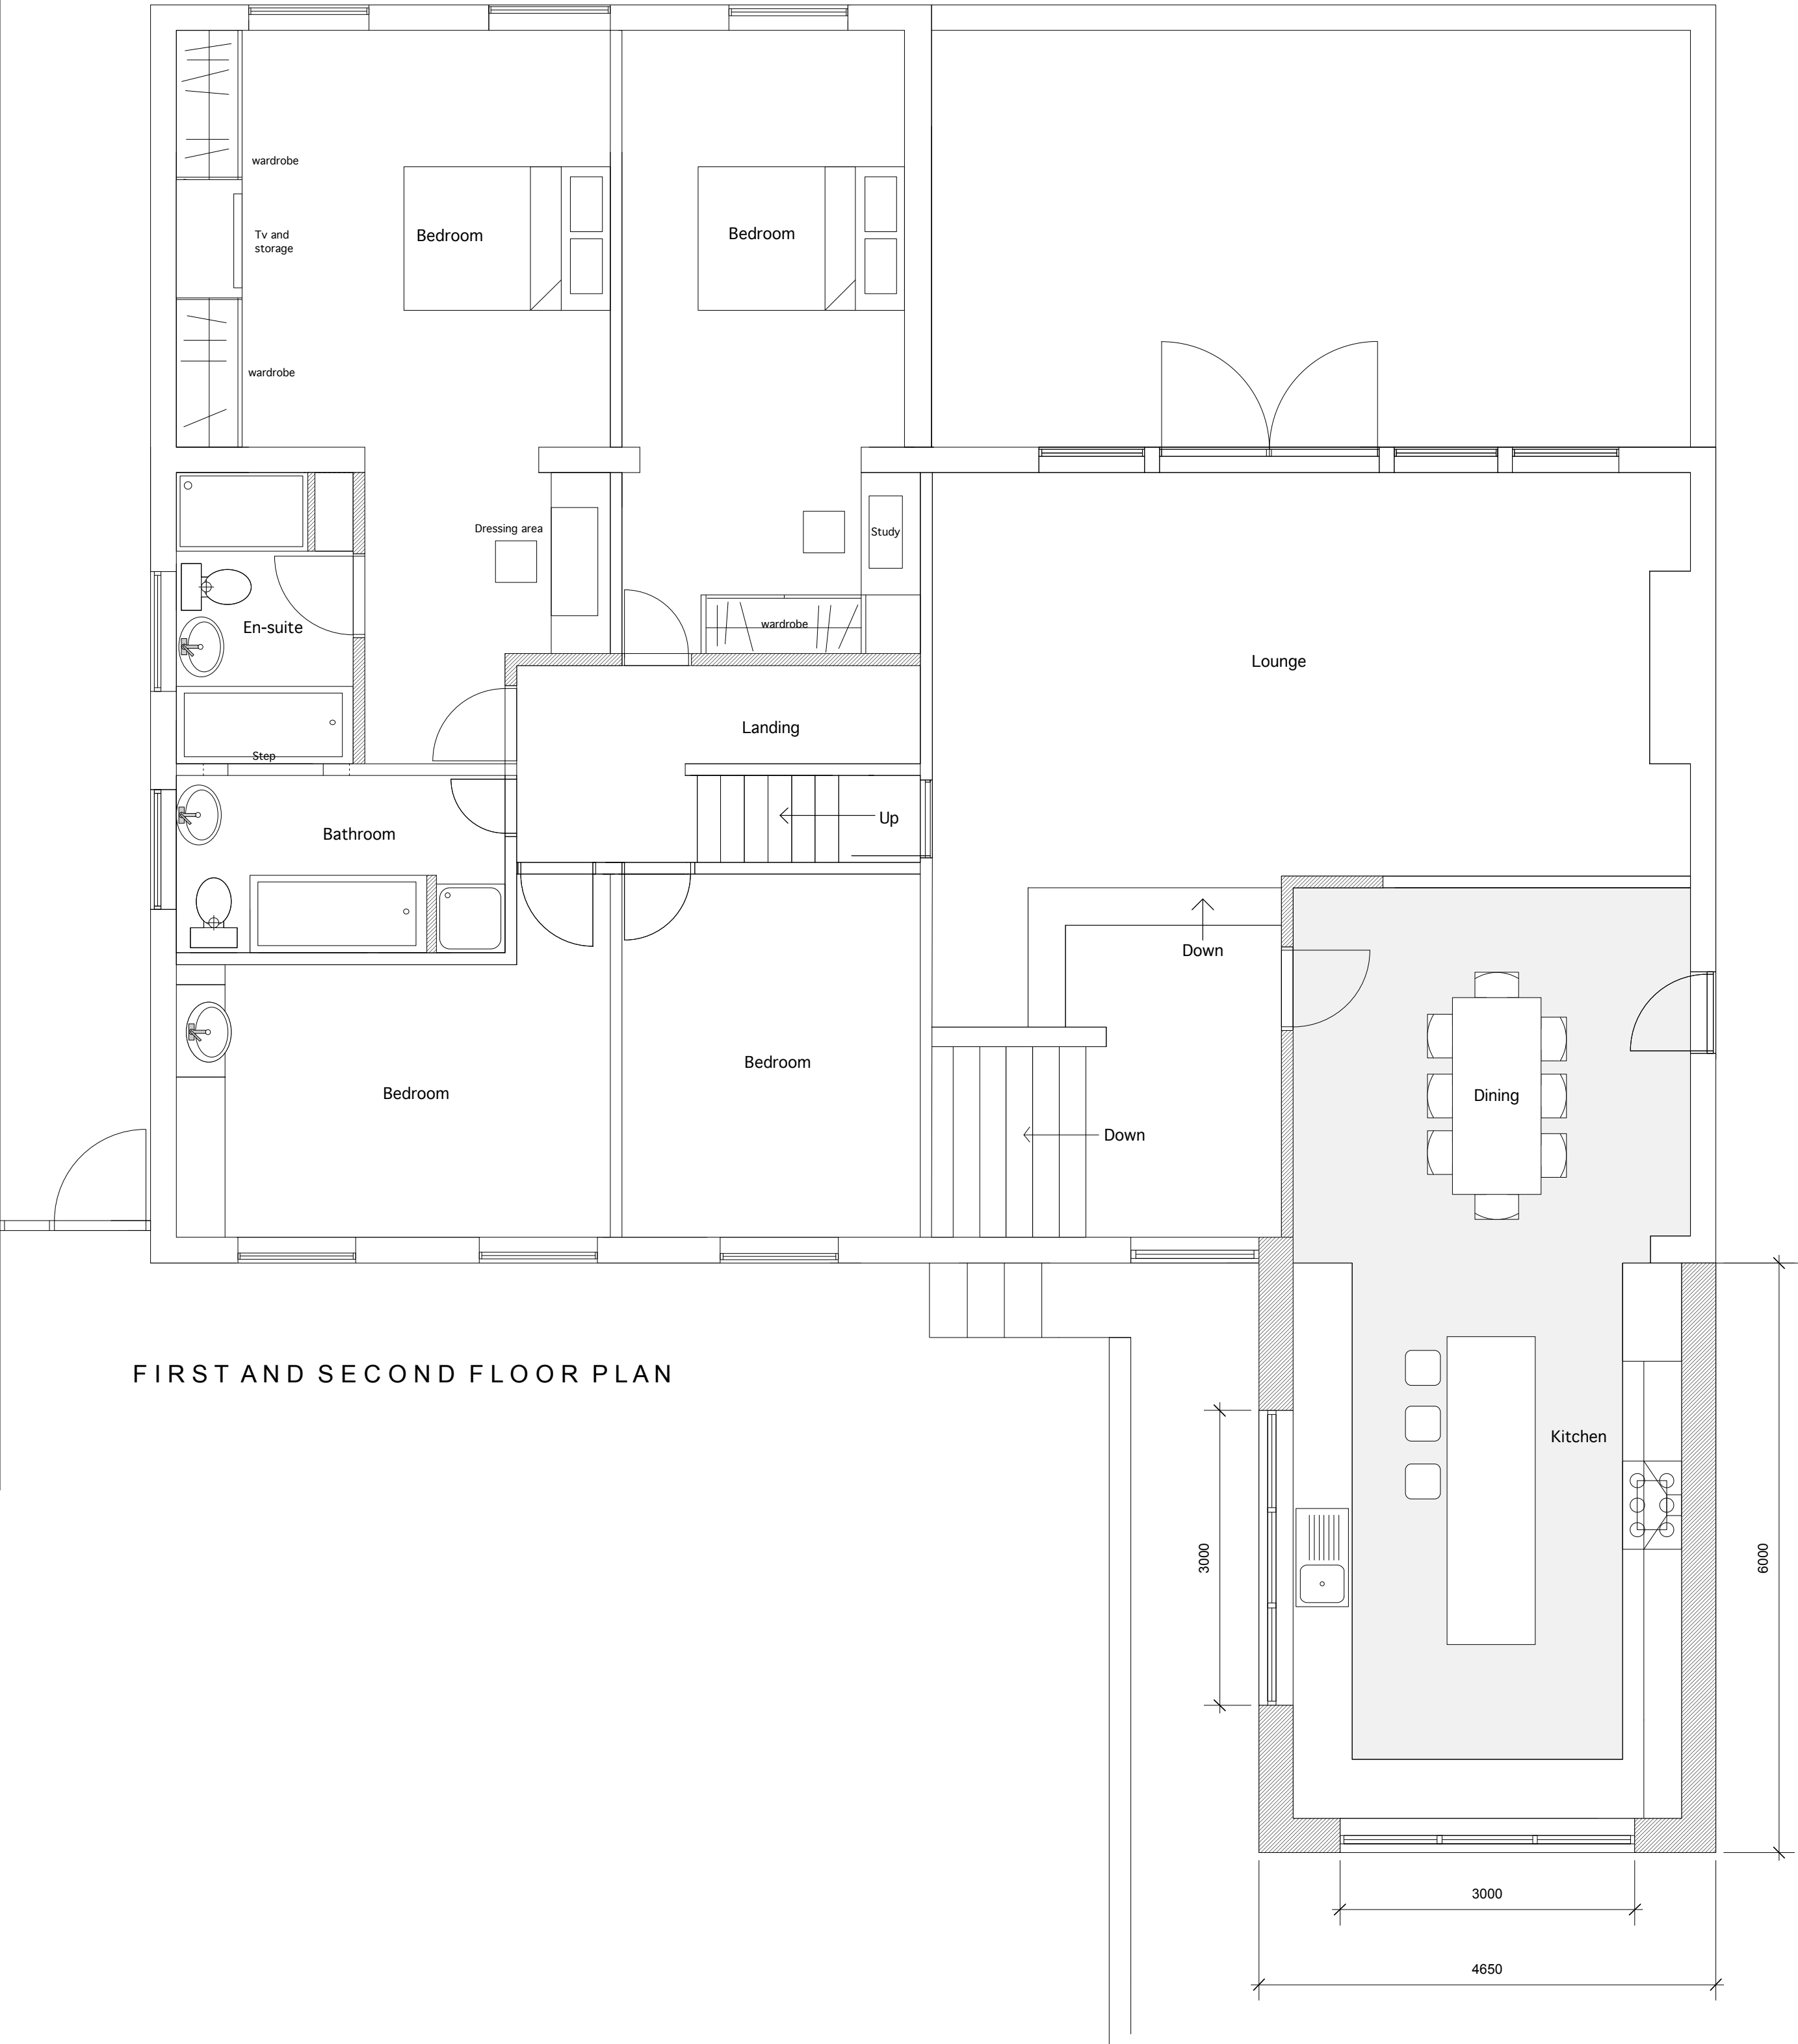


PROPOSED PLANS

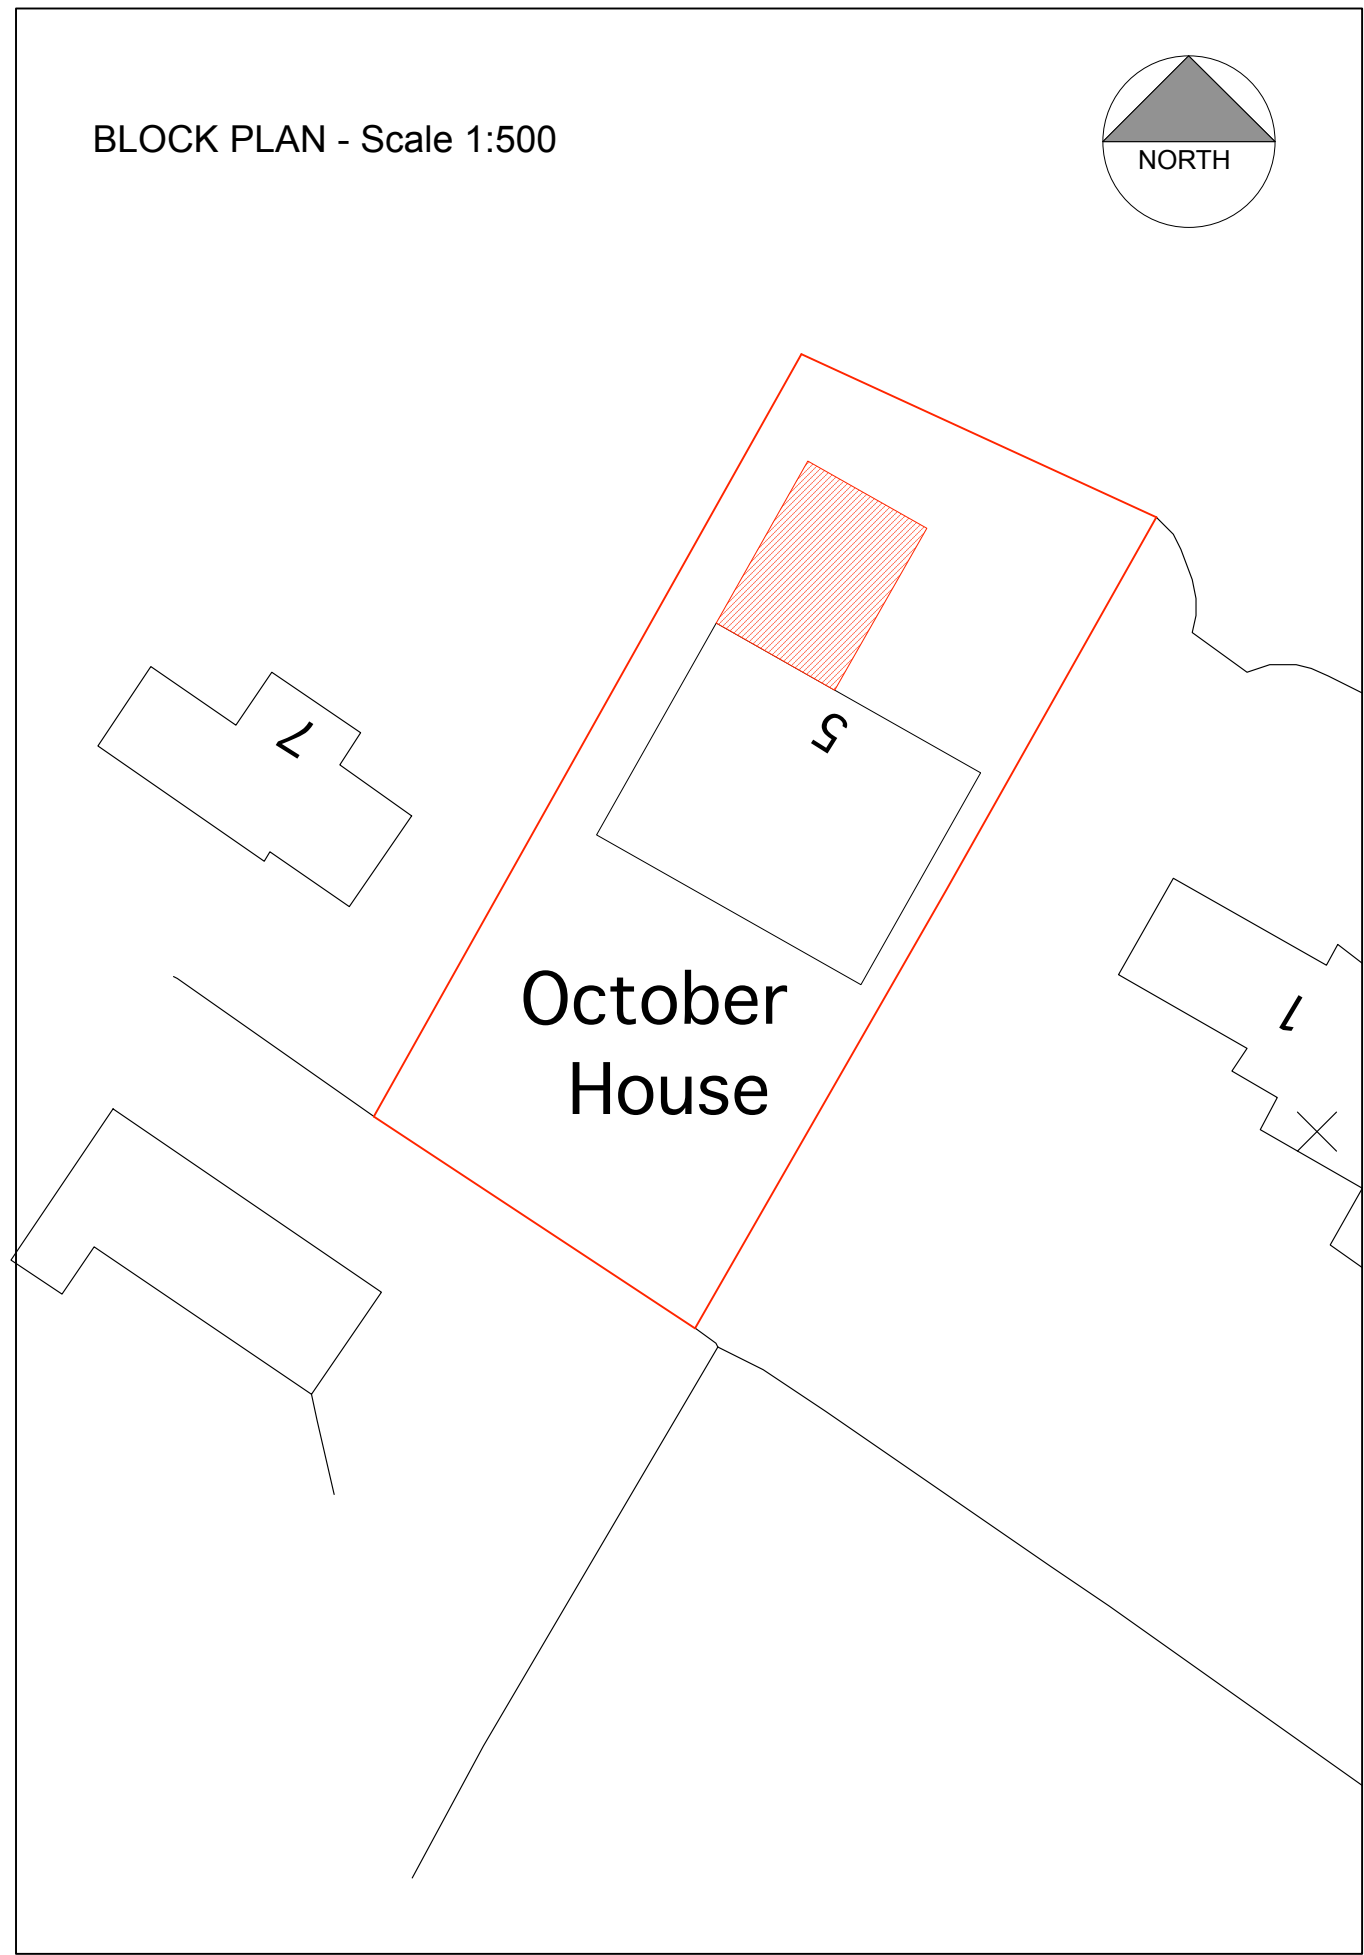

NOTE: THIS DRAWING IS TO BE READ INCONJUNCTION WITH ALL OTHER DRAWINGS (S. ENGS., SITE SURVEY INFORMATION AND STANDARD SPECIFICATION) ANY ANOMOLIES ENCOUNTERED ARE TO BE COMMUNICATED BACK TO THE ARCHITECT PENDING FURTHER INFORMATION. THIS DRAWING IS PREPARED FOR PLANNING AND BUILDING REGULATIONS ONLY AND NOT A WORKING DRAWING.

ALL DIMENSIONS INDICATED ARE TO BE CHECKED ON SITE FOR ACCURACY - ANY DISCREPANCIES ARE TO BE COMMUNICATED BACK TO THE ARCHITECT PENDING FURTHER INFORMATION. THIS DRAWING IS PREPARED FOR PLANNING AND BUILDING REGULATIONS ONLY AND NOT A WORKING DRAWING.

project	Mr G Griffiths October House 5 Drayton Lane Fenny Drayton Nuneaton CV13 6AY		
drawing title	Proposed Plans		
project number	OH/03	drawing number	OH/03/03
drawing revision		scale	1:50 - @ A1
date	May 2024	drawn by	TK
		checked by	