


Safety Point Legend			
1	Slab Drilling	9	Stairs
2	Bi-Folds	10	Roof Trusses
3	Lintels/Steelwork	11	Fire Doors
4	Kitchen	12	Fenestration
5	Cylinder	13	Decking
6	Roof Tiling	14	Canopies
7	Window Adjacent Staircase	15	Floor Joists
8	Boiler	16	Panelised Roofing System
Refer to Contractors Risk Assessment and Safe System of Working for the above highlighted items. Ensuring consideration is given to all Access & Egress, Manual Handling / Lifting Plans, Delivery of Products, Working Platforms / Edge Protection			

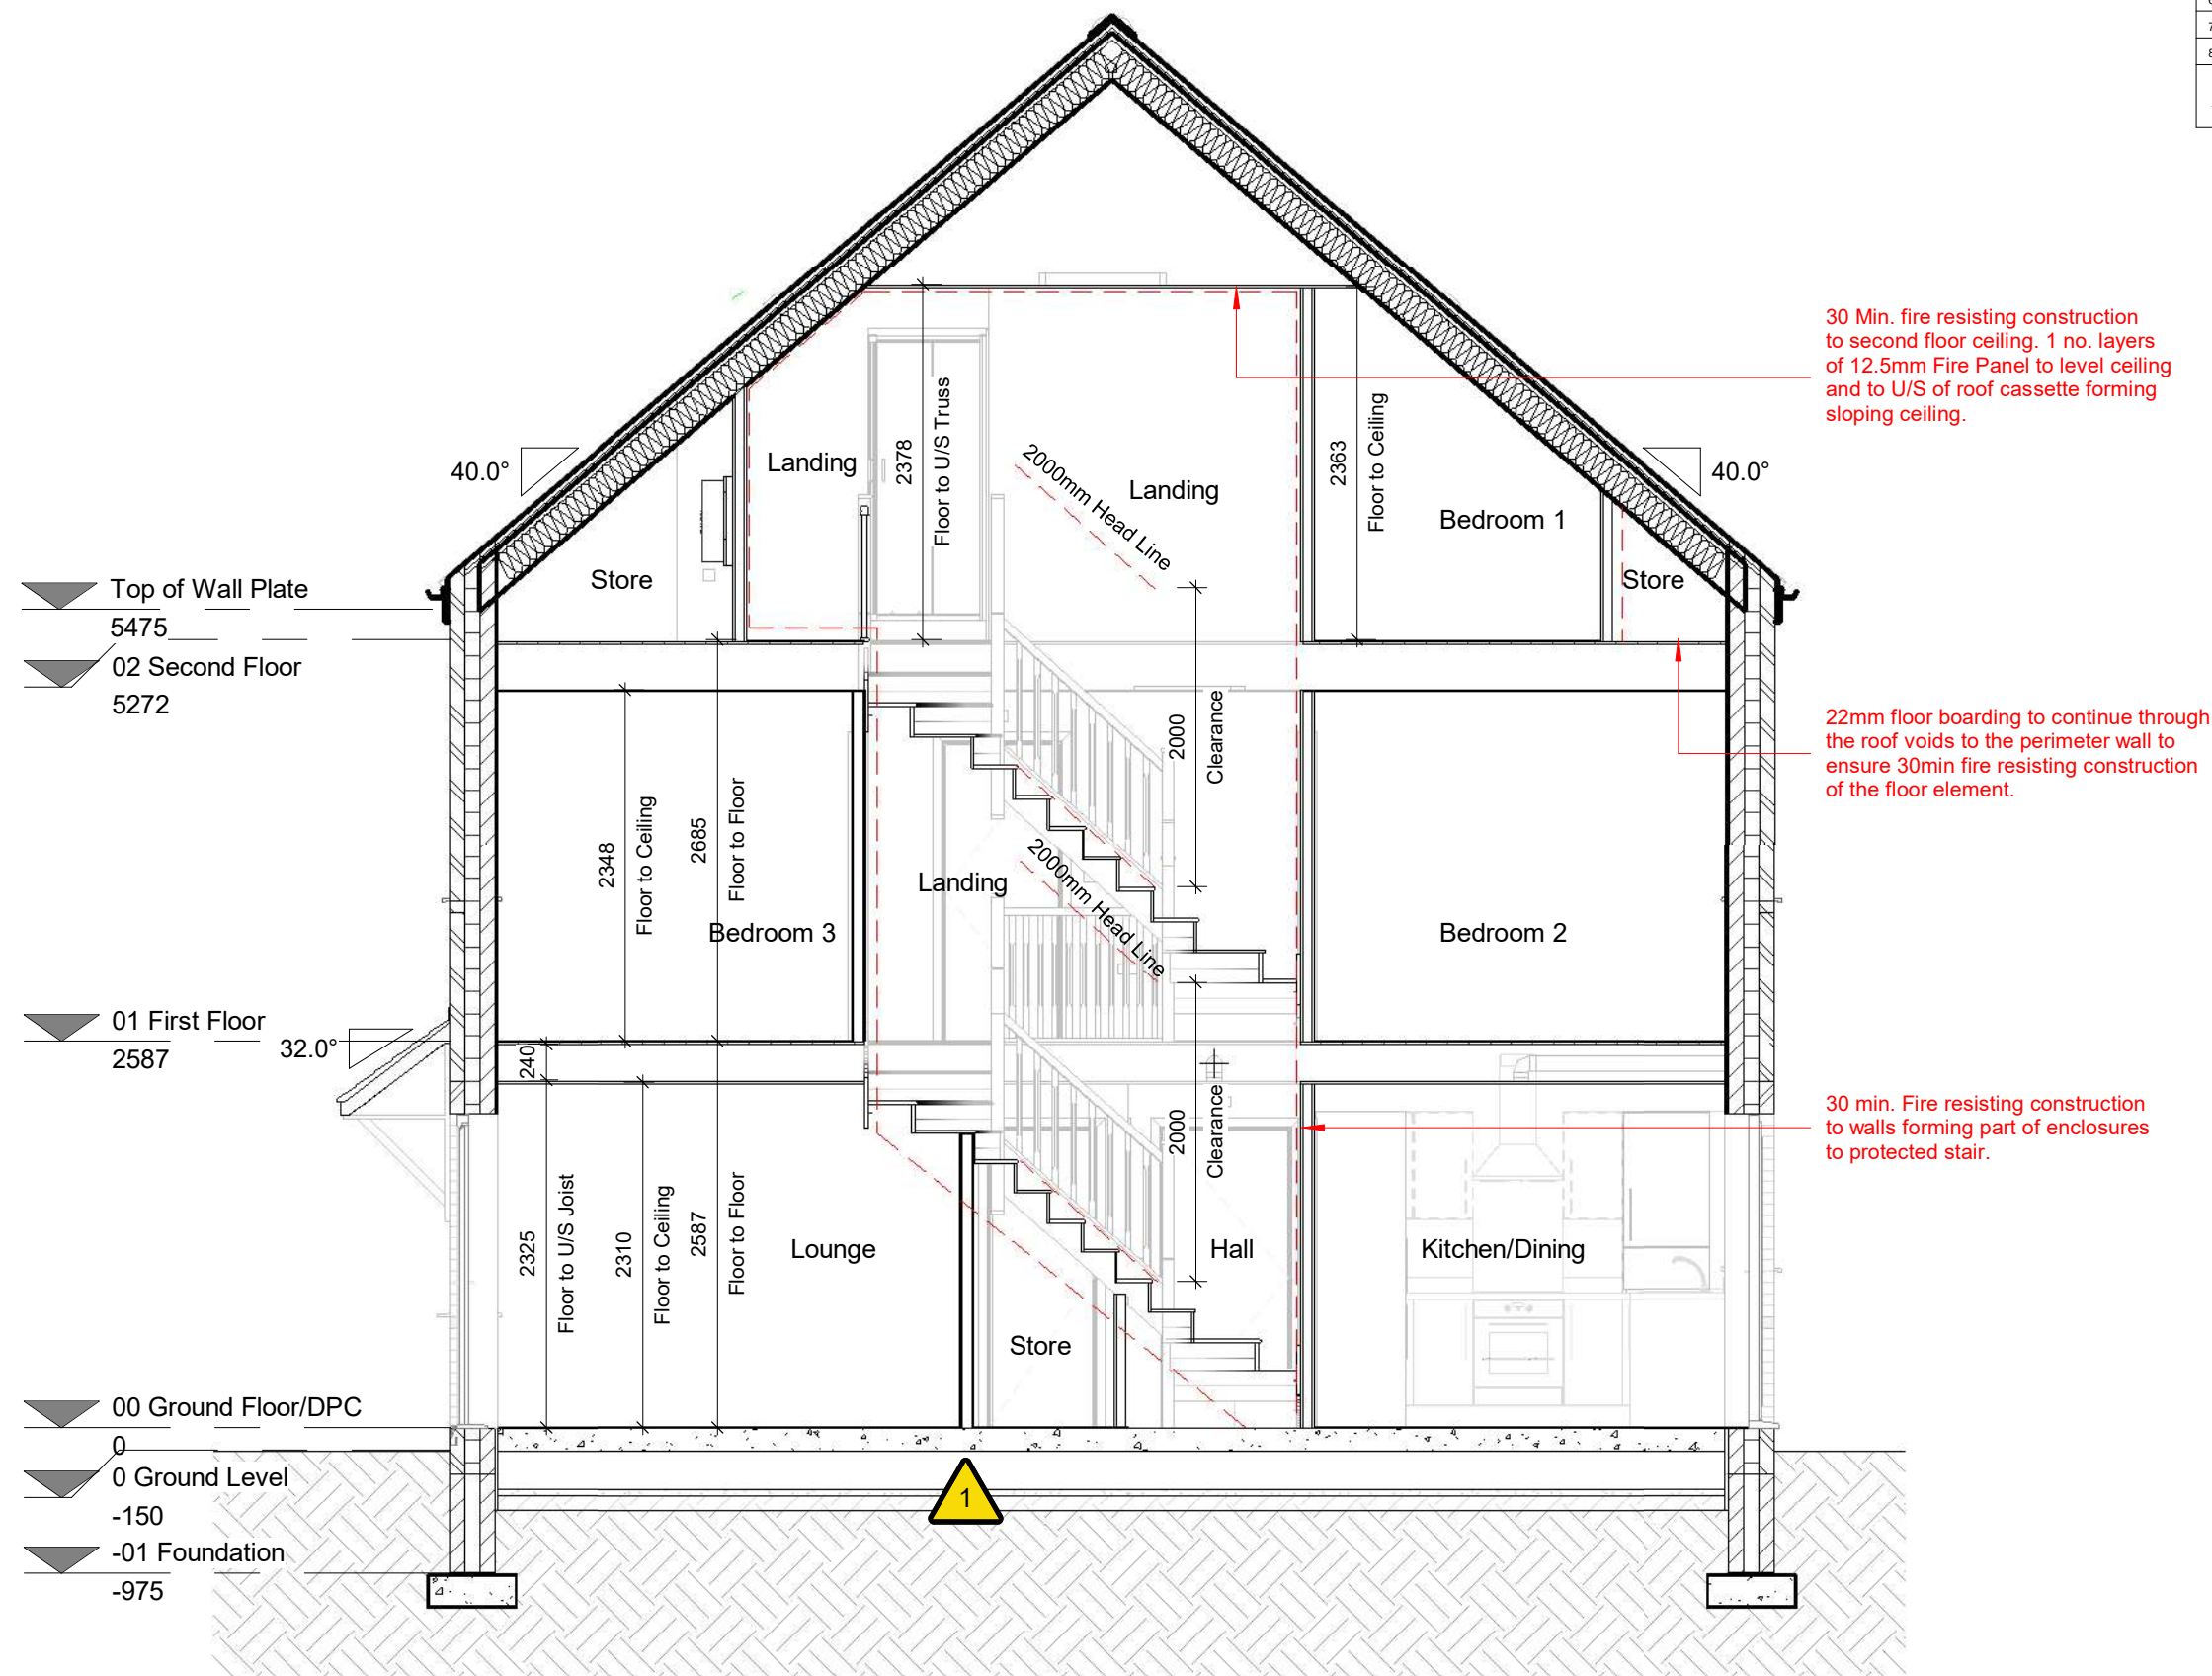

Section A-A
1 : 50

A				17/07/2023				JM				First Issue			
REV				DATE				BY				AMENDMENTS			
AV23 SPECIFICATION															
CONSTRUCTION															
DATE:				26/05/2023				SCALE @ A3:				As indicated			
DRAWN BY:				GROUP				DRAWN BY:				GROUP			
DWG TITLE:															
Section AA															
HOUSE TYPE:															
Baildon - End															
COINS REFERENCE:															
DRWG No:															
BAI/2-022															
REV:															
A															

22/09/2023 11:38:37