


 = Safety Point Legend			
1	Slab Drilling	9	Stairs
2	Bi-Folds	10	Roof Trusses
3	Lintels/Steelwork	11	Fire Doors
4	Kitchen	12	Fenestration
5	Cylinder	13	Decking
6	Roof Tiling	14	Canopies
7	Window Adjacent Staircase	15	Floor Joists
8	Boiler	16	Panelised Roofing System
Refer to Contractors Risk Assessment and Safe System of Working for the above highlighted items. Ensuring consideration is given to all Access & Egress, Manual Handling / Lifting Plans, Delivery of Products, Working Platforms / Edge Protection			

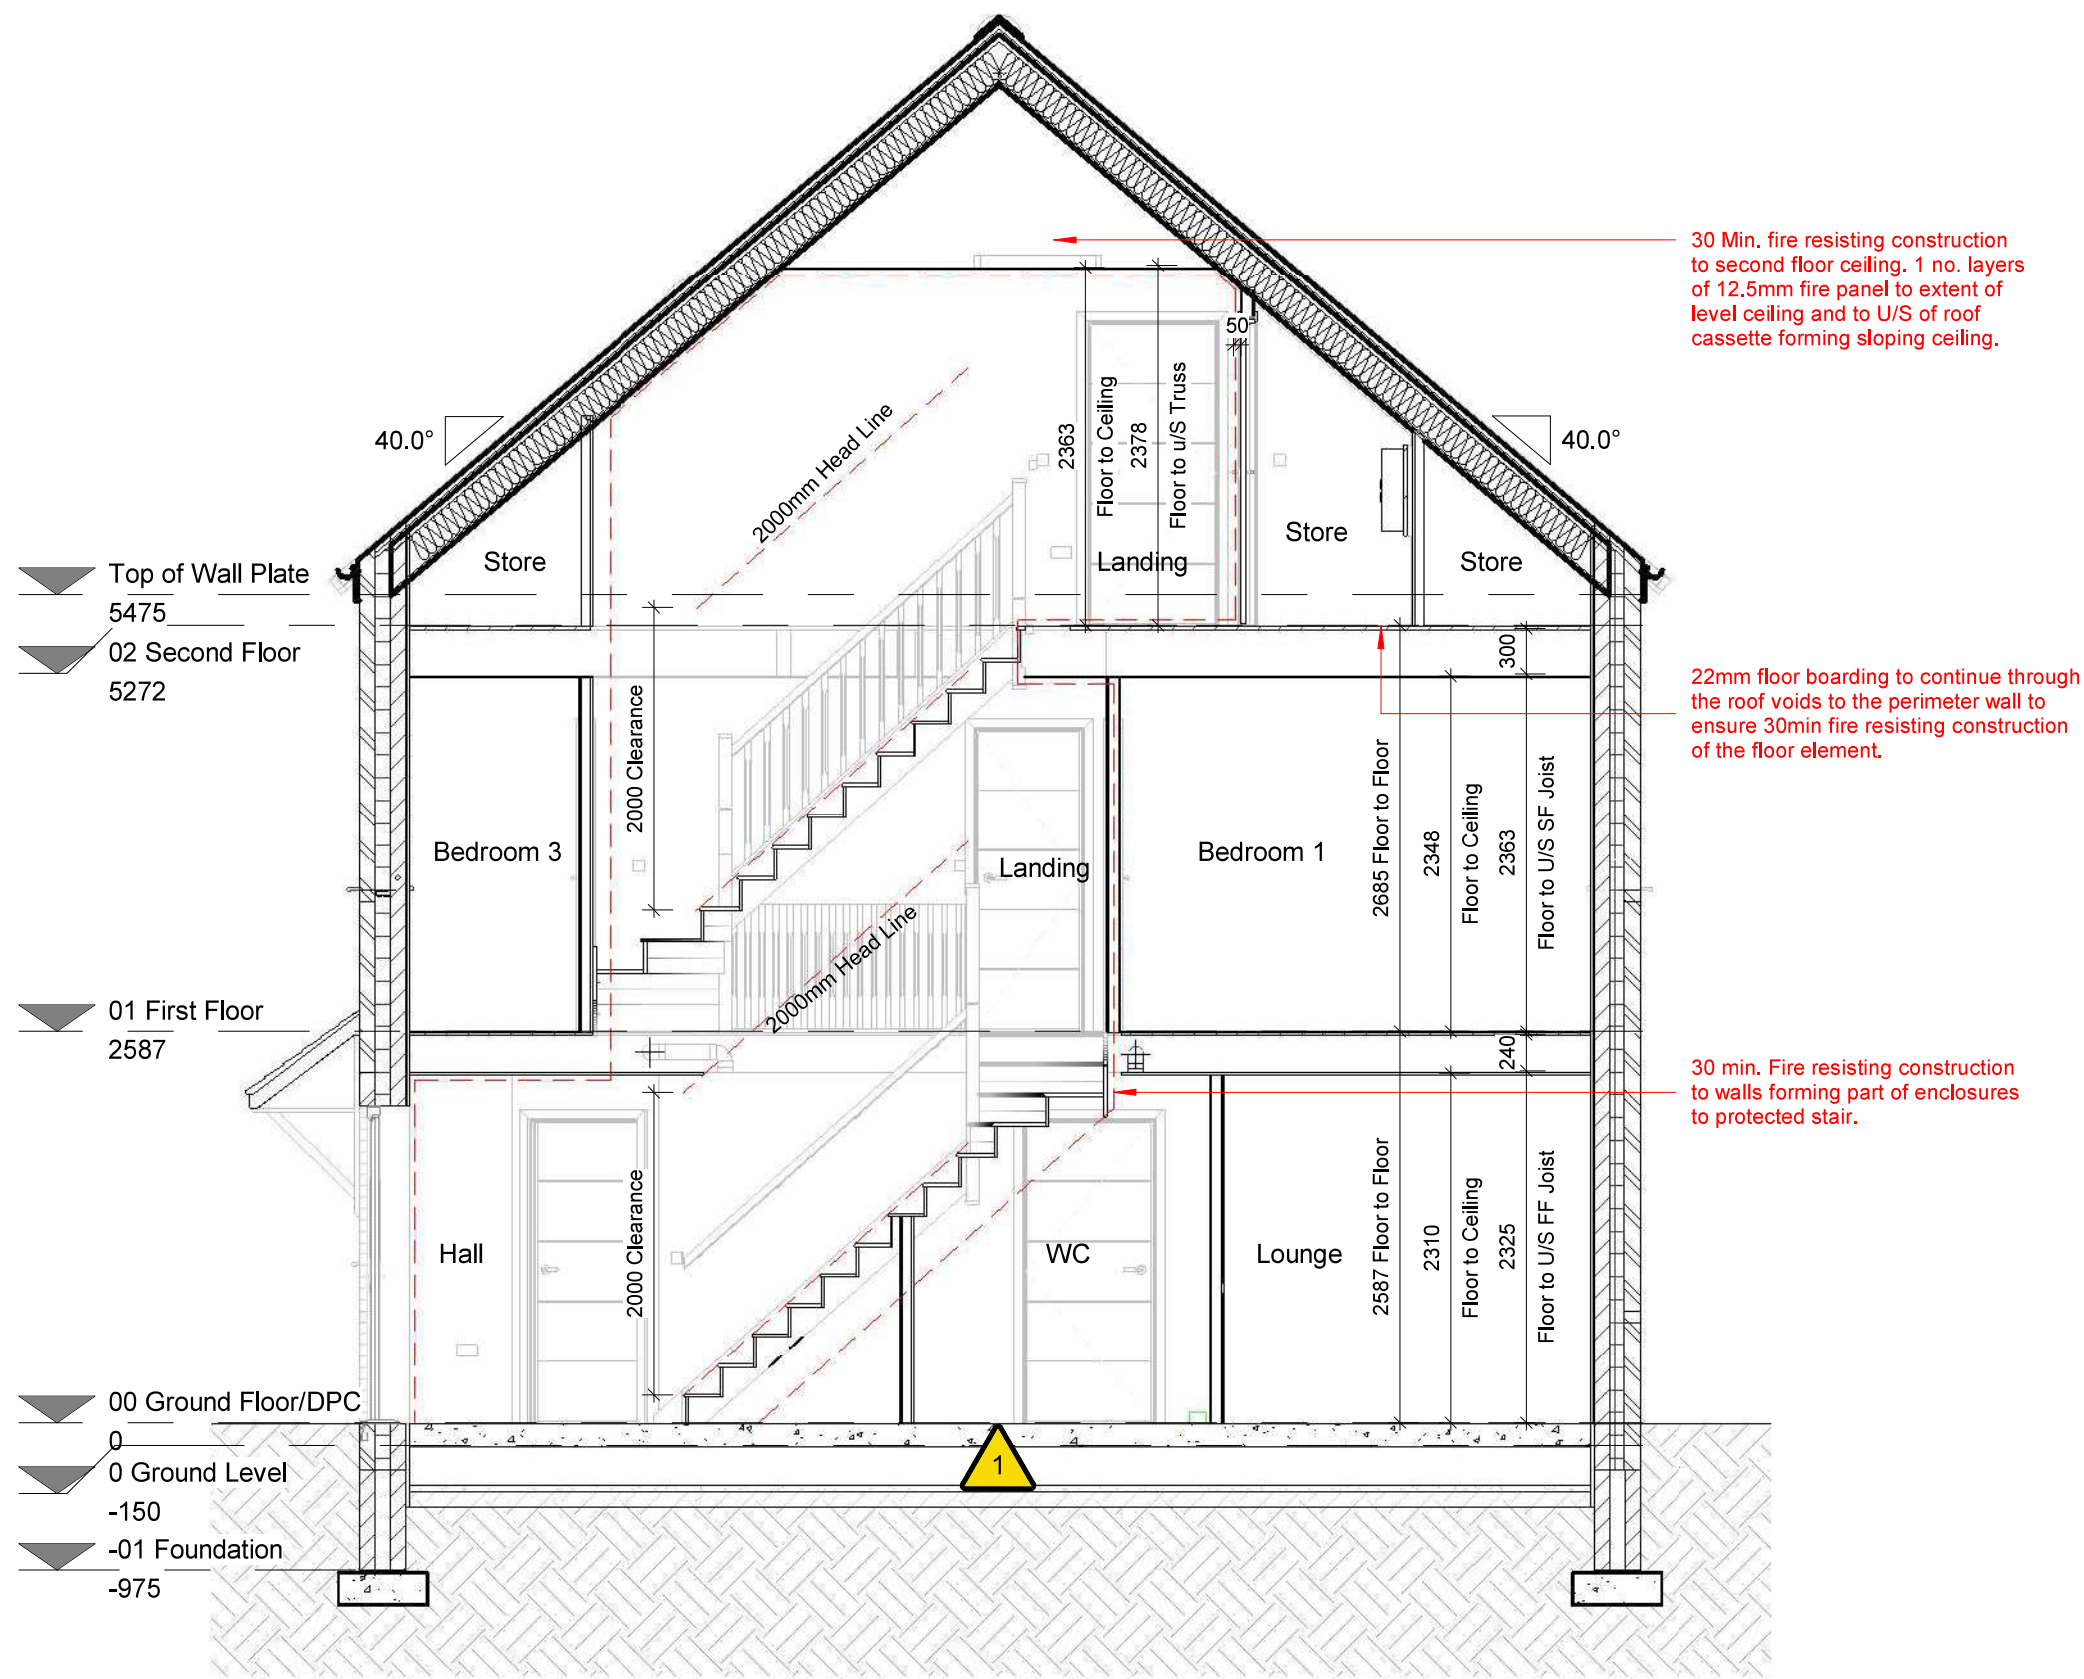

Section A-A
1 : 50

A	04/09/2023	JM	First Issue
REV	DATE	BY	AMENDMENTS
AVANT homes			
AV23 SPECIFICATION			
CONSTRUCTION			
DATE:	01/09/2023	SCALE @ A3:	As indicated
DWG TITLE:	Section AA		
HOUSE TYPE:	E3 (E2.1) - End		
COINS REFERENCE:			
DRWG No:	E3/END/2-022	REV:	A