


Safety Point Legend		
1	Slab Drilling	9 Stairs
2	Bi-Folds	10 Roof Trusses
3	Lintels/Steelwork	11 Fire Doors
4	Kitchen	12 Fenestration
5	Cylinder	13 Decking
6	Roof Tiling	14 Canopies
7	Window Adjacent Staircase	15 Floor Joists
8	Boiler	16 Panelised Roofing System
Refer to Contractors Risk Assessment and Safe System of Working for the above highlighted items. Ensuring consideration is given to all Access & Egress, Manual Handling / Lifting Plans, Delivery of Products, Working Platforms / Edge Protection		

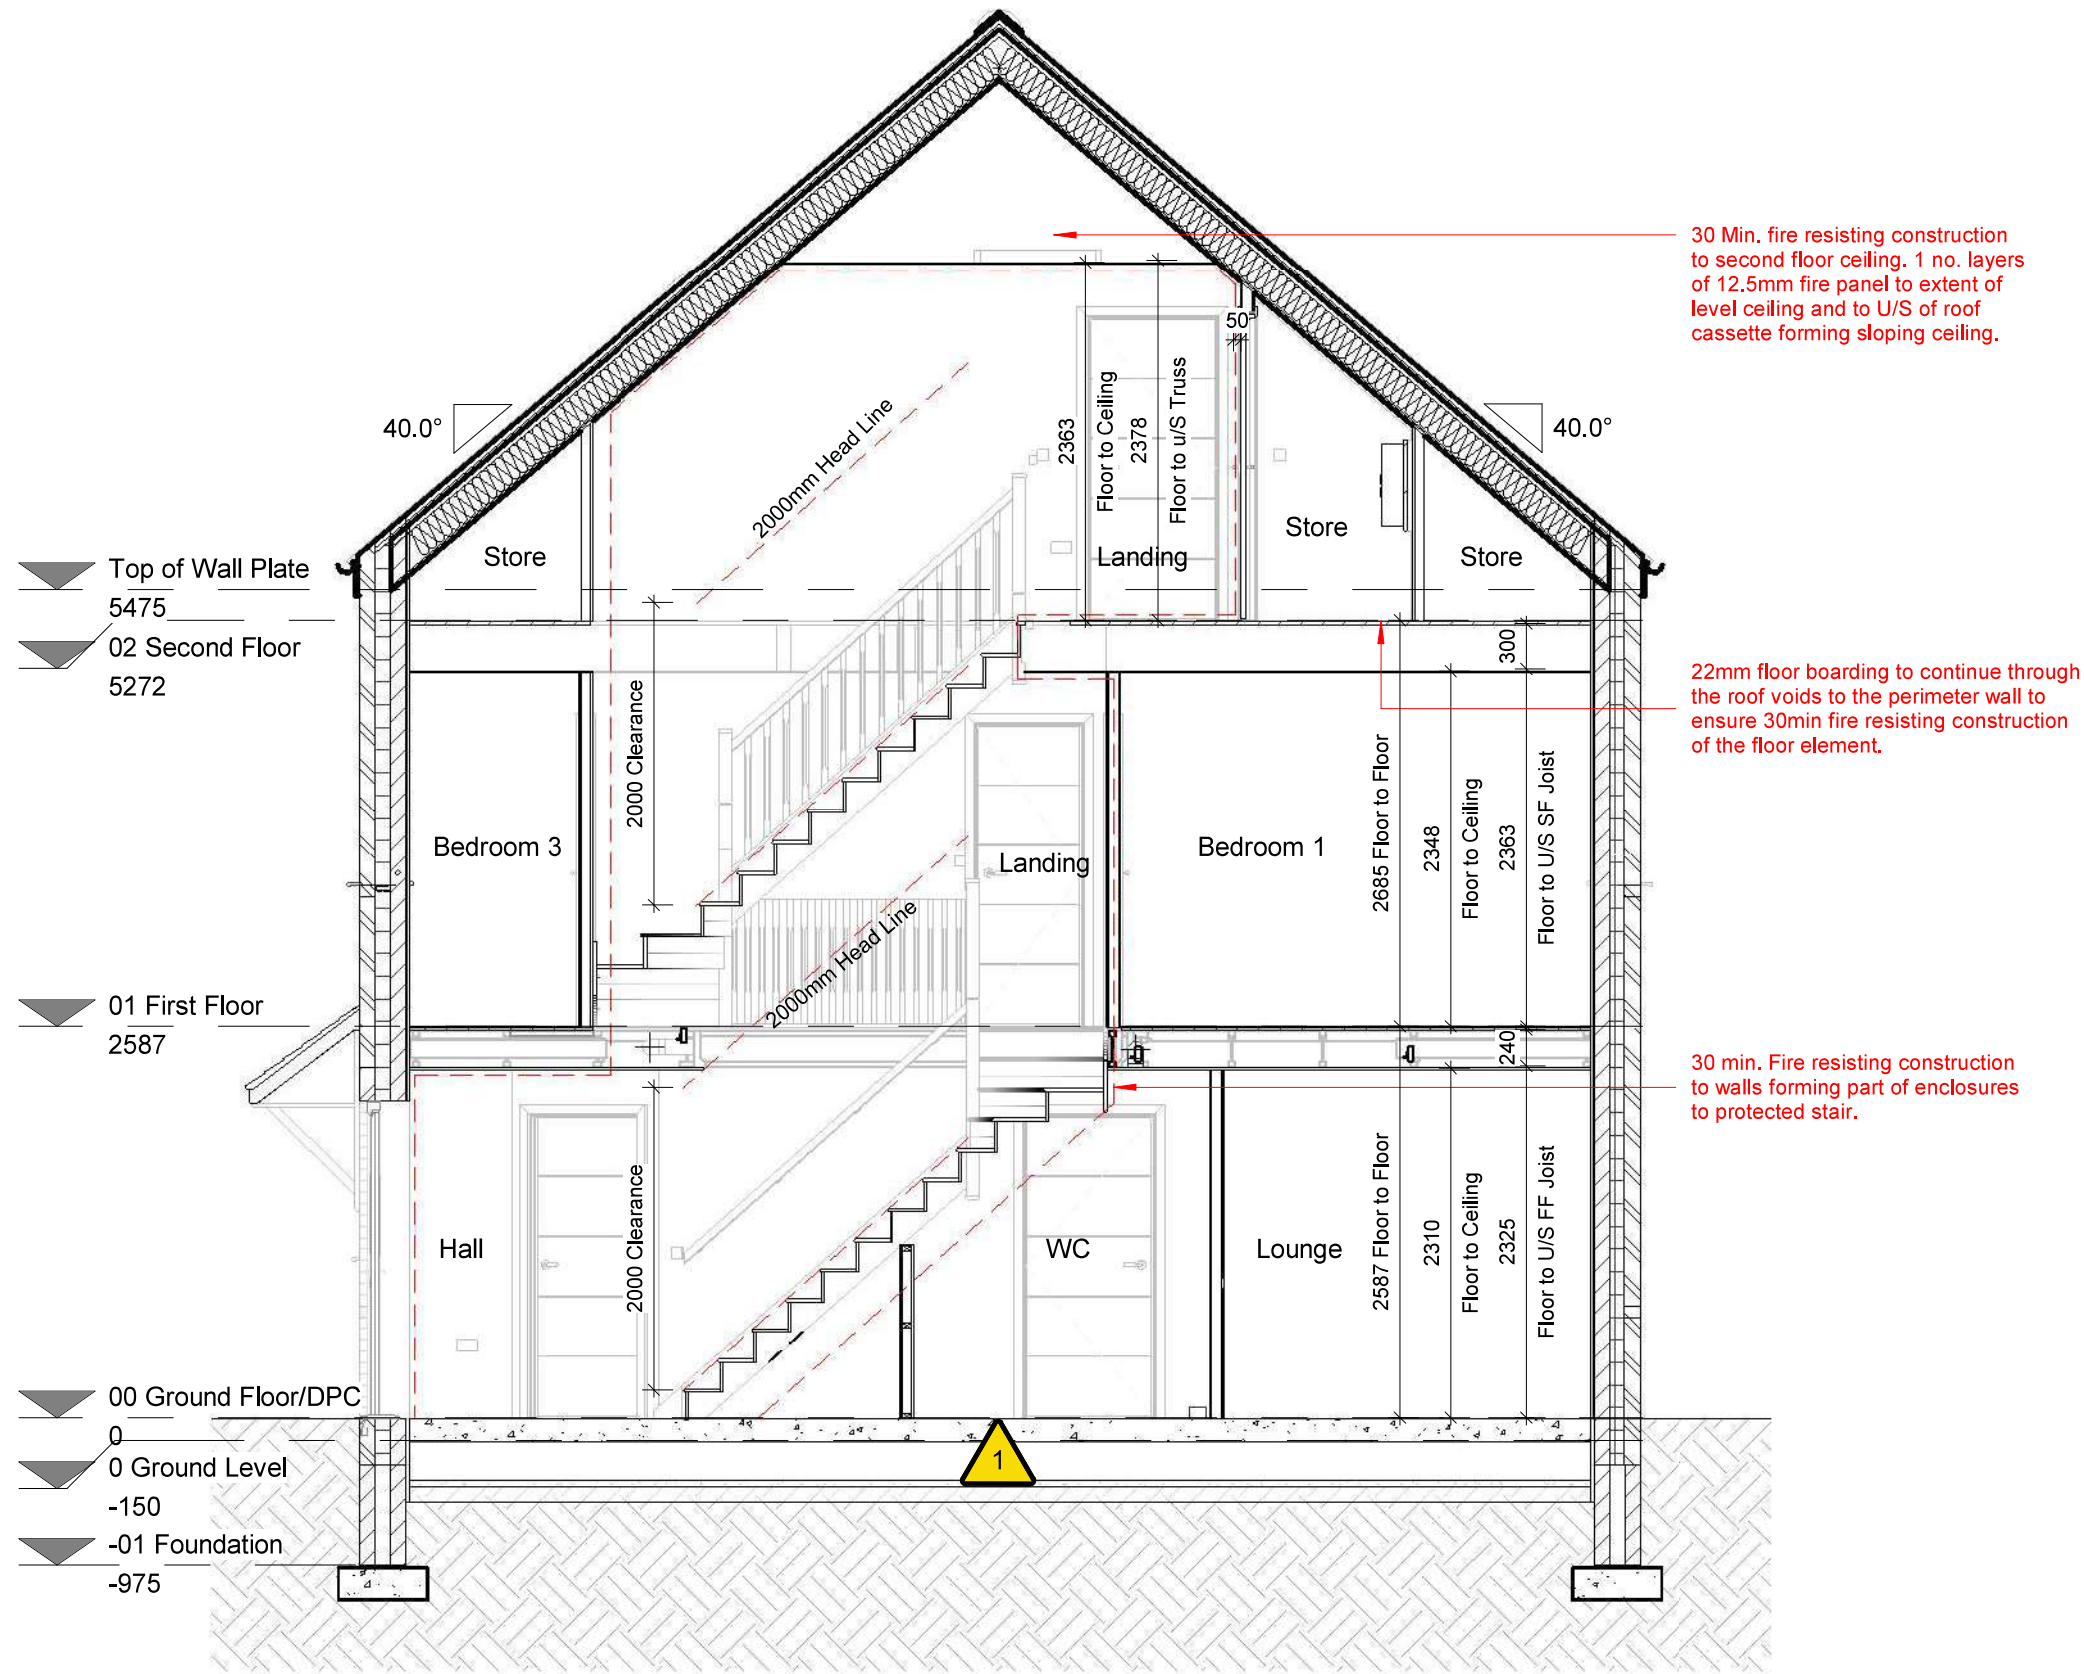

Section A-A
1 : 50

A	17/07/2023	JM	First Issue
REV	DATE	BY	AMENDMENTS
AVANT homes			
AV23 SPECIFICATION			
CONSTRUCTION			
DATE: 25/05/2023	SCALE @ A3: As indicated	DRAWN BY: GROUP	
DWG TITLE: Section AA			
HOUSE TYPE: Eastburn (Eastbeck) - End			
COINS REFERENCE:			
DRWG No: EAS/END/2-022			REV: A