


Safety Point Legend			
1	Slab Drilling	9	Stairs
2	Bi-Folds	10	Roof Trusses
3	Lintels/Steelwork	11	Fire Doors
4	Kitchen	12	Fenestration
5	Cylinder	13	Decking
6	Roof Tiling	14	Canopies
7	Window Adjacent Staircase	15	Floor Joists
8	Boiler	16	Panelised Roofing System
Refer to Contractors Risk Assessment and Safe System of Working for the above highlighted items. Ensuring consideration is given to all Access & Egress, Manual Handling / Lifting Plans, Delivery of Products, Working Platforms / Edge Protection			

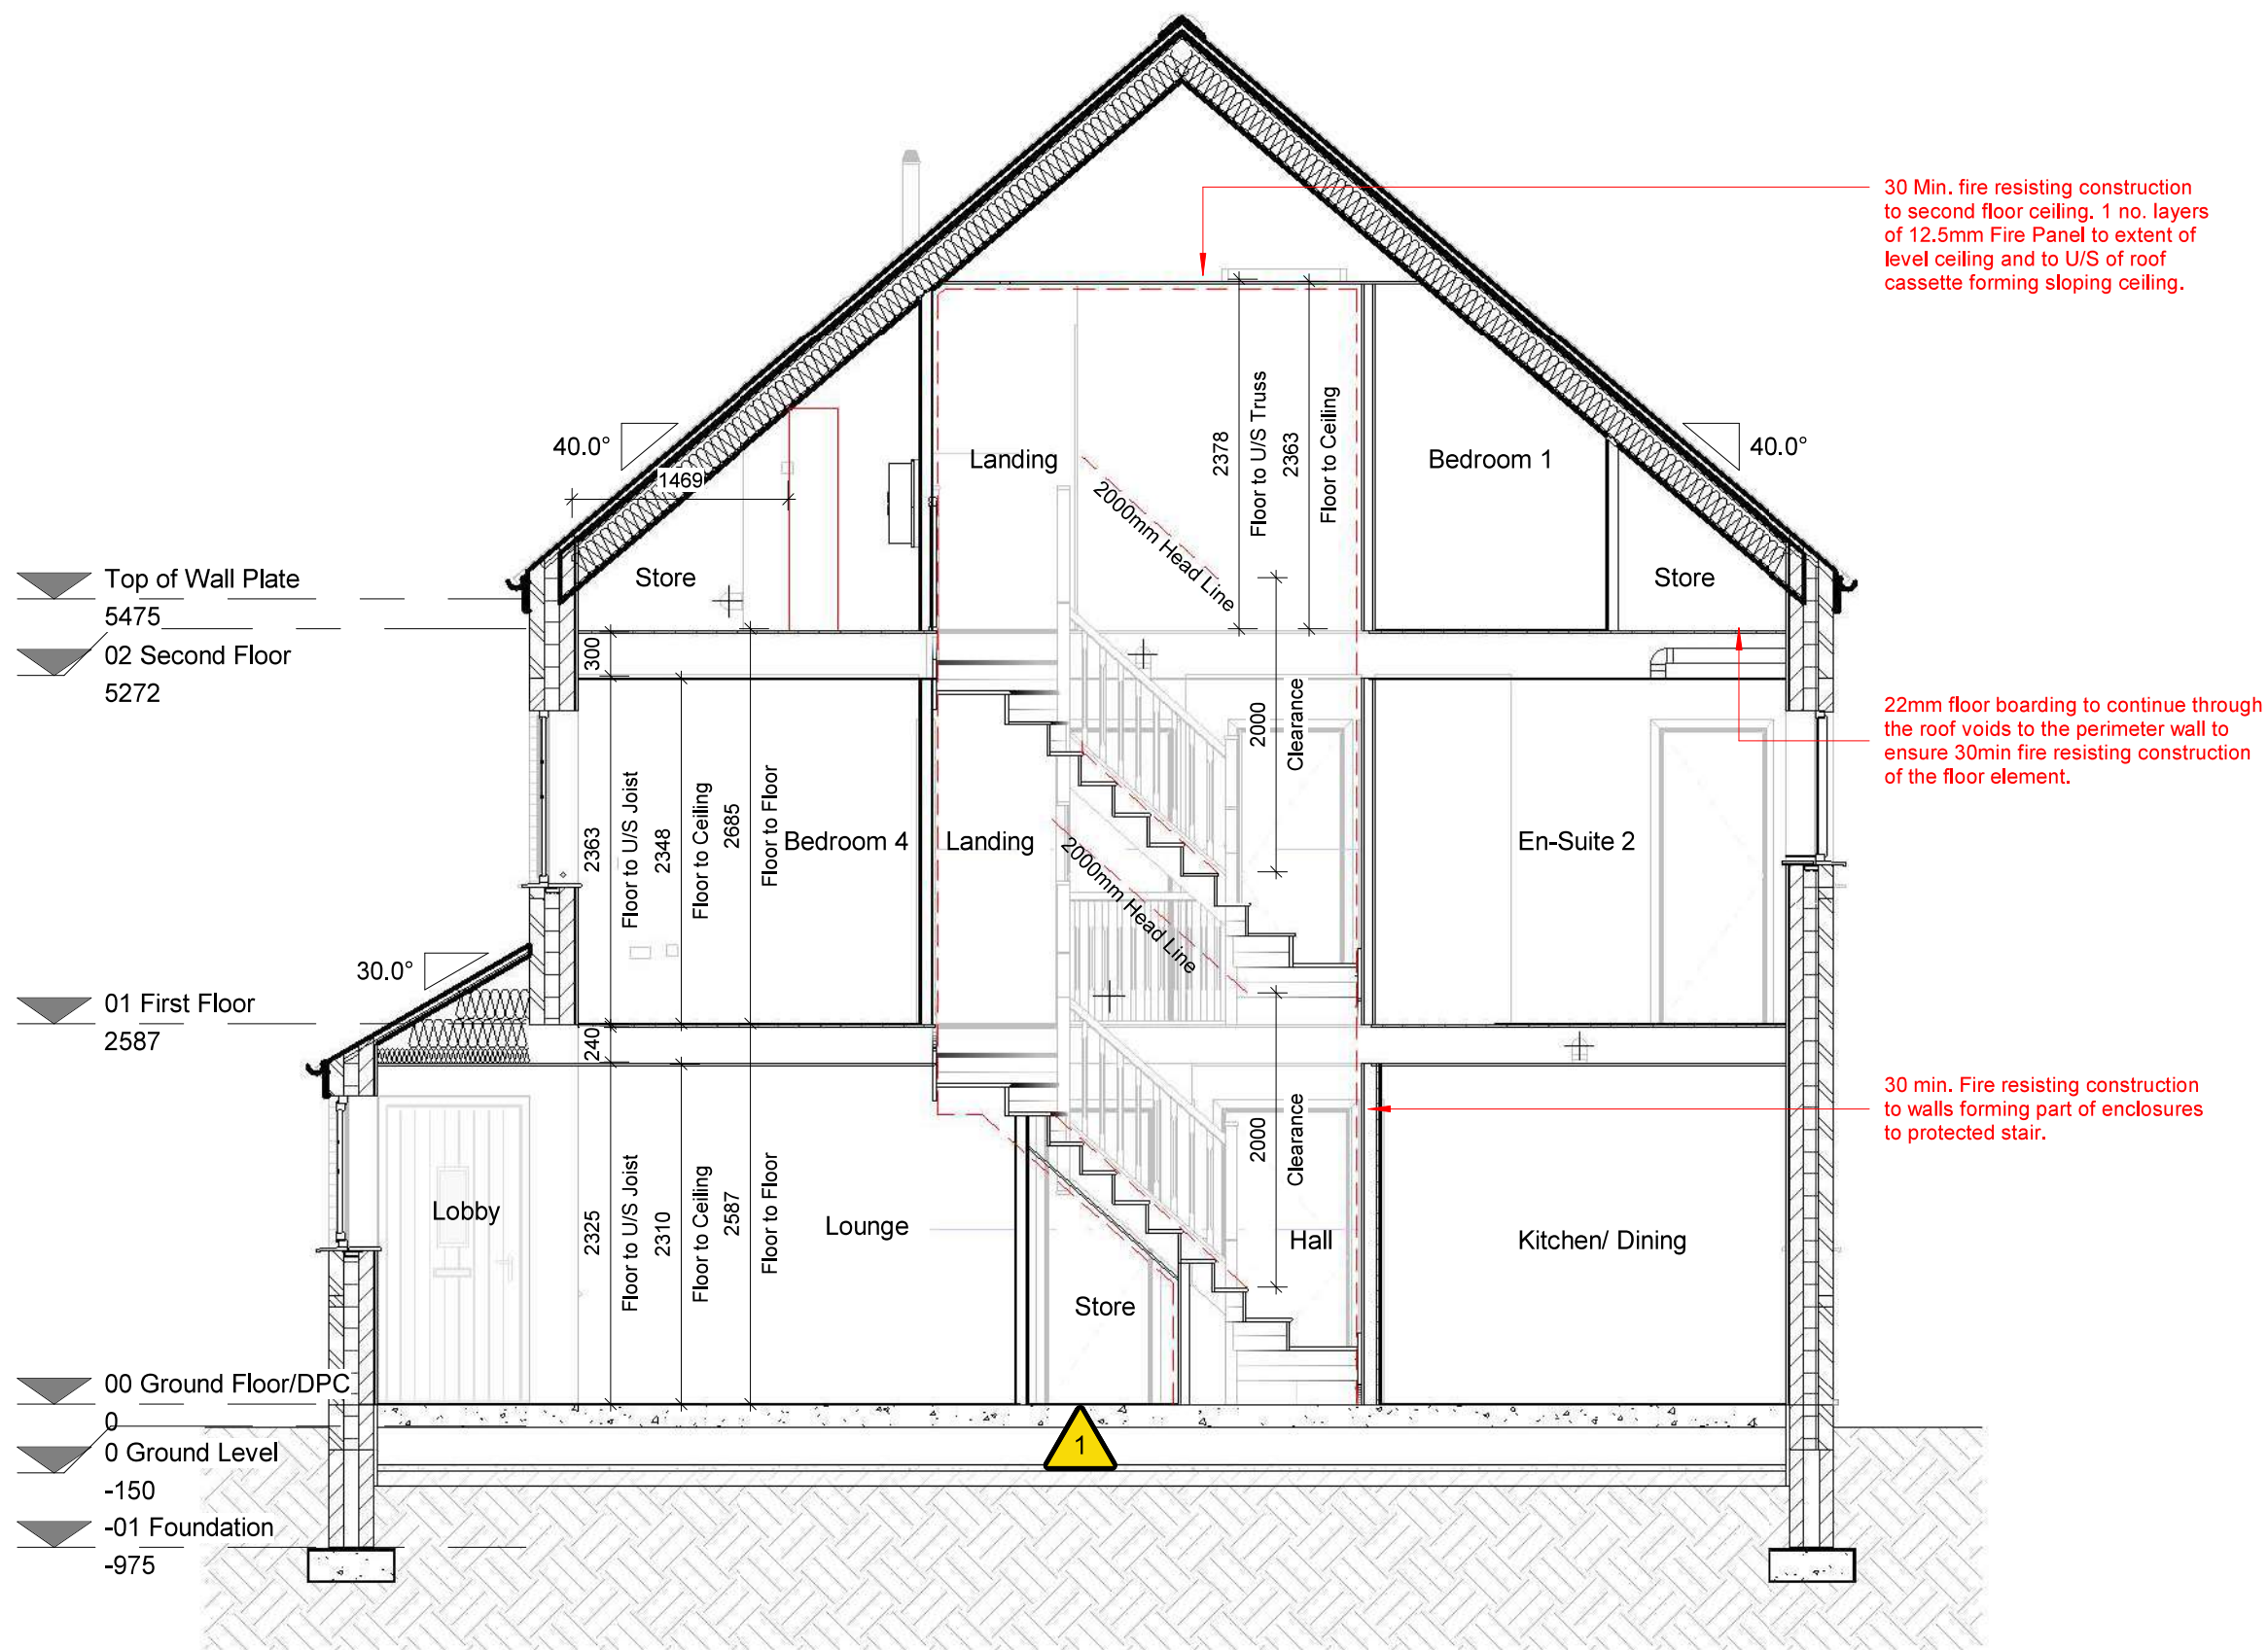

Section A-A
1 : 50

A		17/07/2023		BLK		First Issue	
REV	DATE	BY	AMENDMENTS				
AVANT homes							
AV23 SPECIFICATION							
CONSTRUCTION							
DATE:		23/06/2023		SCALE @ A3:		As indicated	
DRAWN BY:		GROUP		DWG TITLE:		Section AA	
HOUSE TYPE:		Saltaire (Saltbury) - End					
COINS REFERENCE:							
DRWG No:		SAL/END/2-022				REV:	
						A	

29/09/2023 16:52:47