


REFUSE VEHICLE TURNING LEFT INTO THE
SITE AND MANEUVERING AT
THE TURNING HEAD

SCALE 1:200

Notes:-

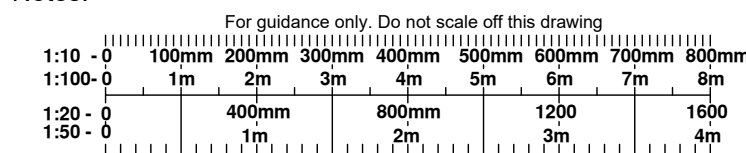

GENERAL NOTES:

1. DO NOT SCALE from this drawing. If in doubt ASK.
2. This drawings is to be read in conjunction with ALL RELEVANT Architect's, Engineer's and Specialist's drawings and specifications.
3. The construction of the new roads shall be in accordance with the Leicestershire County Council Highways, Transportation and Development Specification (6C's HTD) and the Department of Transport. Specification for Highway Works,

SITE JUNCTION VISIBILITY SPLAYS

SCALE 1:500


Lyndale

FOR APPROVAL

Rev	By	Chkd	Apprvd	Date	Description
-----	----	------	--------	------	-------------

Client

XL DESIGNS (MIDLANDS) Ltd

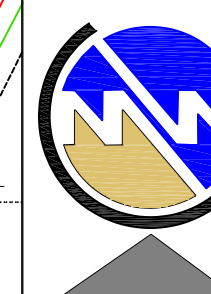

Michael W Conway
110 Melbourne Road
Ibstock
Leics
LE67 6NN
Tel 01530
mobile 07967 718075
Email:
mickconway22@btinternet.com

Project

Lyndale, Lindridge Lane,
Desford, Leics

Drawing

Highway Junction Visibility Splays and Auto track

Drawn by: MWC

Date: May 24

Drawing No.

g No. **E23-24-015**

Revision:

Drawing Scale: Drawing Scale:As Shown