


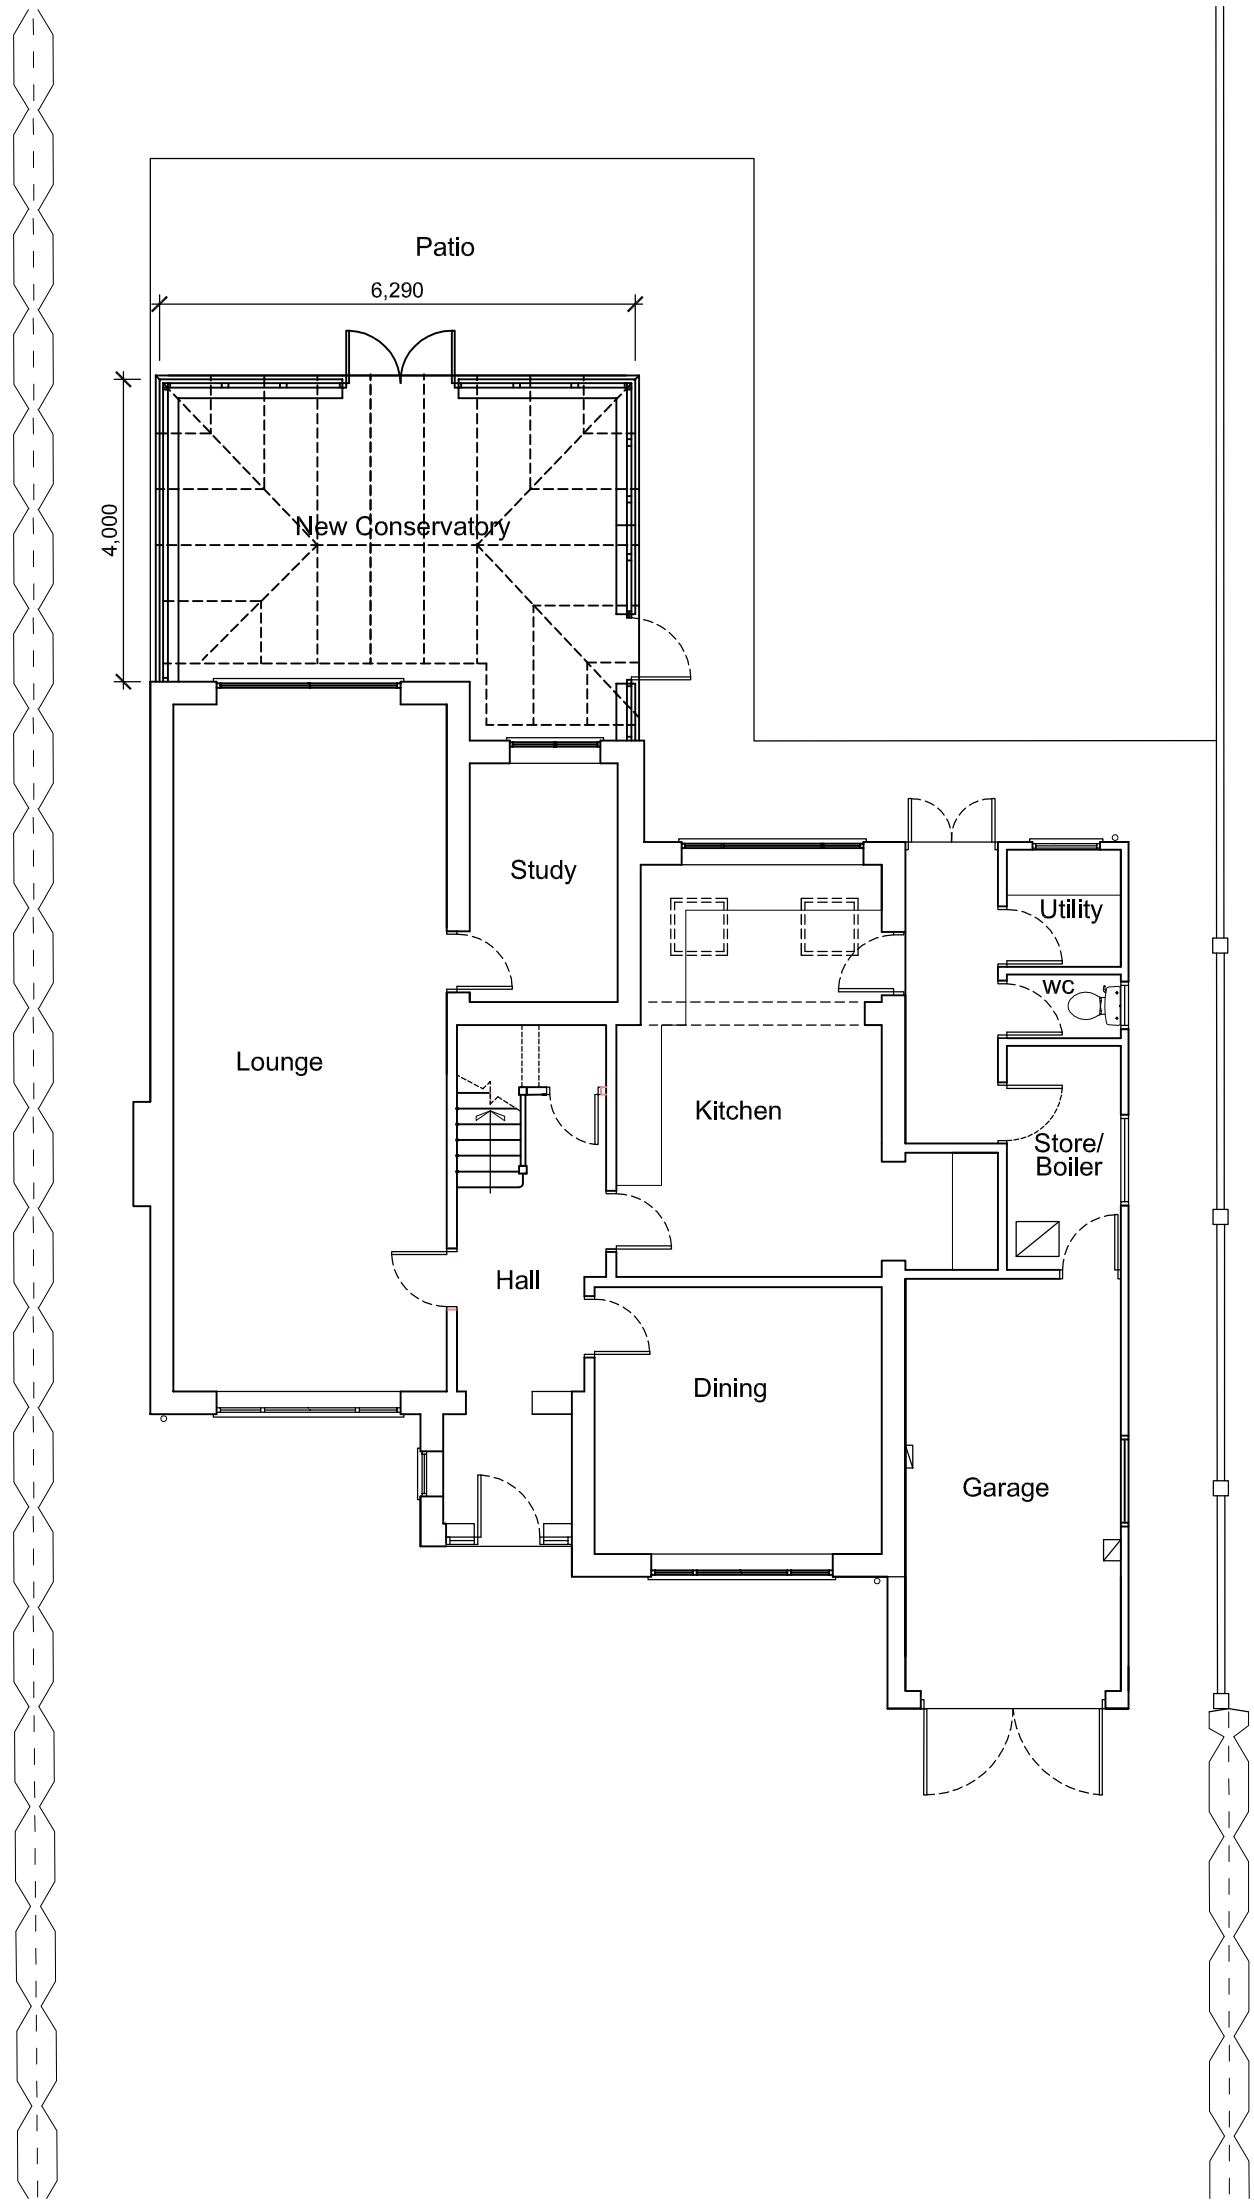


Scale Bar 1:100

rev	date	description	by

Proposed Conservatory
117 Station Road, Market Bosworth
Mr & Mrs S. J. Rowland

Ground Floor Plan - As Proposed

project. no.	drg. no.	rev.
SR05	02	-

scale	date	ref
1:100@A3	14/06/11	lrg

LRG Design Services
12 Mill Close
Sapcote Leicester
LE9 4FW
tel 01455 273955
l.geary@lozandals.freeuk.com

©