




rev	description	date
A	Cladding and vertical dimensions added	24/04/2026
B	Horizontal dimensions added	27/04/2026

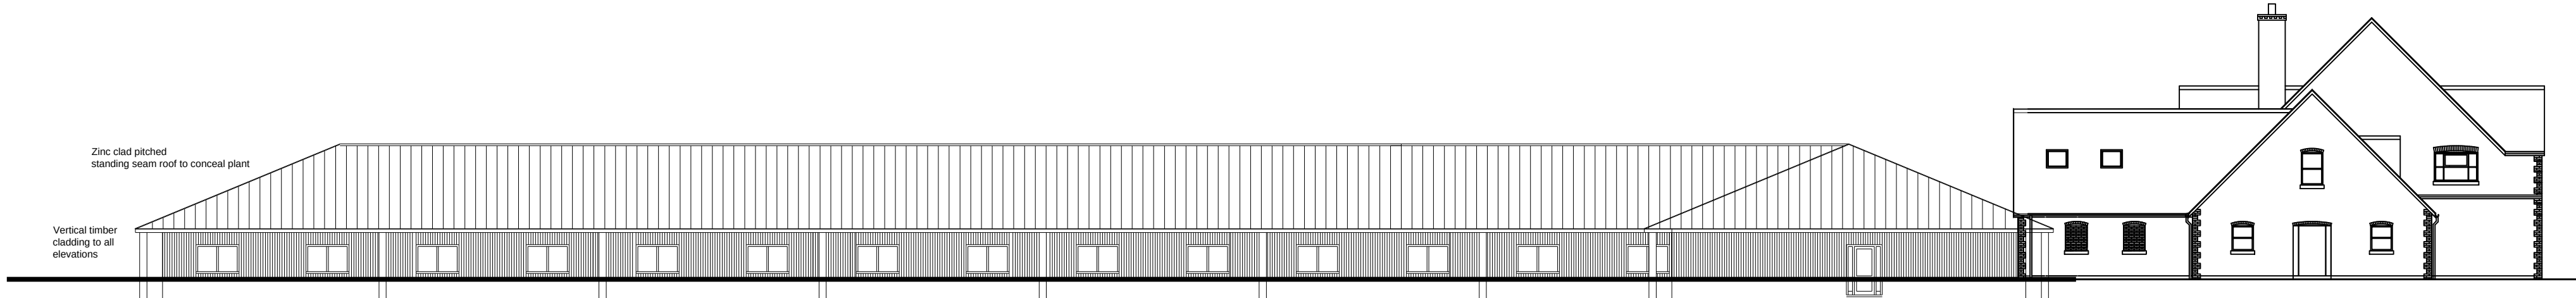


Elevation to Driving Range

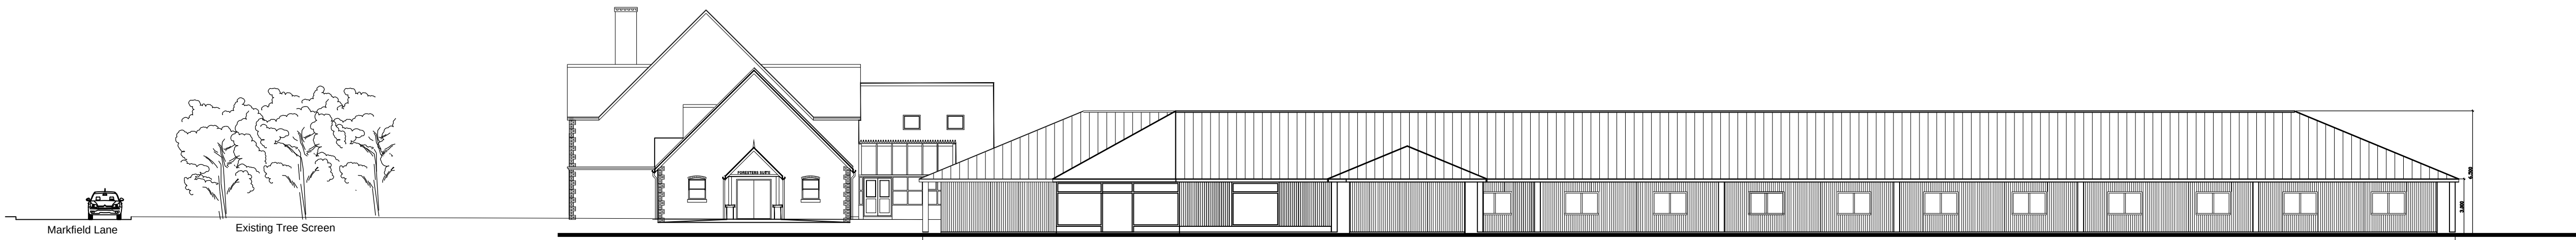

Elevation to former 9 Hole Course

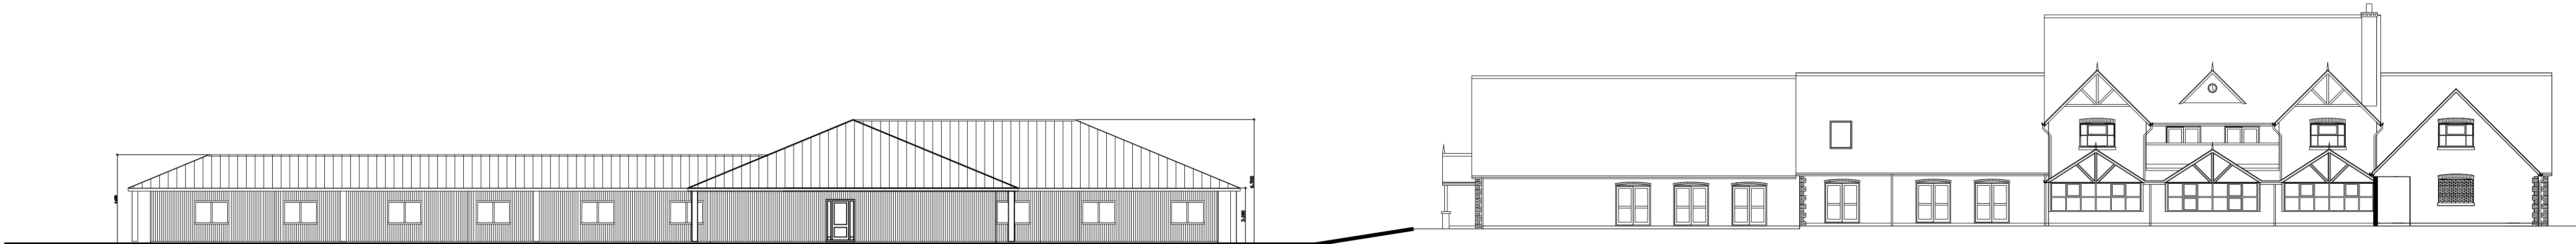

Elevation to 9th Green

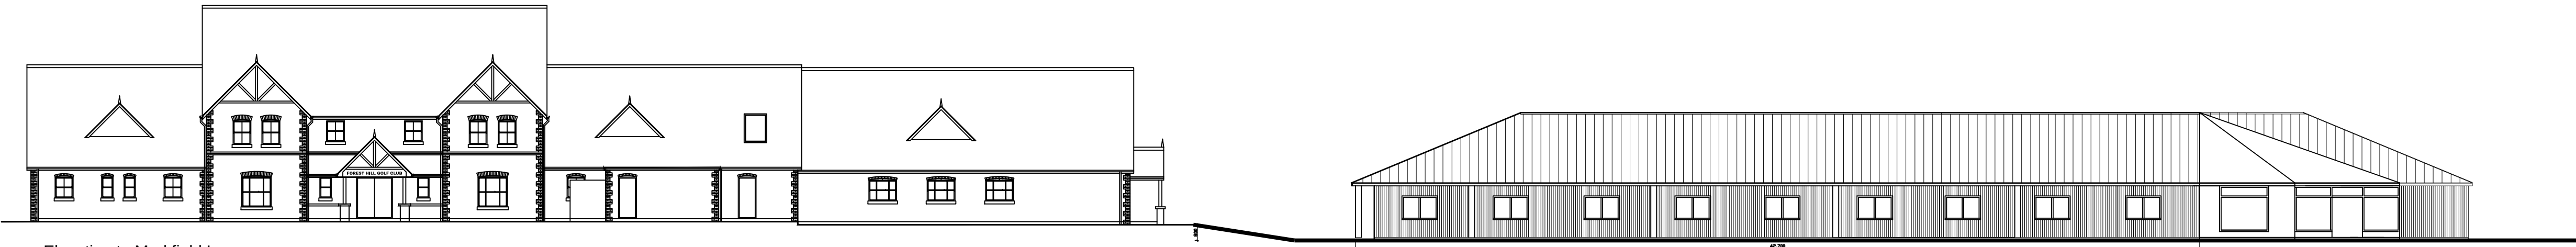

Elevation to Markfield Lane

New Hotel Markfield Lane Botcheston Leicester LE9 9 for Forest Hill Golf Club Ltd			
Elevations			
dra. no.	date	rev.	
F116(SK)01		B	
scale	date	ref	
1:200 @ A1	April '26 ©	mac/tmc	

MAC
design consultants

5 Geddington Close
Wigston
leicester LE18 3QU
mob: 07739663249
collins.knighton@btinternet.com