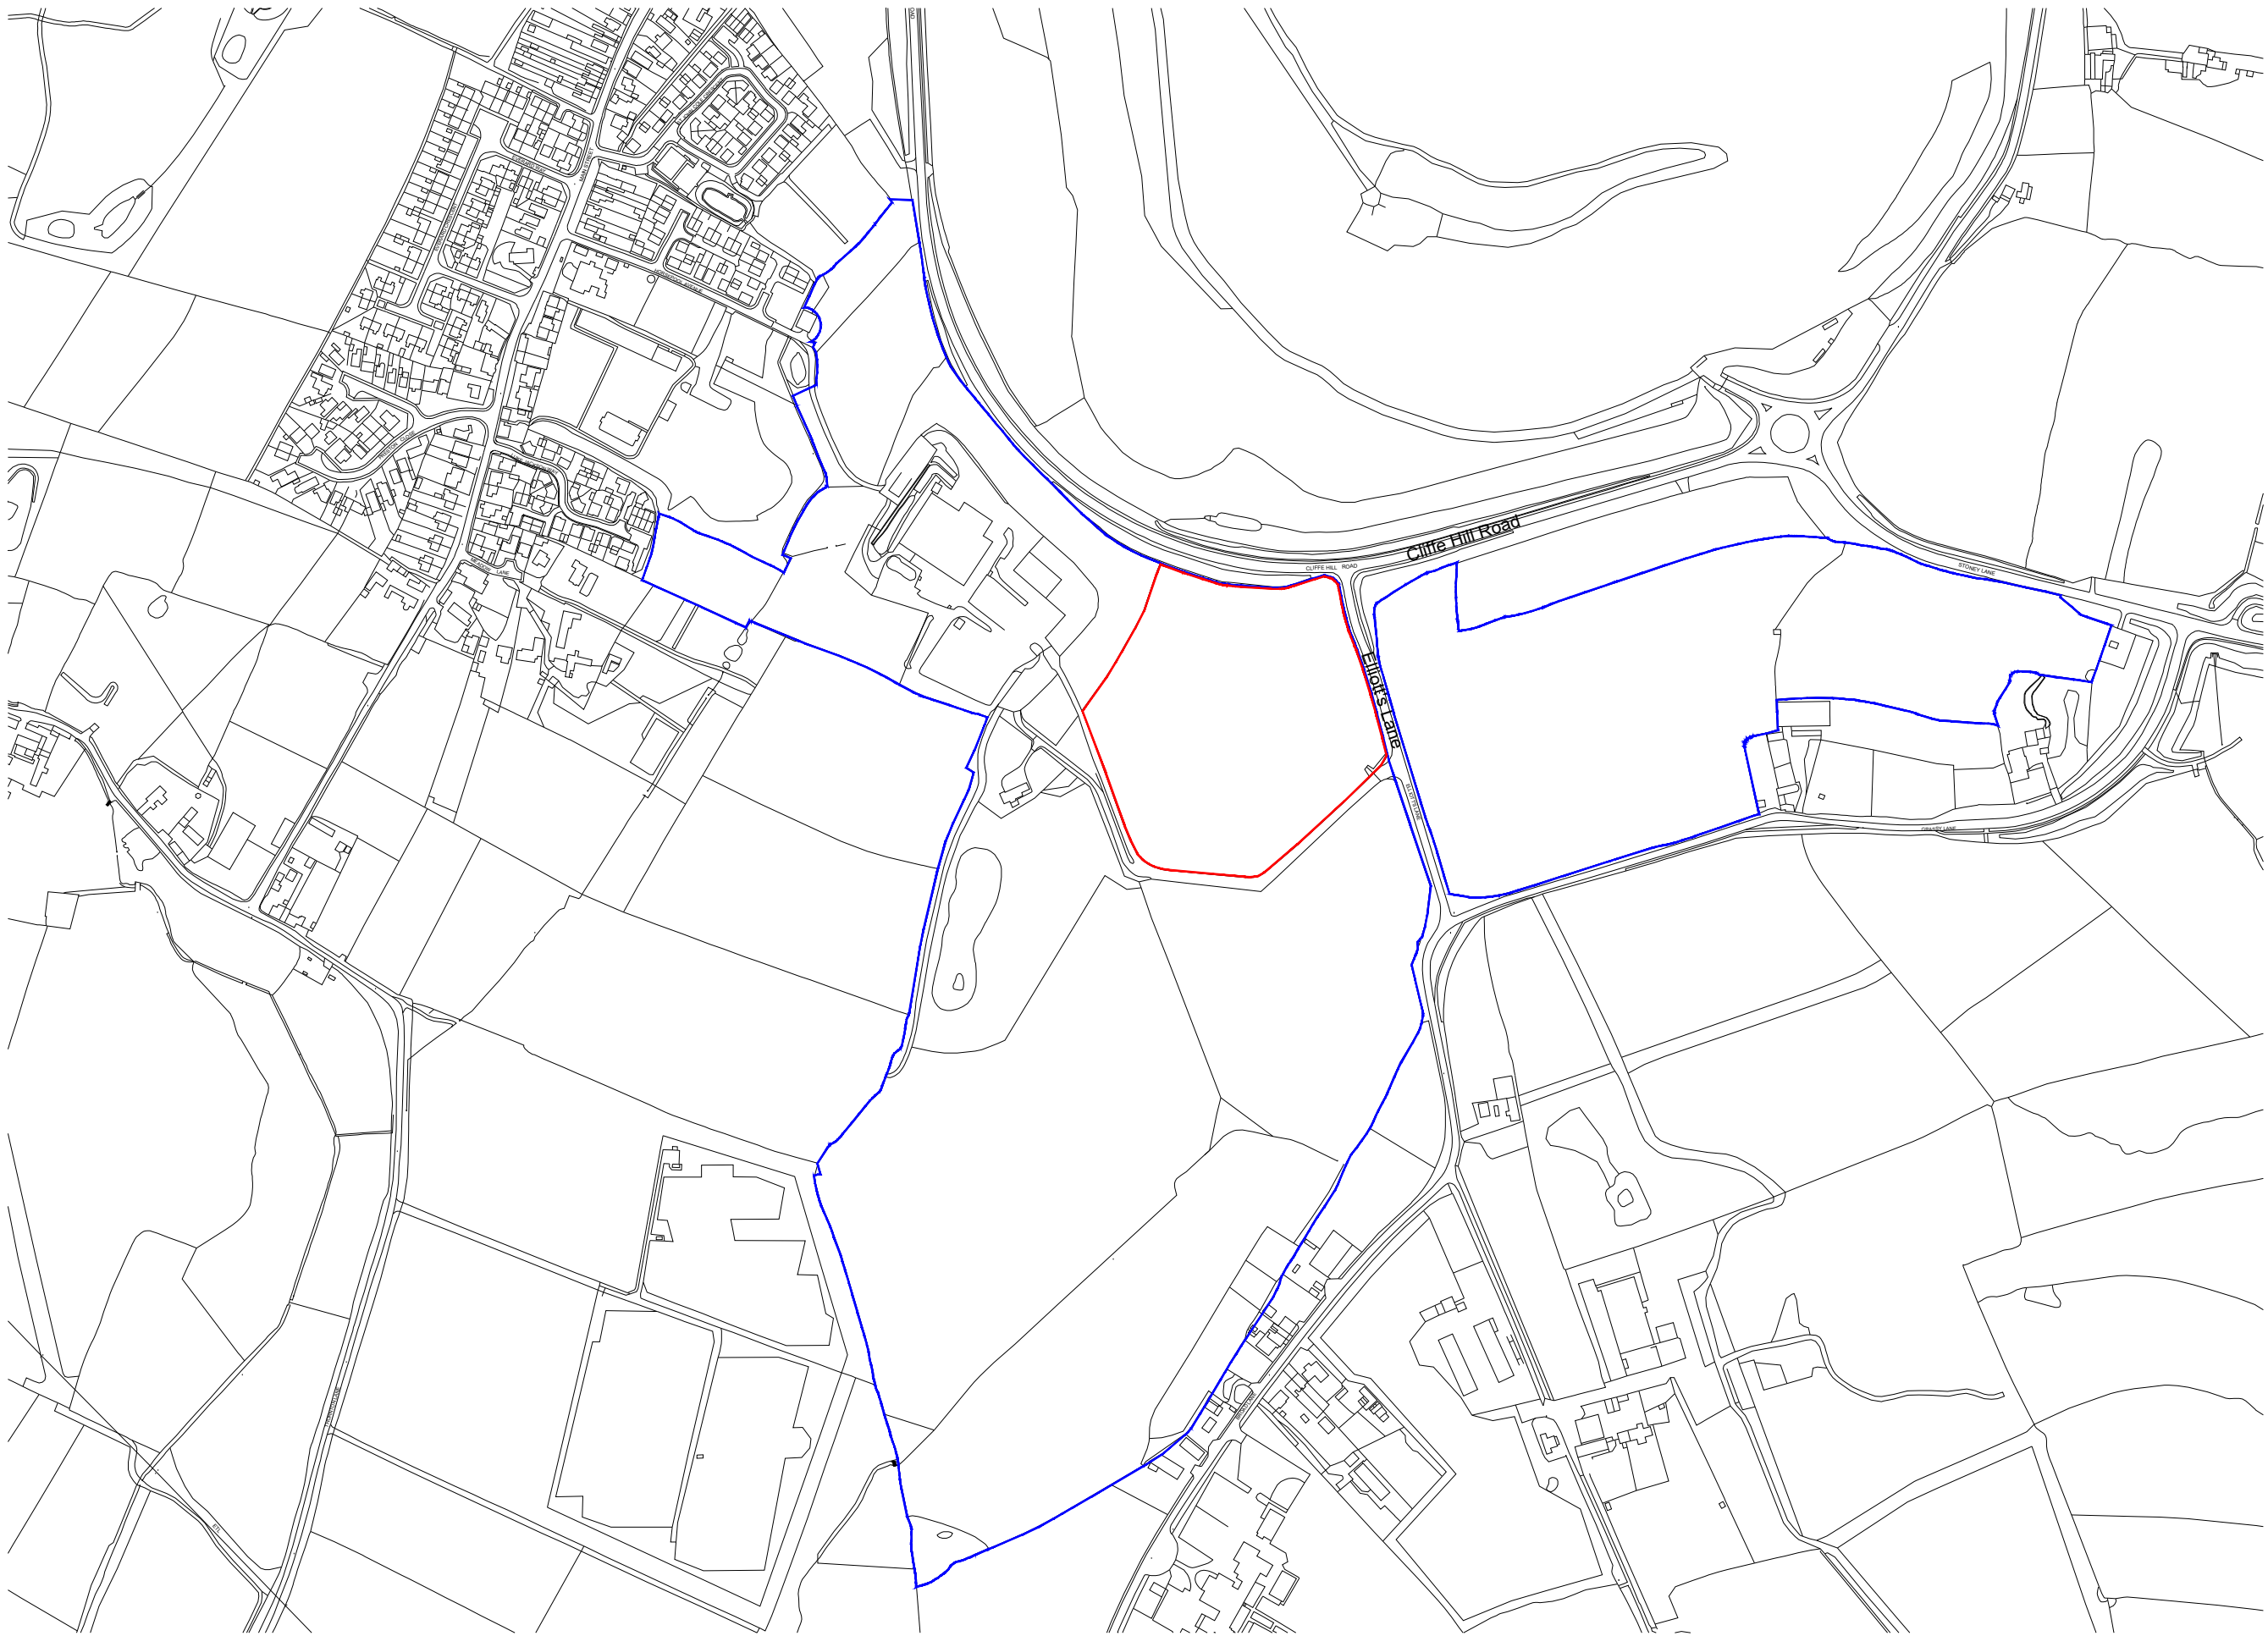


- Site Boundary
- Land Under Applicant's Control

Status

Planning

Notes:
The copyright of this drawing belongs to Marrons and should not be copied or reproduced without written consent.
This drawing is for planning purposes only and is not to be used as a basis for construction.
Do not scale from this drawing - use figured dimensions only.

Client: Paul Milner

Project title: Horsepool Grange, Markfield Location

Drawing title: Site Location Plan

Scale:	1:5000@A3
Date:	20.04.2026
Drawn by:	MG
Checked by:	MS
Drawing no.:	01
Revision:	B



Birmingham
1 Colmore Square,
B4 6AA
t: 0121 214 0001
w: www.marrons.co.uk

Bristol
One Temple Quay,
Temple Back East, BS1 6DZ
t: 0117 906 9400
e: info@marrons.co.uk