

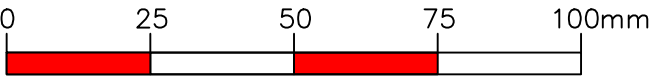


Mr Lewis Bourne 21 Bute Close Hinckley LE10 0SJ		Side two Storey Extension and New Front Porch		Block plan & Location map		1 : 1250 1 : 500 2025-25-01
--	--	--	--	------------------------------	--	-----------------------------------

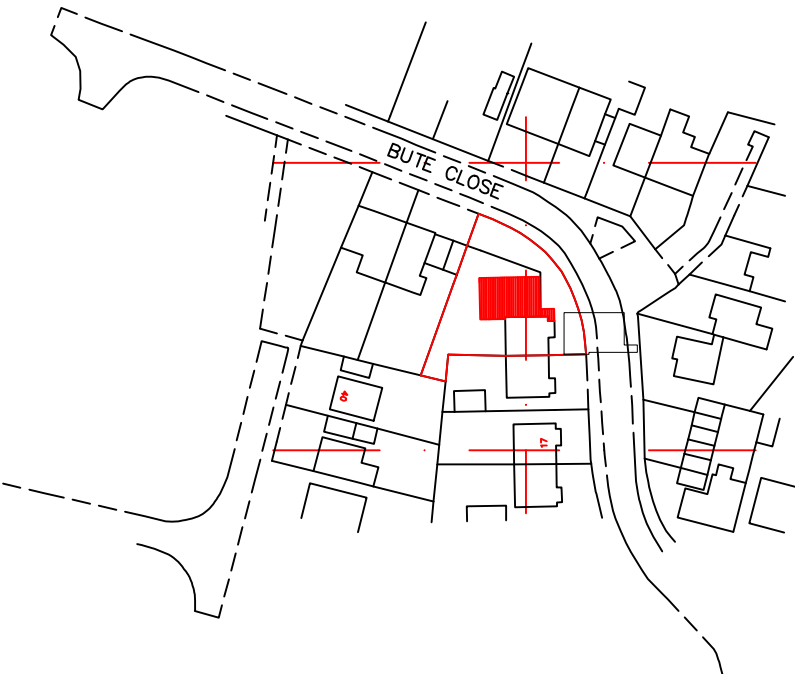

LOCATION MAP
scale 1:1250

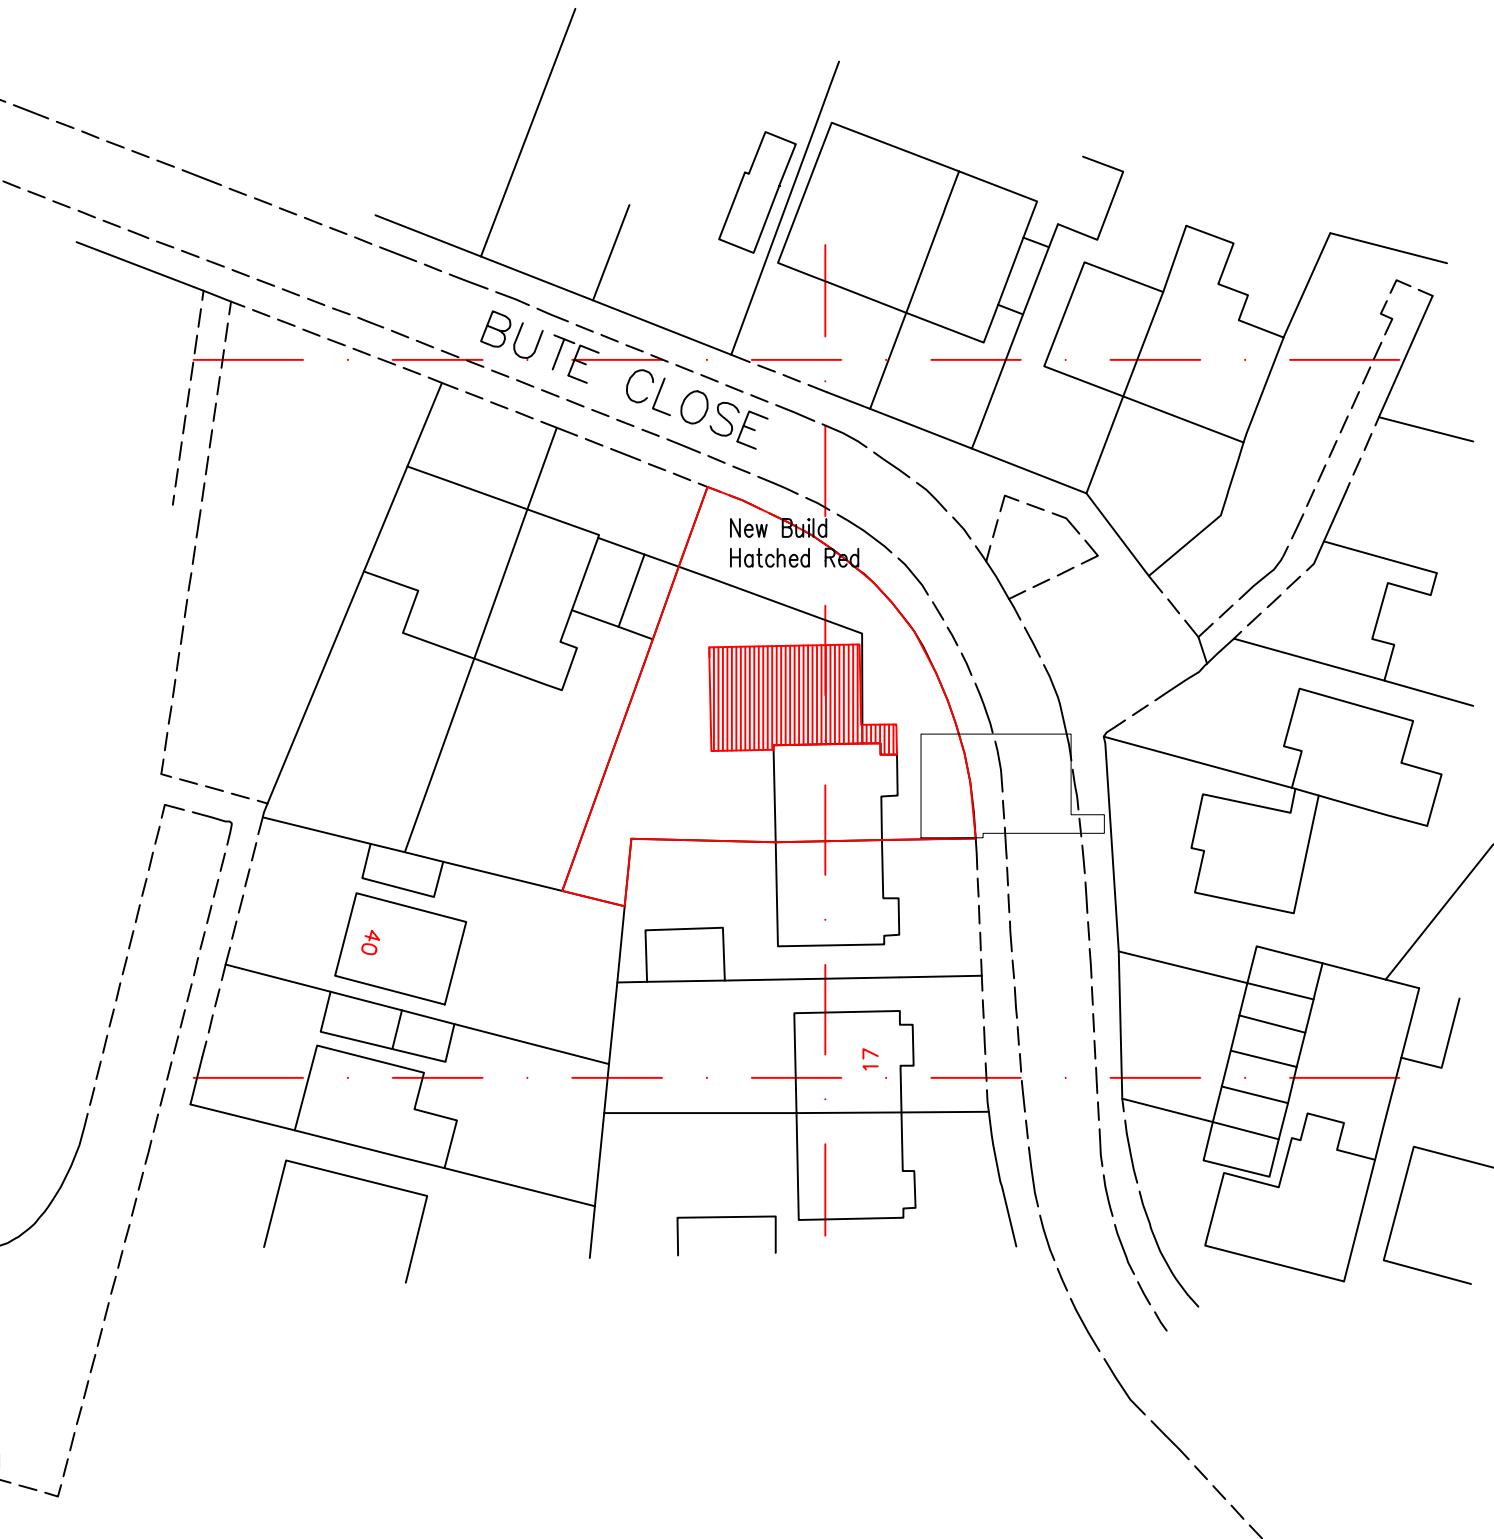

BLOCK PLAN
scale 1:500