


Orientation of site has not been checked, design subject to check before installation




MN20528 - Stepping Posts



EPDM Hopscotch Tiles

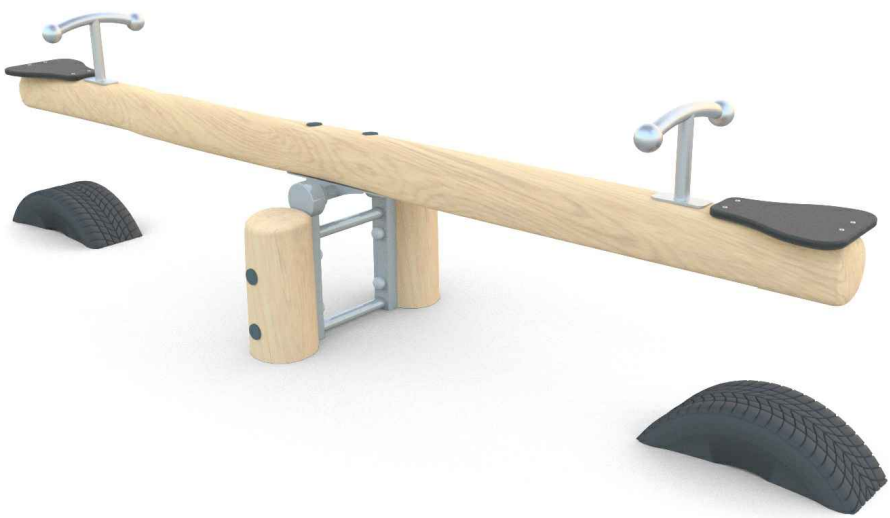


TBR7135 - Seesaw

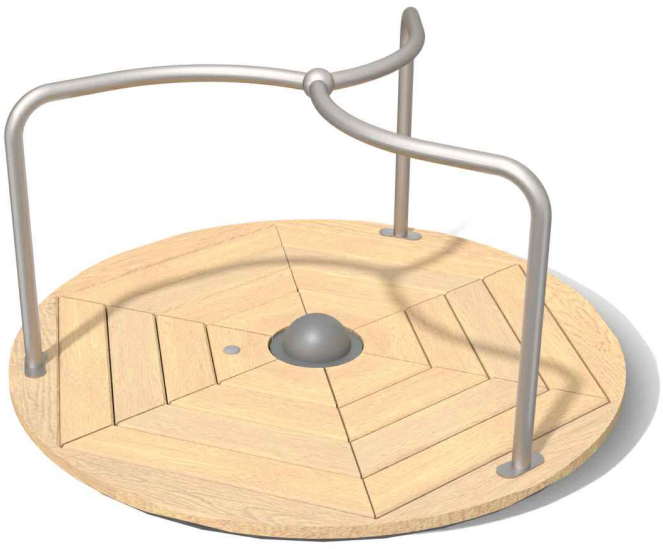

TBR7173 - Roundabout



MN20521 - Balancing Blocks

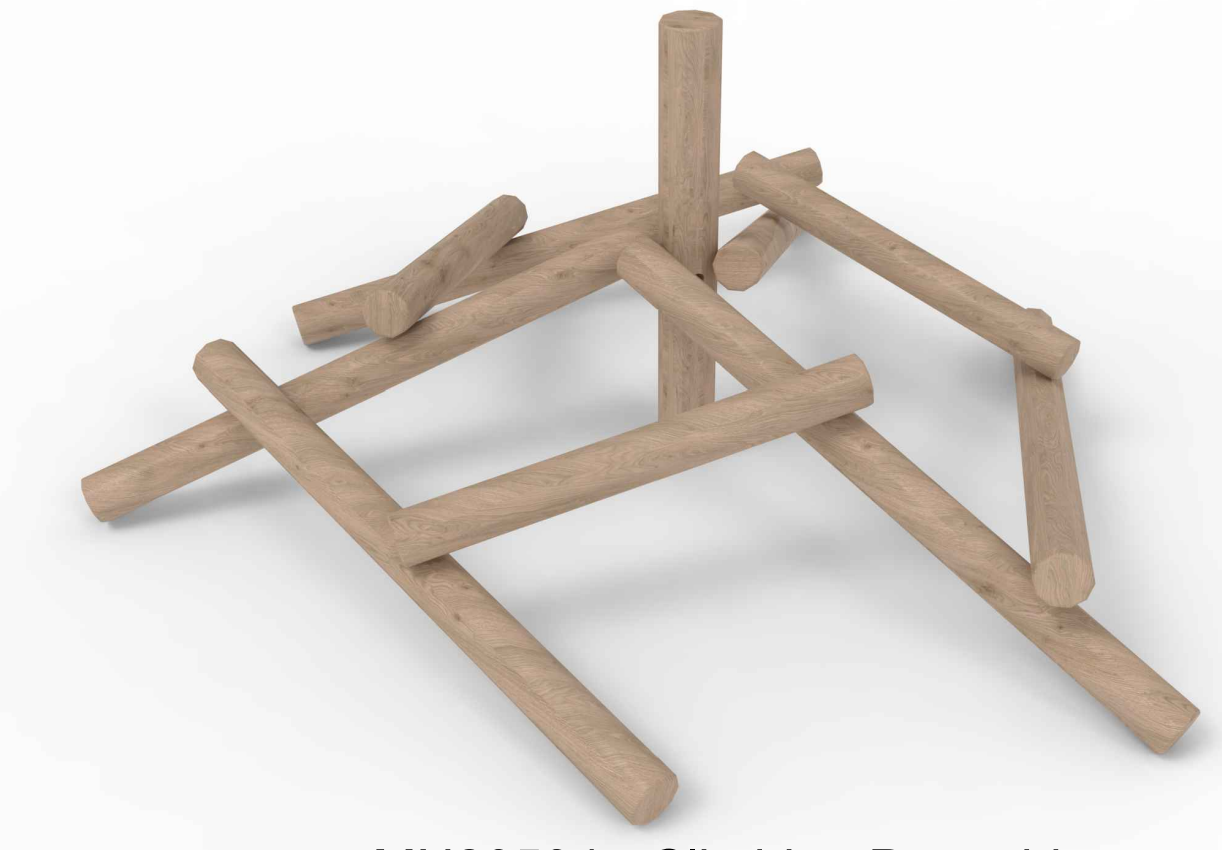


MN20534 - Climbing Pyramid

MBX45G 2800 - Litter Bin




MBX17 4004 - Bench

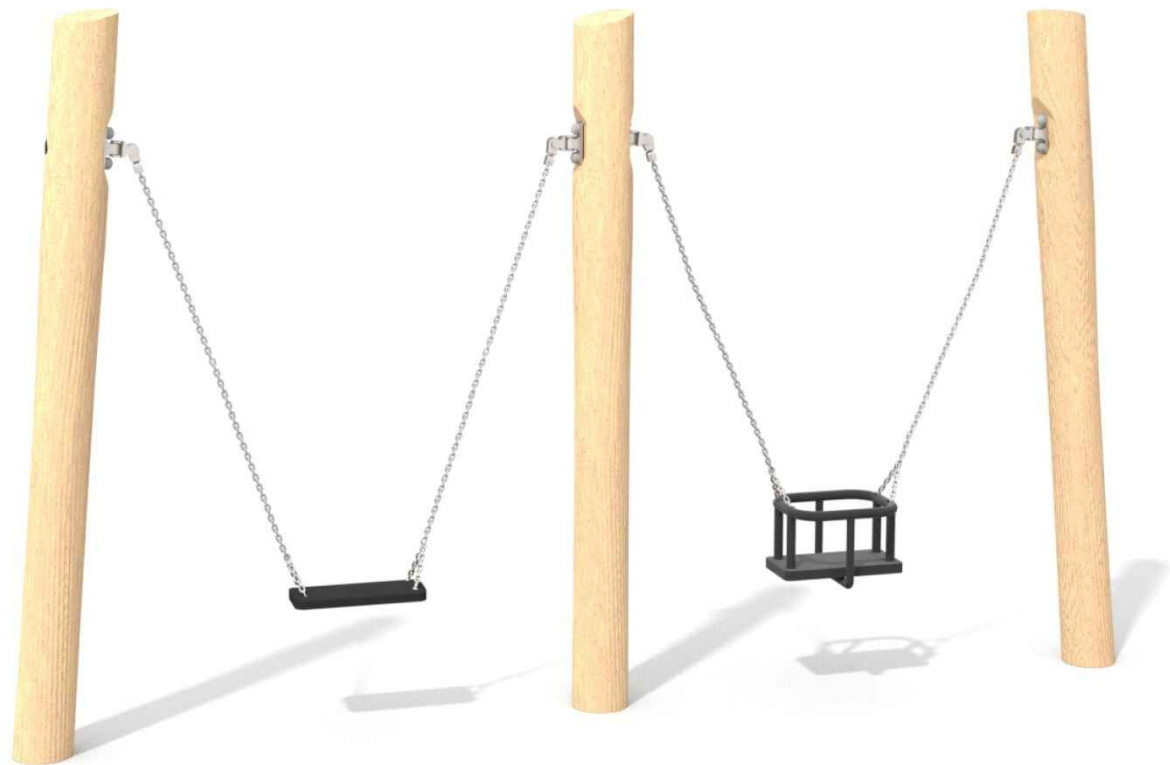

TBR7161 - Swings



MN20853 - Play Unit

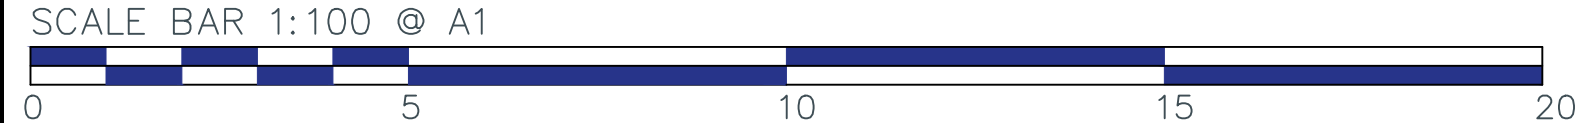

EXACT LOCATION OF EQUIPMENT TO BE AGREED ON SITE. ALL SURFACING TO BE FLAT AND LEVEL, ANY DISCREPENCIES IN LEVELS TO BE REPORTED TO MIRACLE DESIGN & PLAY IMMEDIATELY



Miracle
Design & Play

TEL: ++44 (0)1604 658240
E-MAIL: sales@miracledandp.co.uk
WEB: www.miracledesignandplay.co.uk

PROJECT TITLE:
Markfield Road, Ratby

SHEET TITLE: Proposal

Key:

Fencing:

500mm High Timber Knee Rail

Surfacing:

PCC Edging to perimeter of Surfacing

Macadam Pathway by Client

Bound Rubber Mulch Safety Surfacing

Grass Mounds by Client

Amenity Grass

Landscaping:

Trees by Client

Shrub Planting by Client

A3 Sized Freestanding Signage

Equipment Fall Zone (No safety surfacing required if located on well maintained turf and under 1.5m CPN)

REVISIONS

Issue Description Date

B Revised as per client's comments 09/04/25

A Revised as per LPA comments 02/04/25

DRAWN BY: L.Gbebikan

REVISED BY: G. Medica

CHECKED BY: C.Smy

SCALE: 1:100 @A1 ISSUE: B

CLIENT: Lagan Homes Ltd.

DRAWING NO: Q11259_B

DATE 05/12/24

© 2025 MIRACLE DESIGN AND PLAY LTD, "ALL RIGHTS RESERVED, THIS DRAWING MAY NOT BE REPRODUCED, TRANSMITTED OR STORED IN WHOLE OR IN PART WITHOUT OUR WRITTEN CONSENT"