
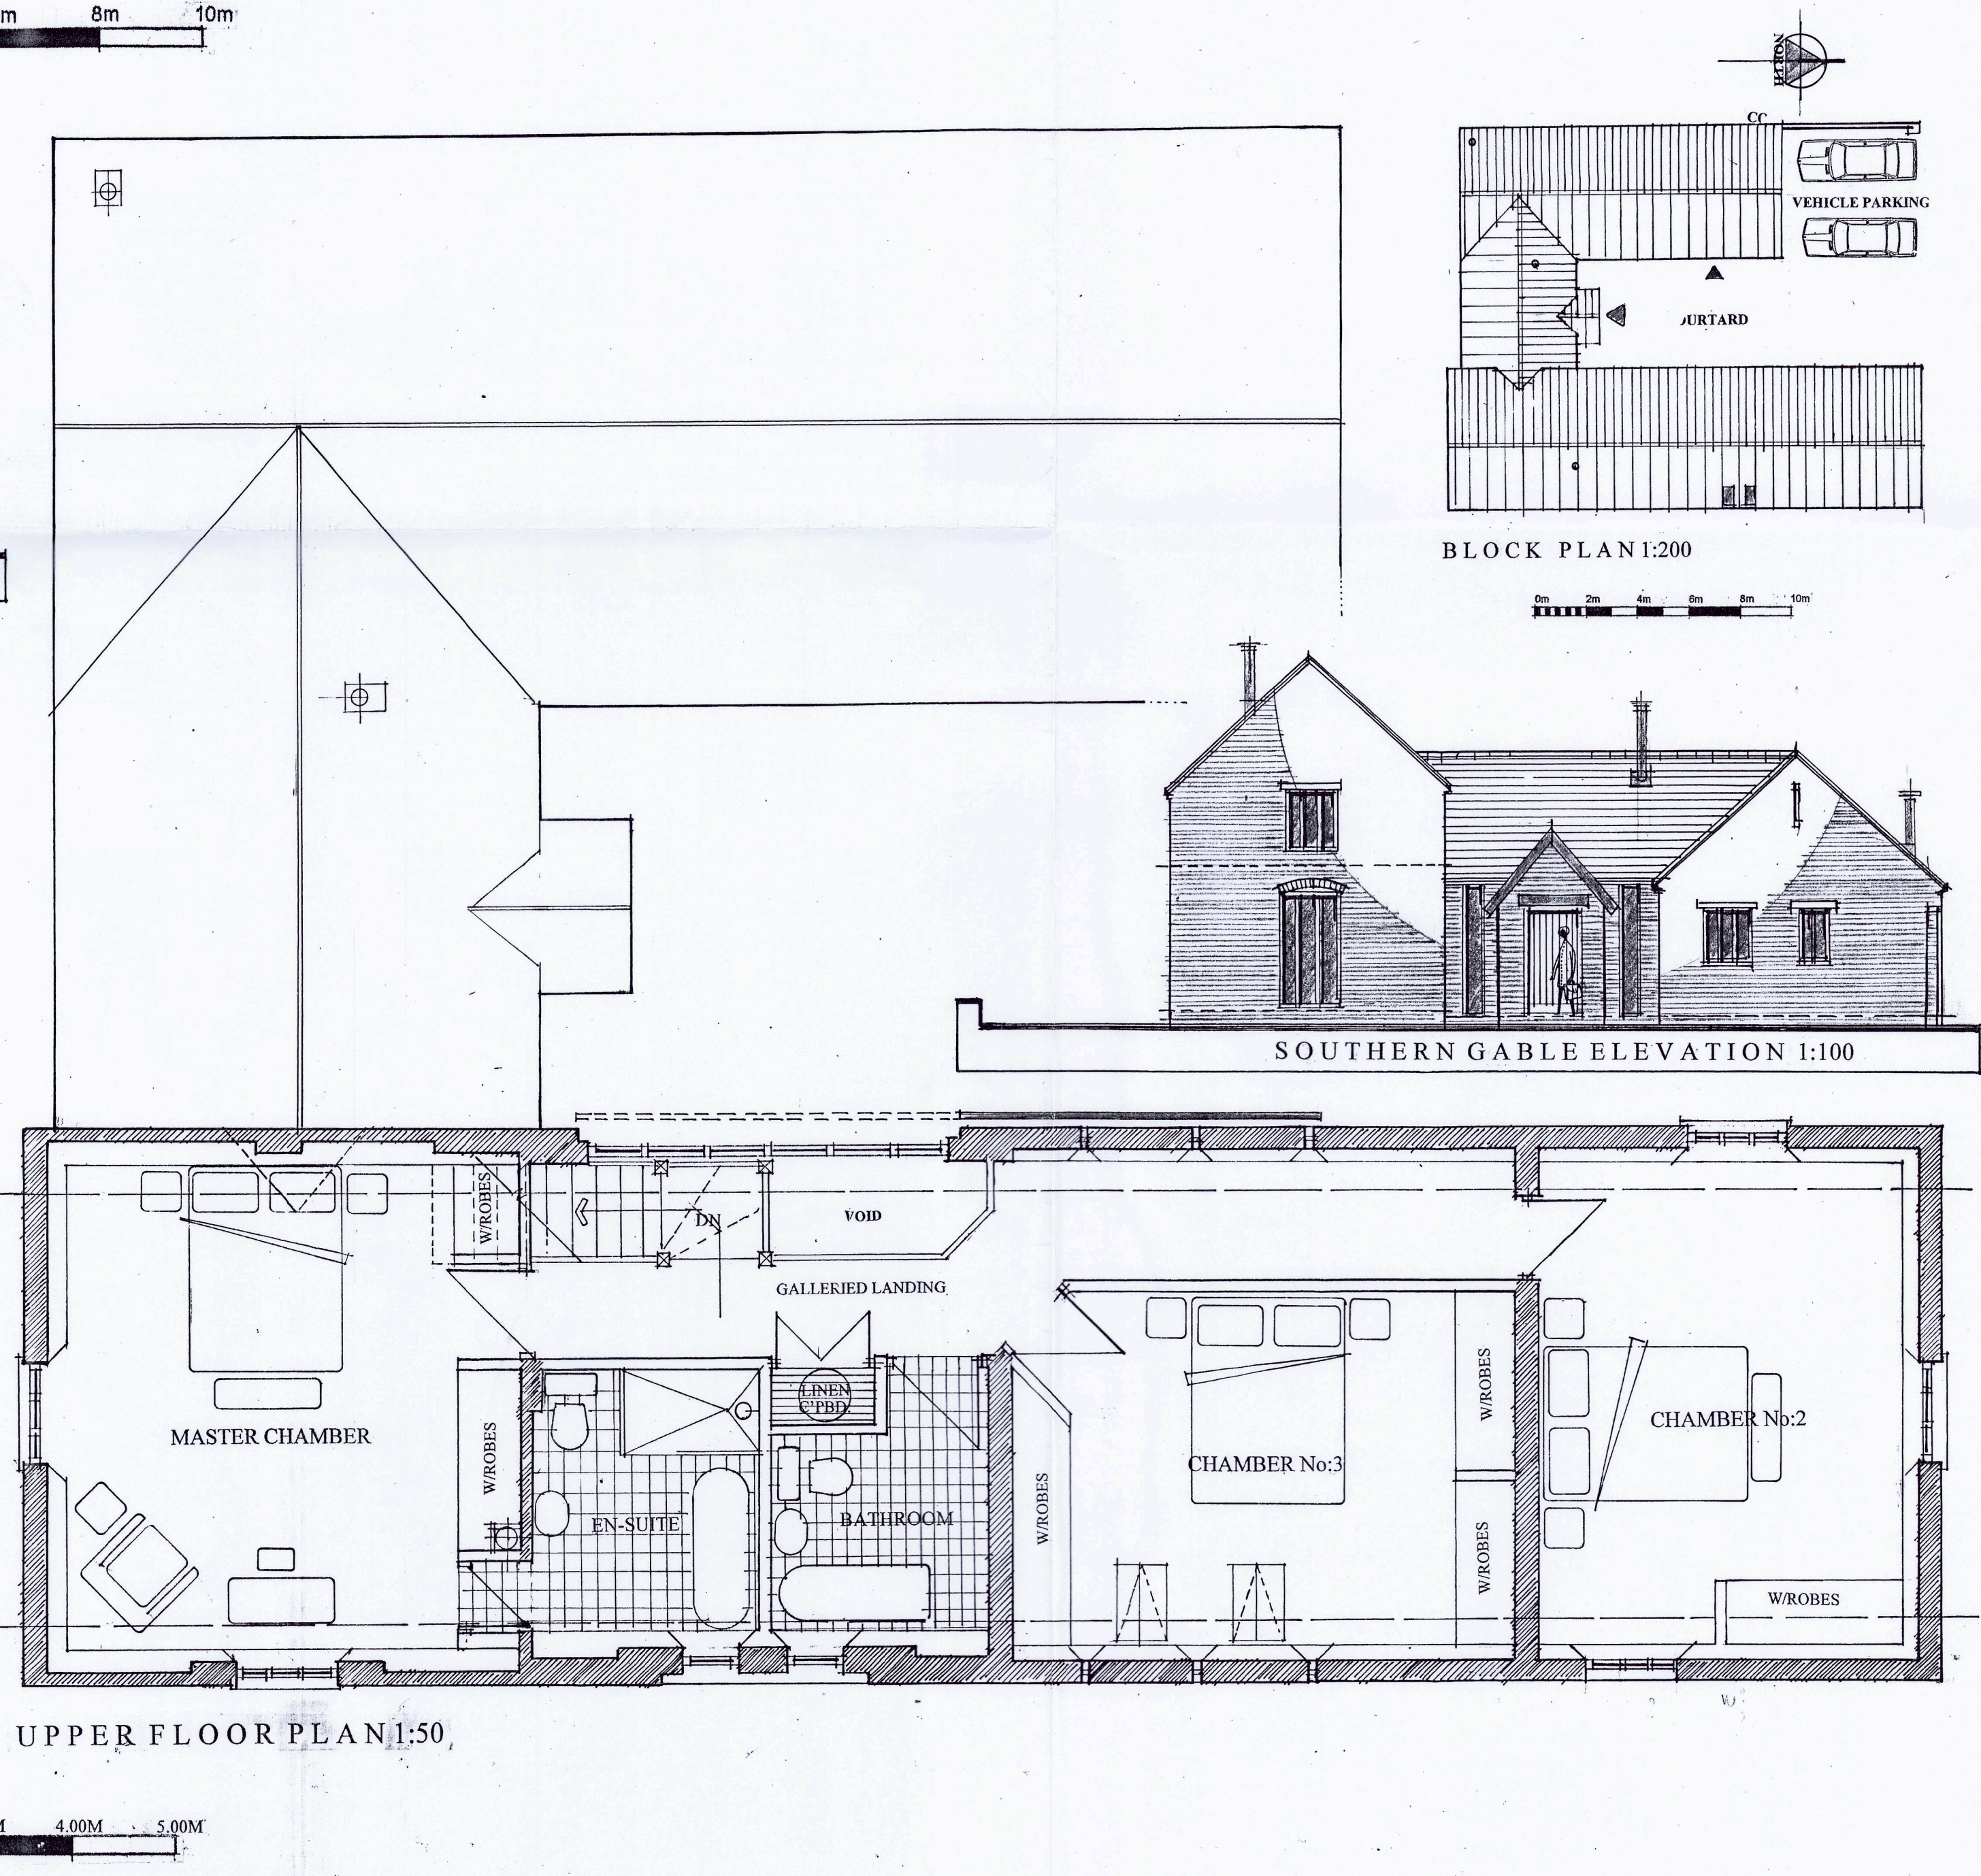
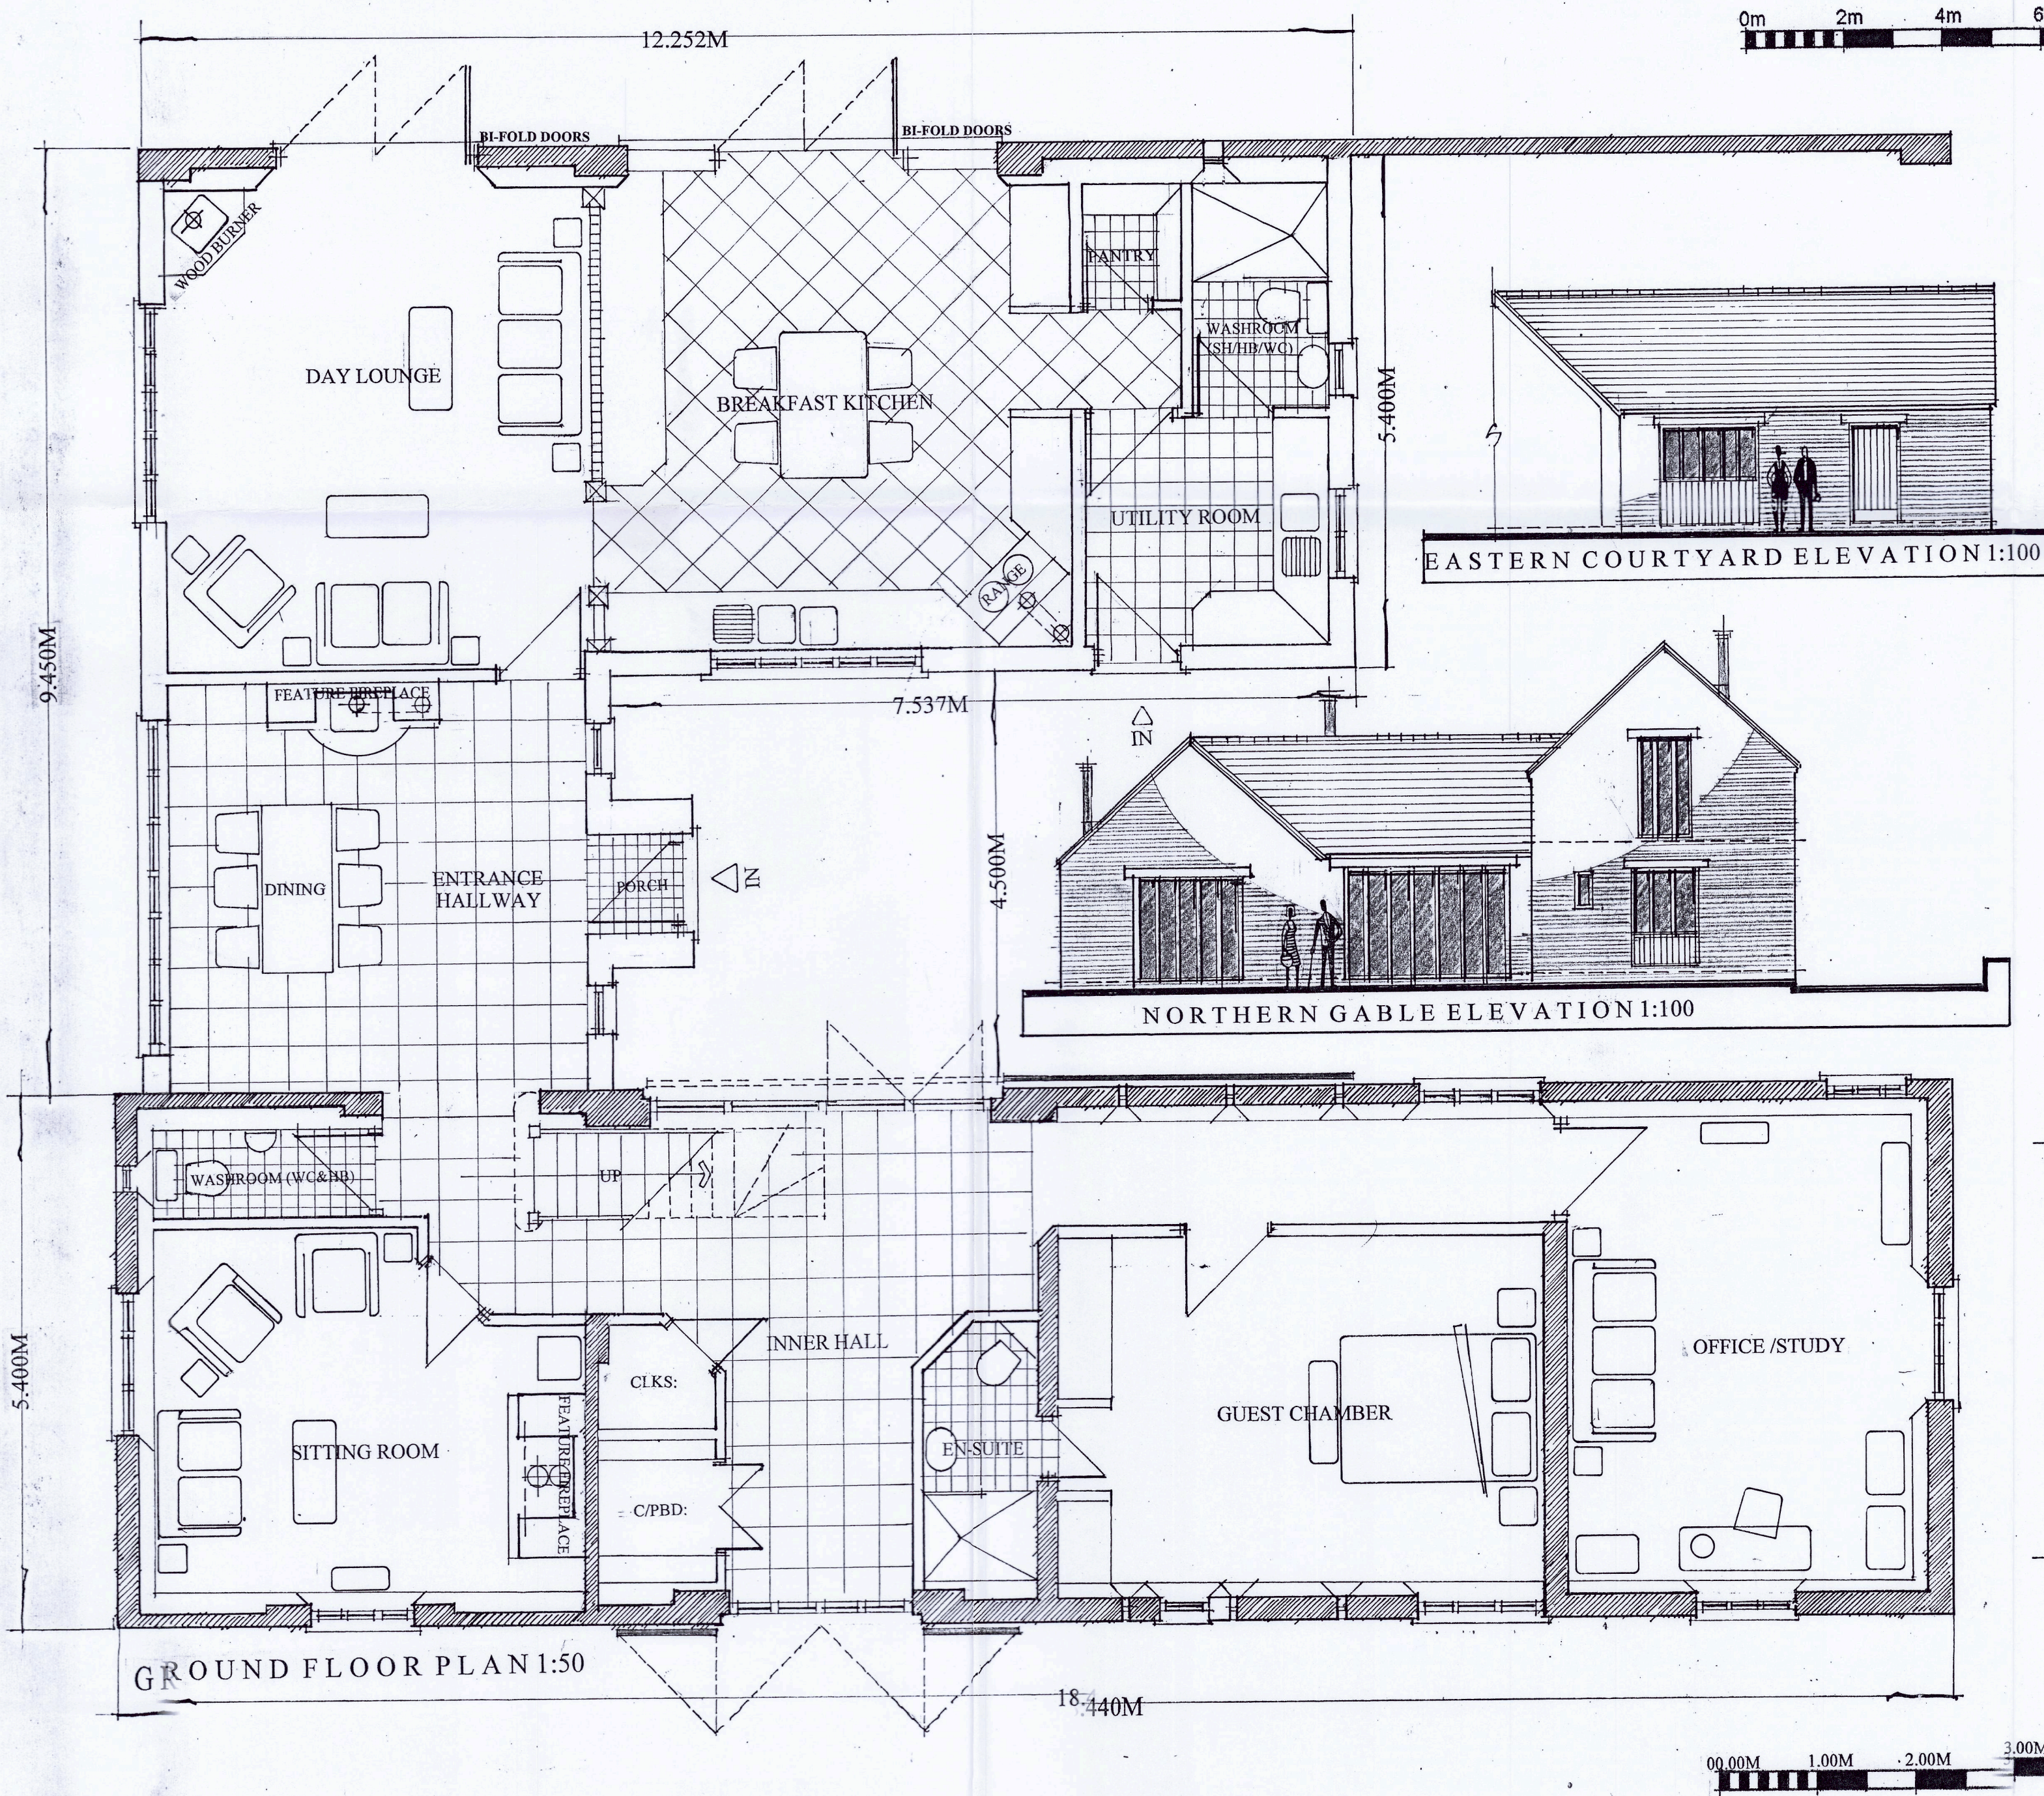
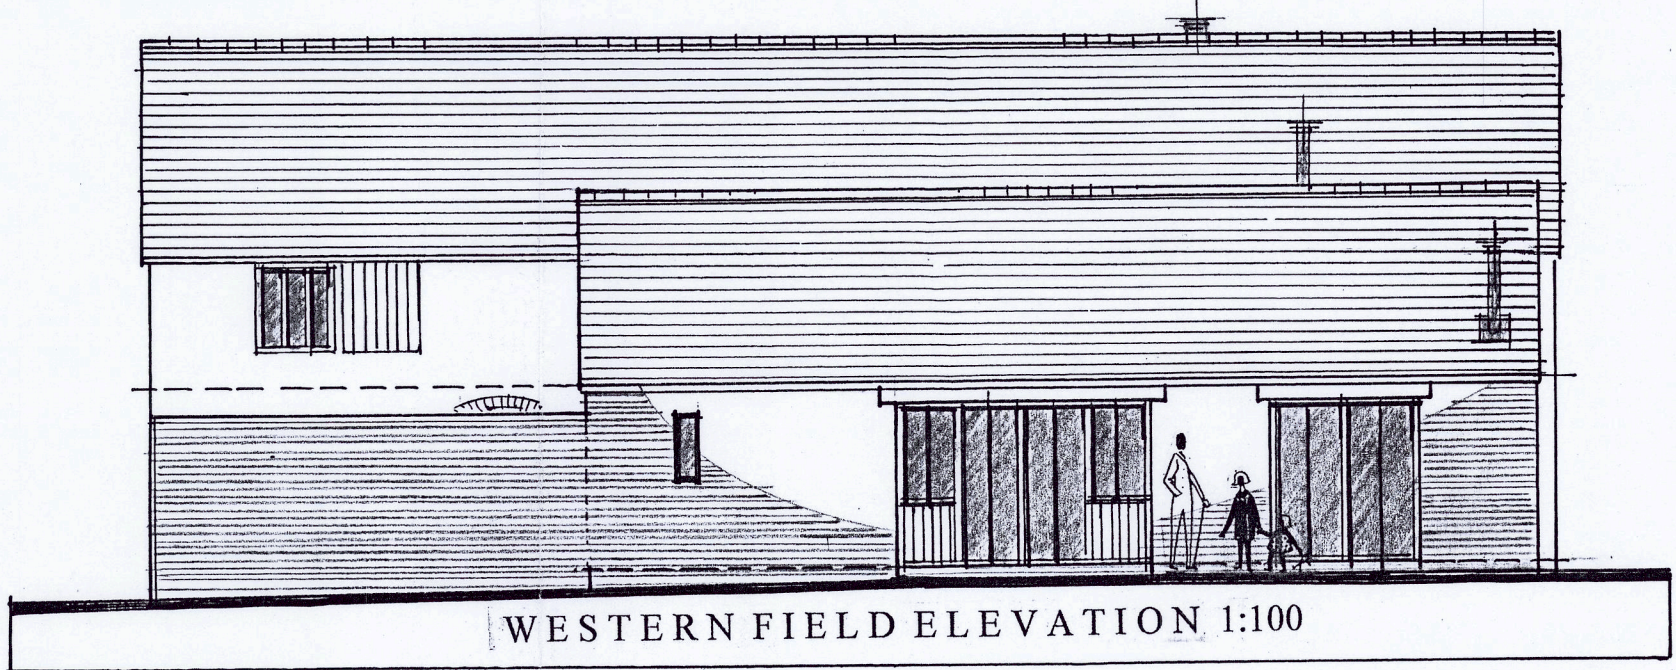
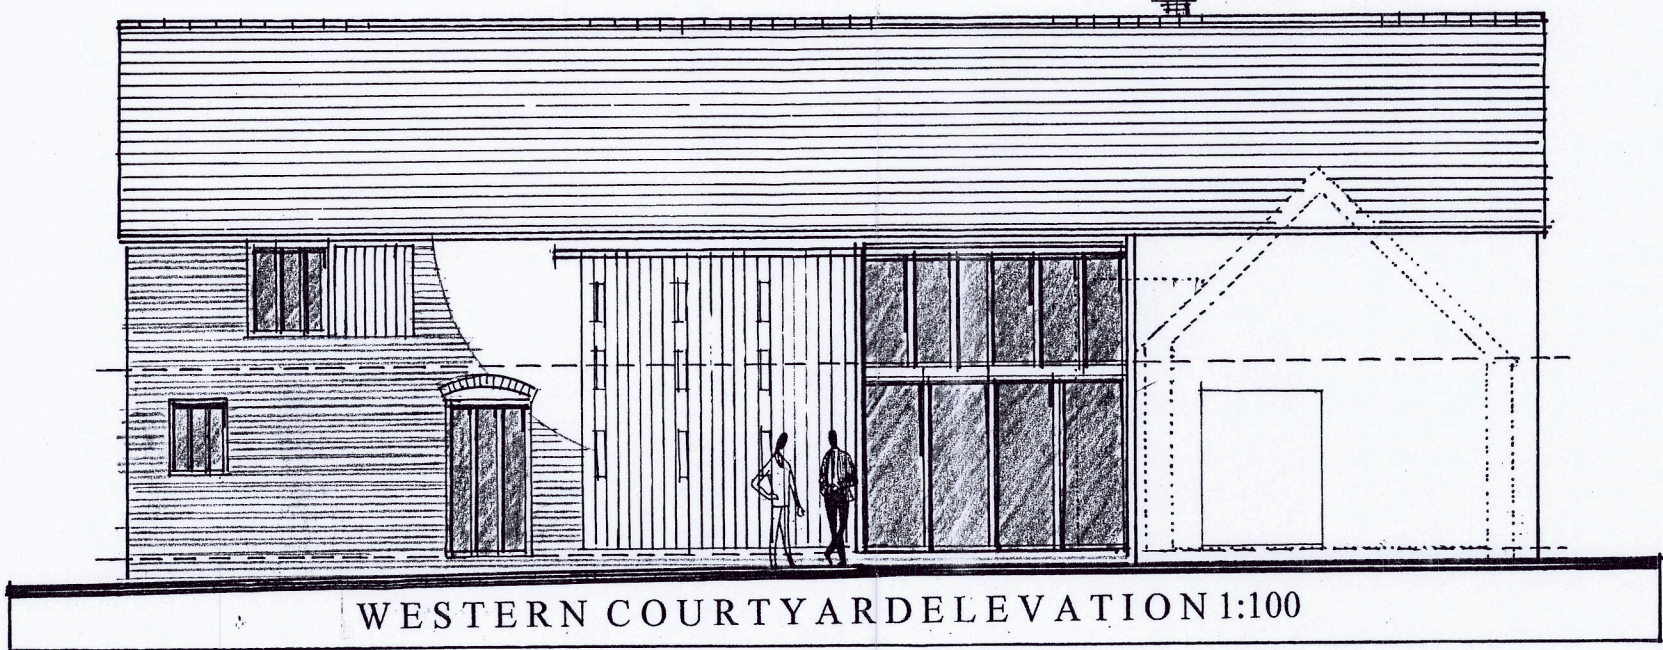


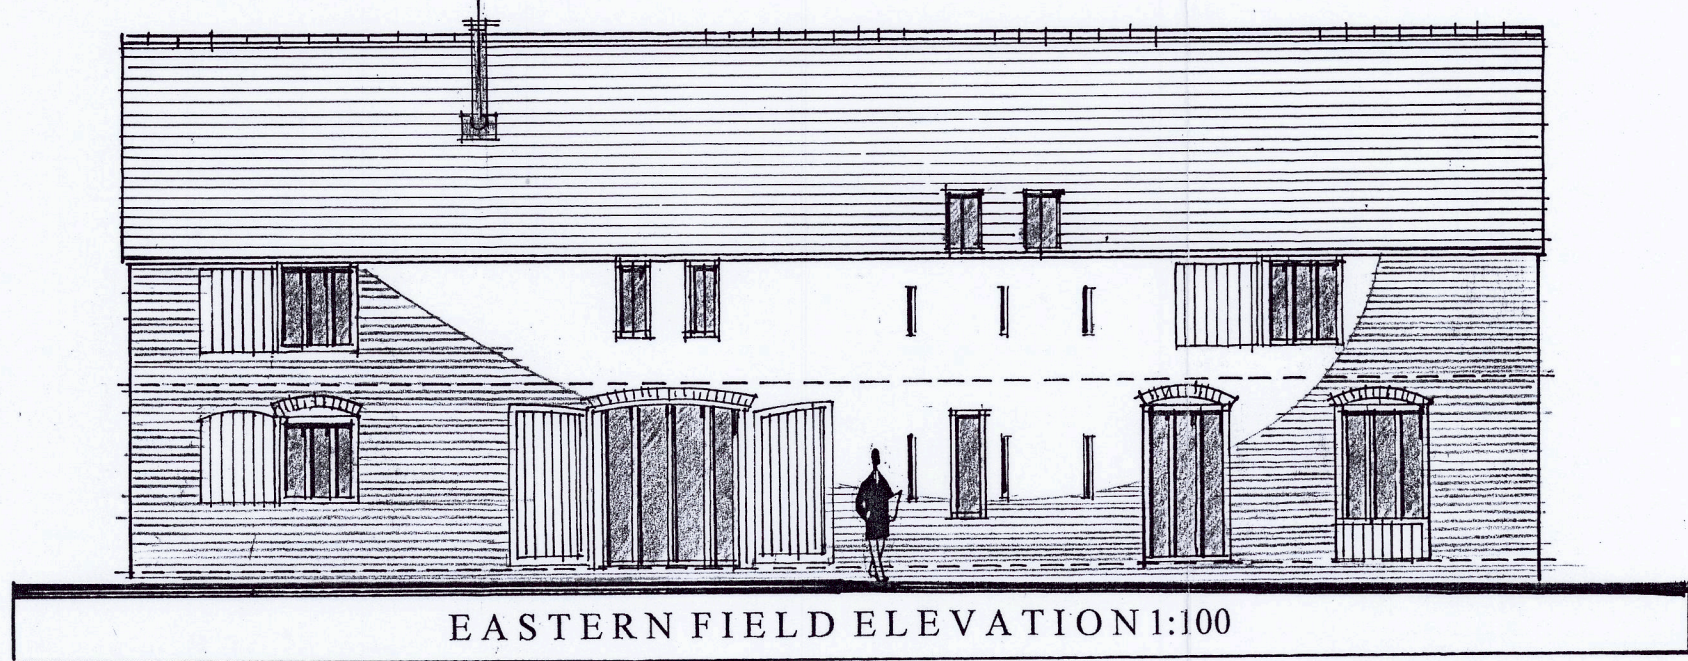

PROPOSED FLOOR PLANS & ELEVATIONS