

Block A Front Elevation Block B



Rear Elevation Blocks A & B

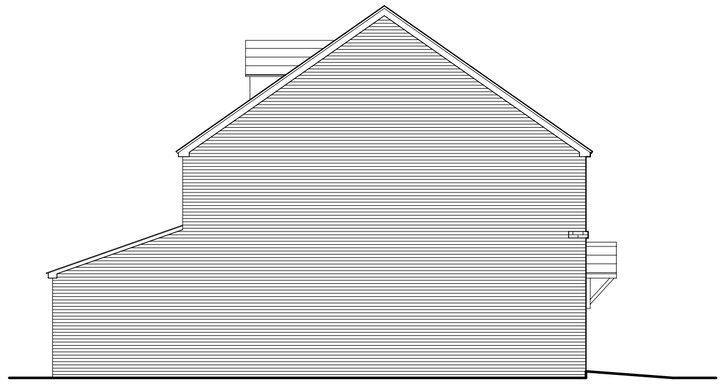

Side Elevation Block B

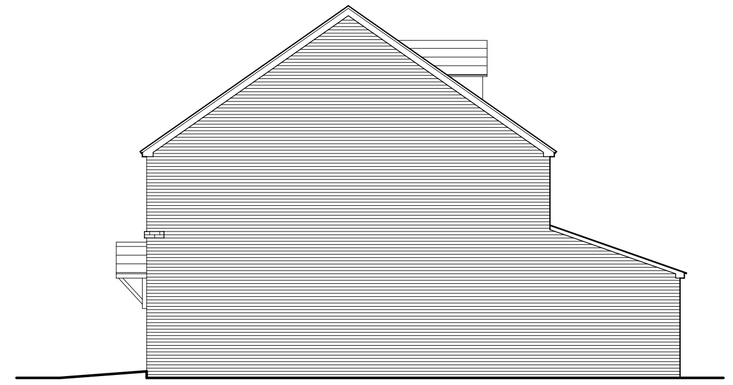

Side Elevation Block B Scale 1:100

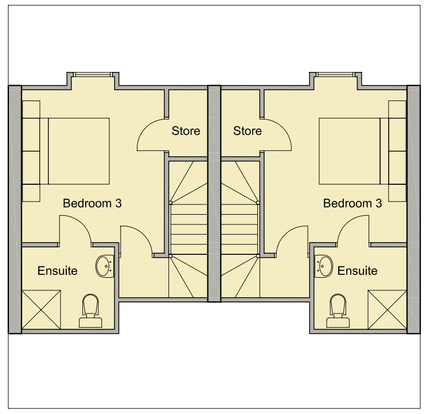

2nd Floor Block A

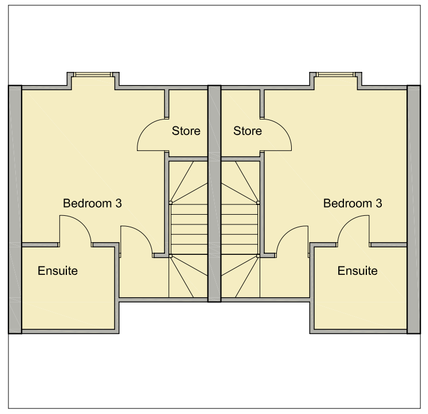

2nd Floor Block B

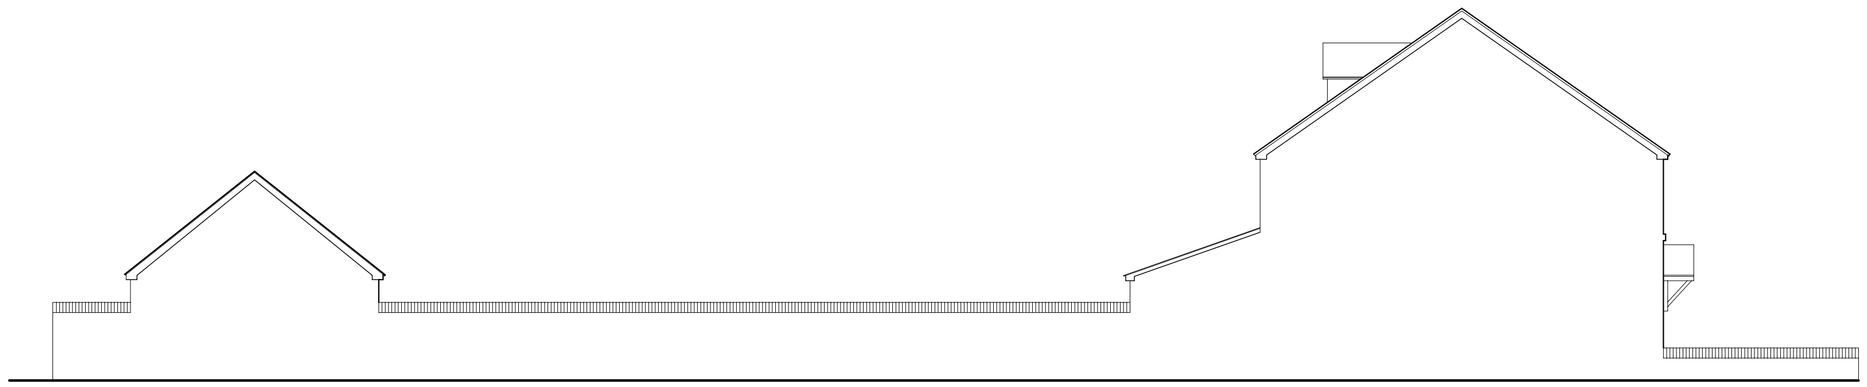

Side Elevation Block A Scale 1:100

1st Floor Block A

1st Floor Block B

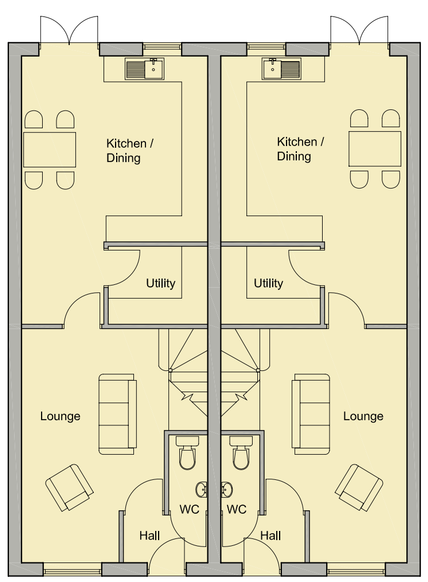

Ground Floor Block A

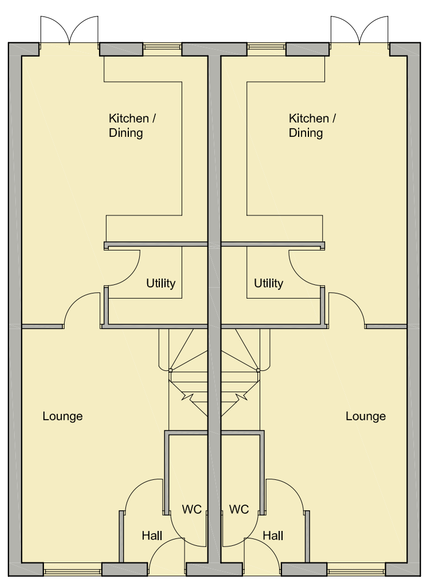

Ground Floor Block B

Scale 1:100

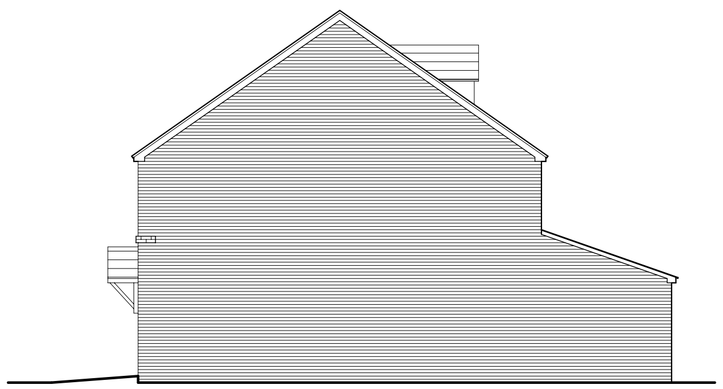

Side Elevation Block A Scale 1:100

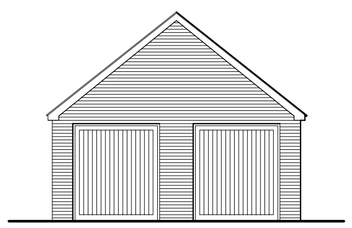

Front Elevation

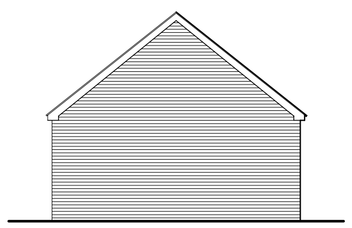

Rear Elevation

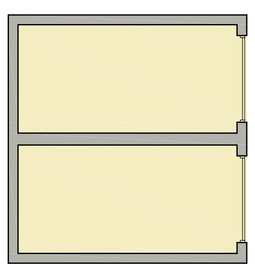

Garage Blocks A & B

Scale 1:100

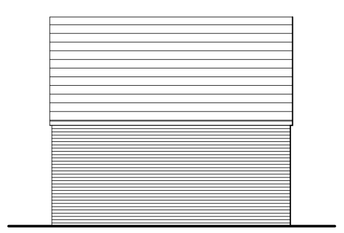

Side Elevation

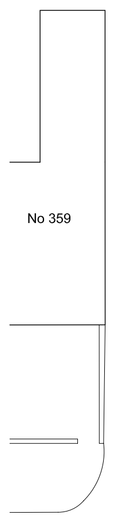

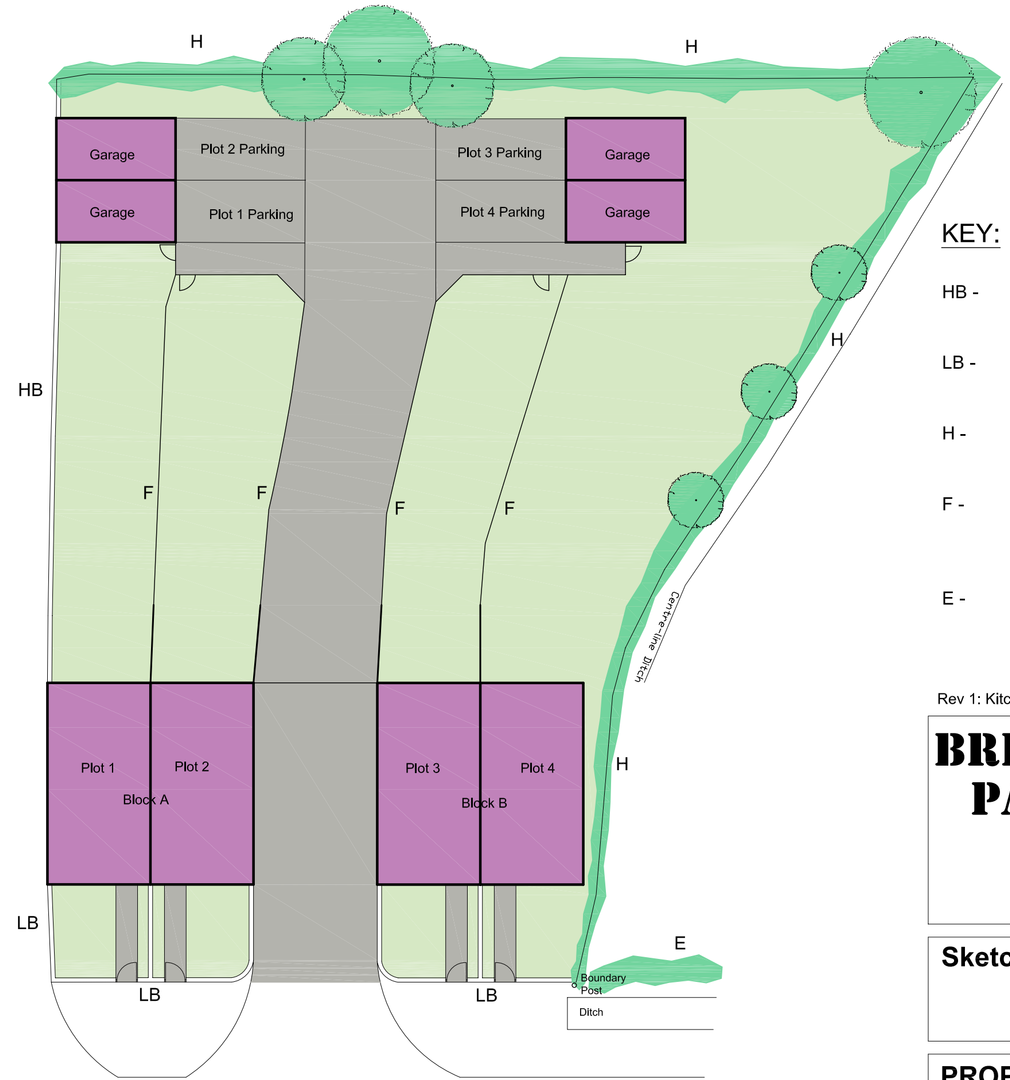

Station Road

Site Plan 1:200

KEY:

HB -	1800 high brick wall with blue brick on edge coping
LB -	750 high brick wall with blue brick on edge coping
H -	new hedge of native specie with 1m high post and rail fence
F -	900 high close boarded wood fence with 2 no 1800 x 1800 privacy panels abutting rear of property
E -	existing hedge

Rev 1: Kitchen extended and utility added

BRIAN DEARLOVE PARTNERSHIP

Unit C Edward House
Grange Business Park
Enderby Road,Whetstone
Leicester tel (0116) 2783355

Sketch Scheme

PROPOSED DEVELOPMENT
Station Road
Bagworth

date Jan 08	drg.no. 3880/B1
scale 1:100, 1:200	