

EXISTING POST AND RAIL FENCE

EXISTING ESTABLISHED HEDGE


EXISTING ESTABLISHED PLANTING
(MAINLY HAWTHORE, IVY, WILLOW
AND BRAMBLE)

NATURE / WILDFLOWER AREA

NEW HEDGE SCREEN OFBIRD
FRIENDLY NATURAL SPECIES:

Hawthorn
Blackthorn
Field Maple
Holly
Dogwood
Dog Rose

(RSPCB recomendations)

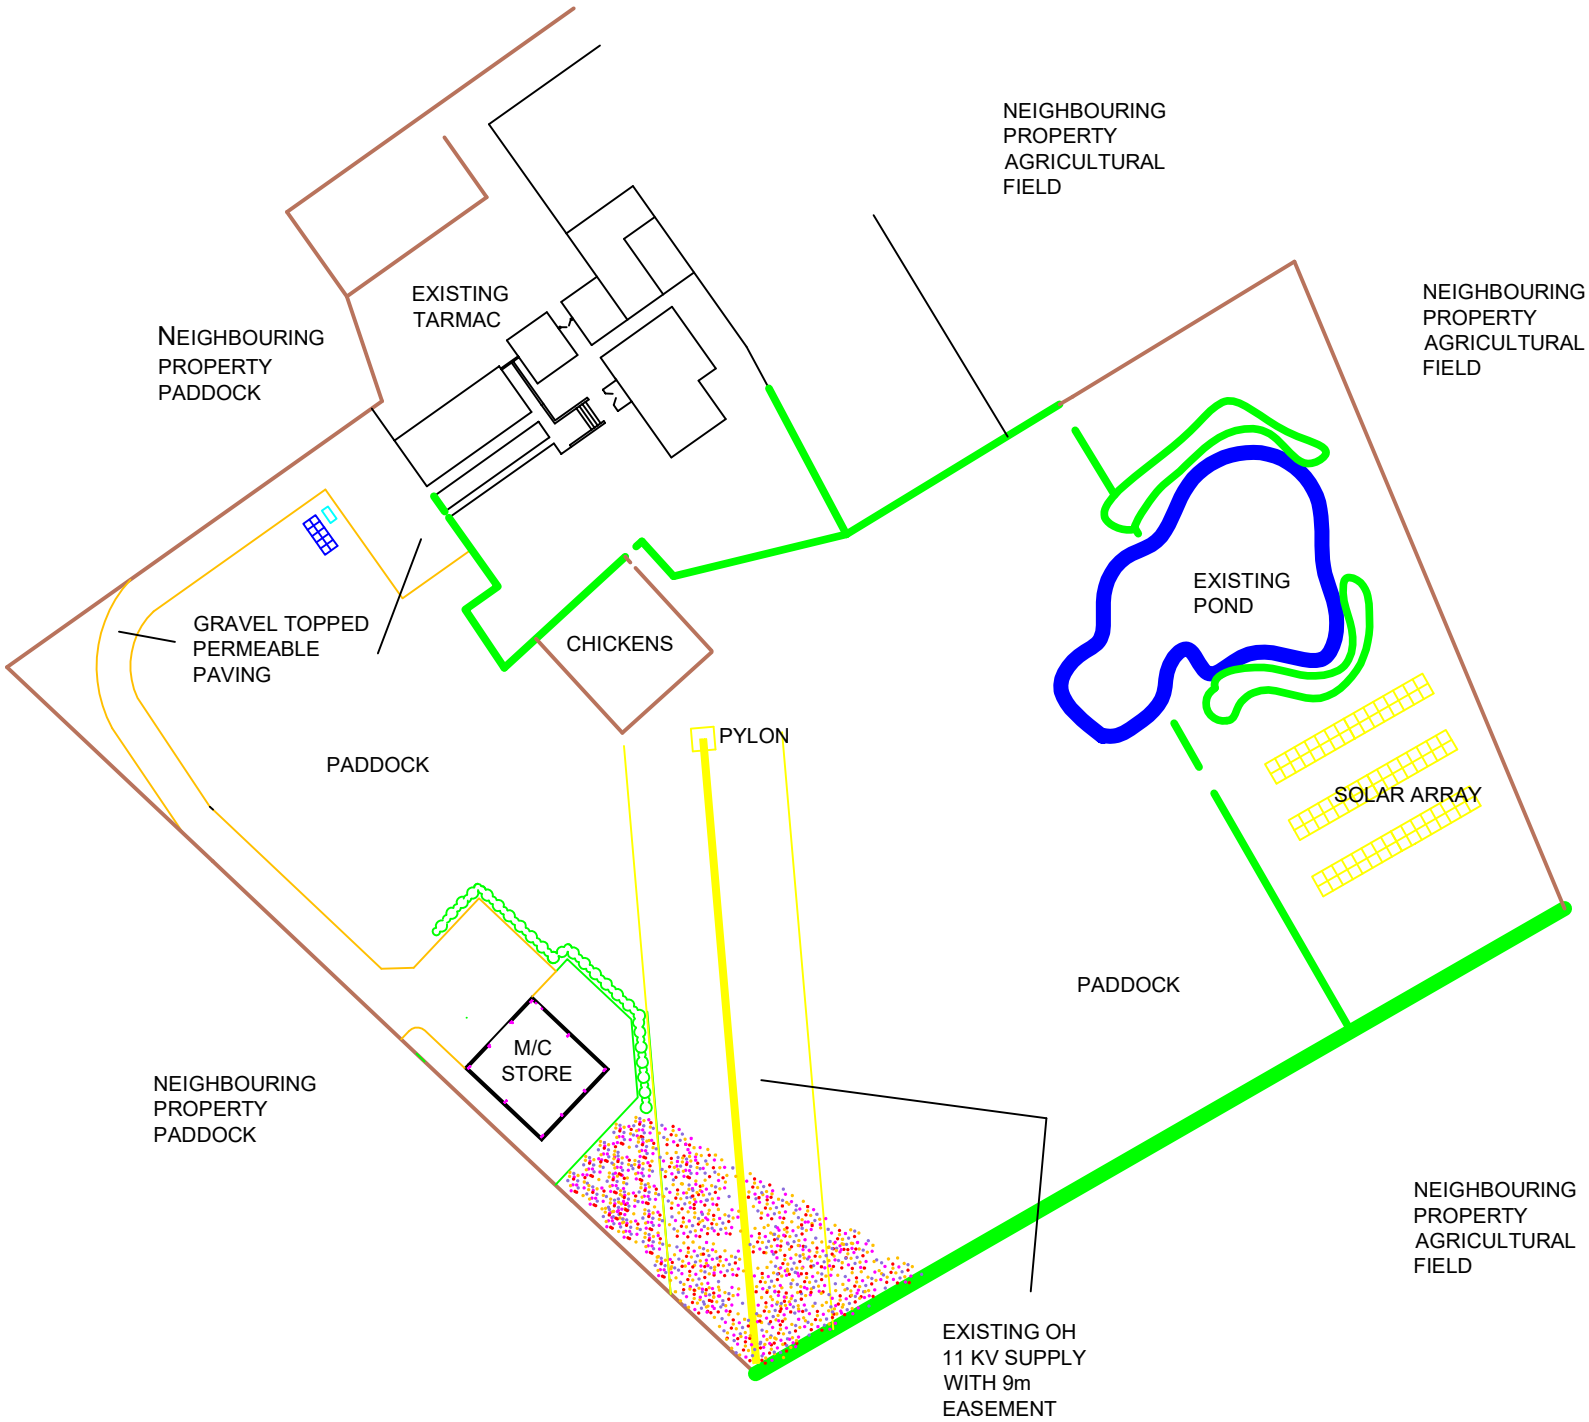

0 10 50 100

METRES

REVISION HISTORY

A - Original

Client Mr J and Mrs D Watson			
Address Oak Tree House, Rogues Lane, Stoke Golding			
Date 09-02-24	Scale 1:1000 @ A3	Drawing No: WAT/LS/01	
Drawing OAK TREE HOUSE LANDSCAPE PLAN			Revision A