OVERALL BOUNDARY OF SITE = APPROX 440 SQ METRES

NORTH

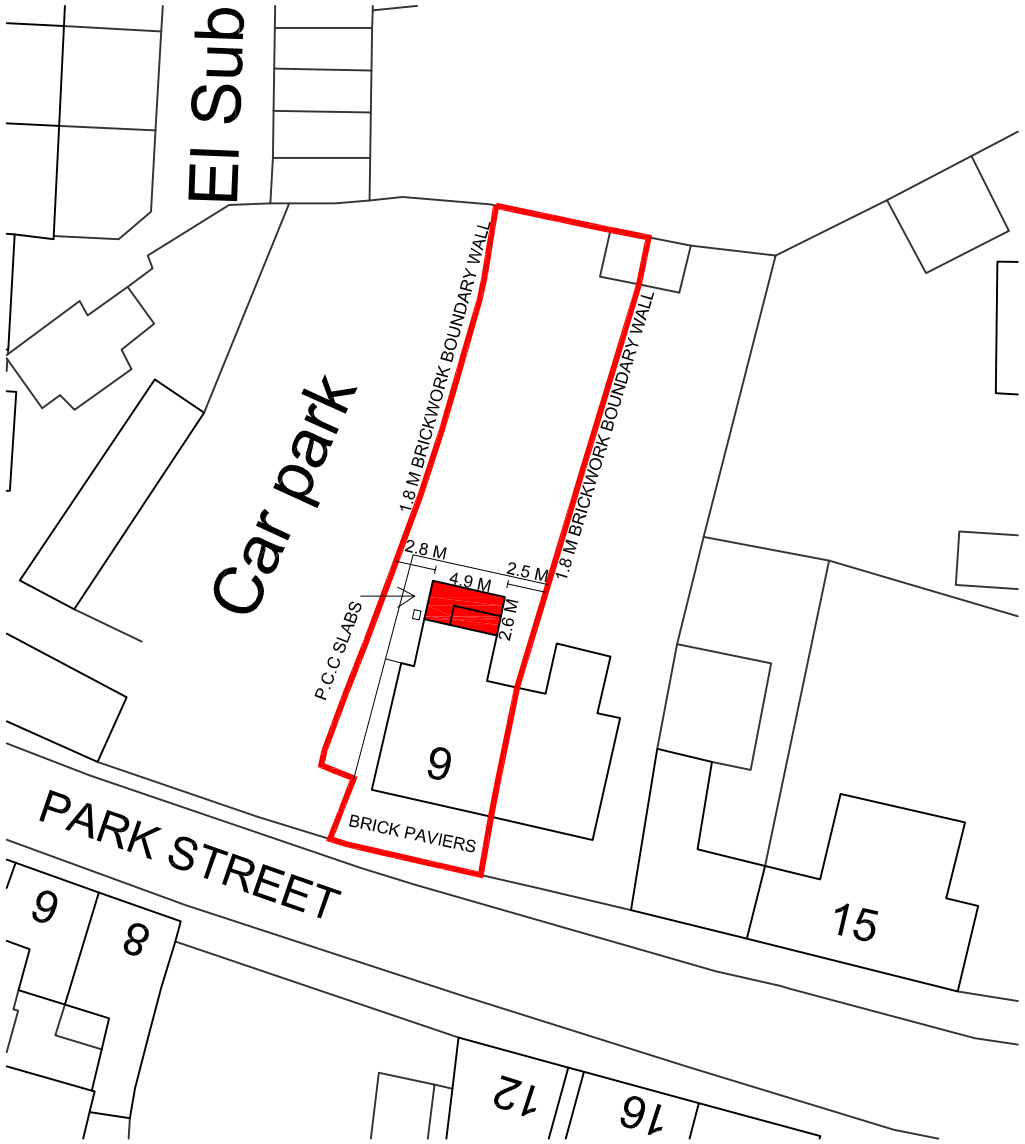

Site Plan 1:500

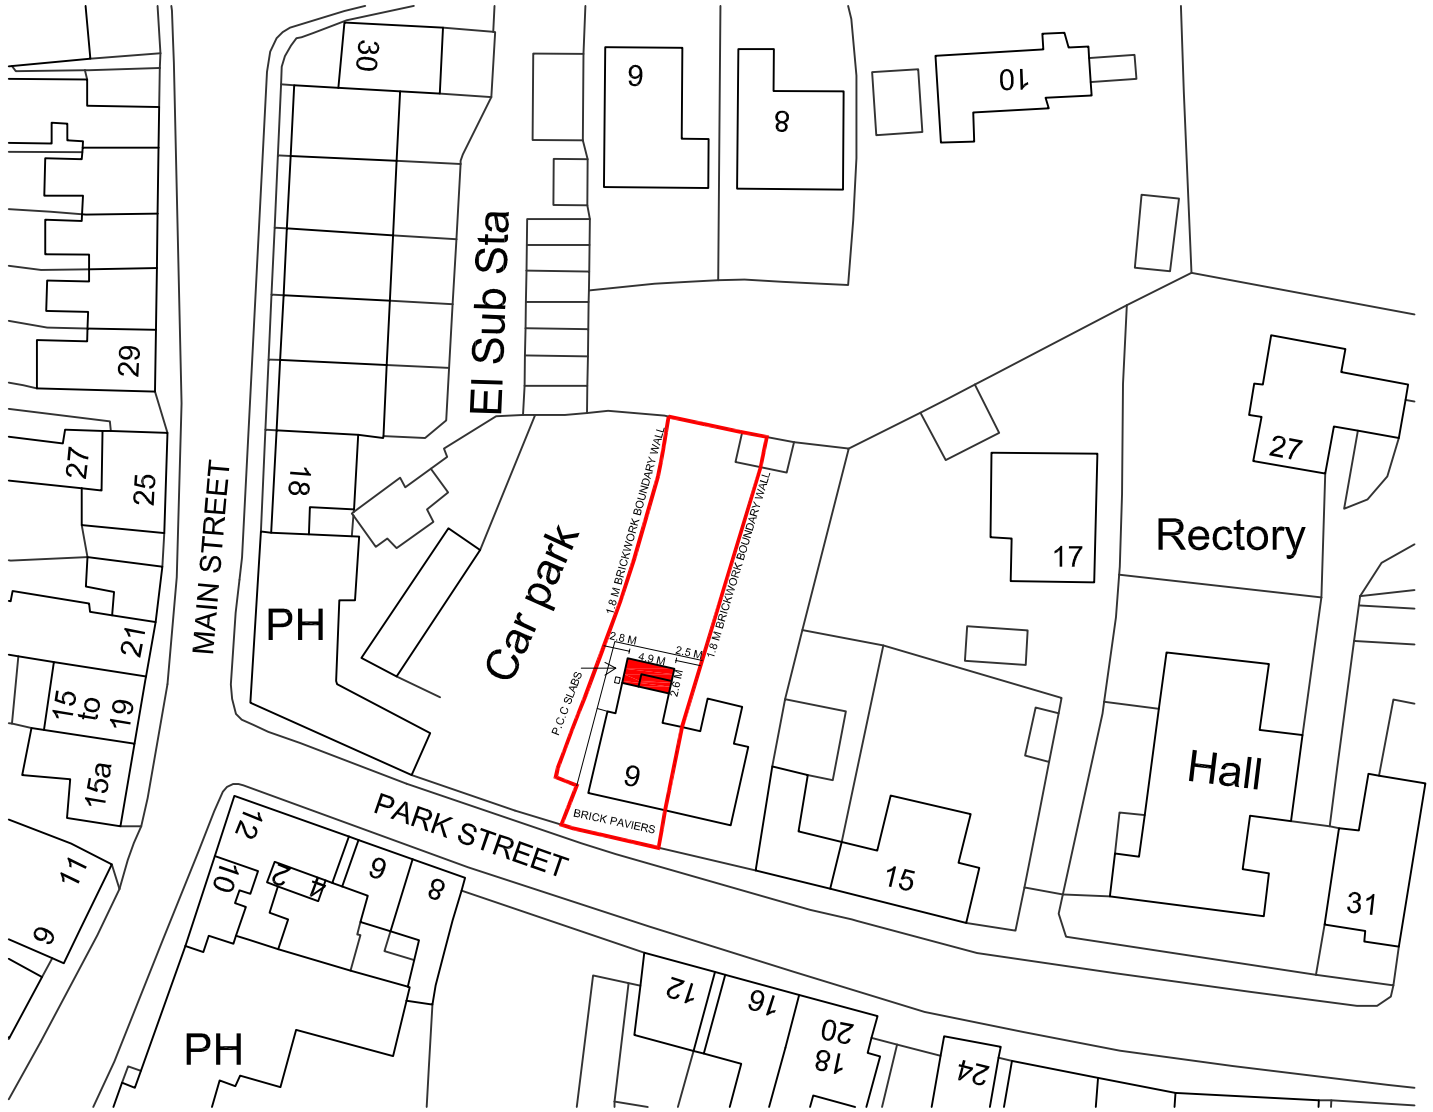

Location Plan 1:1250

Rev:	Revision Note:	Date:	Chkd:
A	Extent of proposed slabs amended. Ramped access to garden added.	28/06/11	RB
B	Ramp to garden omitted as per clients instruction. Proposed slabs to extend over ramped area.	08/07/11	RB

Client:
Ms J Riley
9 Park Street, Market Bosworth,
Nuneaton, Leics, CV13 0LL

Project:
Proposed Disabled Adaptation

O.T. - Paul Withington

Job Reference:	5420		
Drawing Number:	5420.11B		
Drawn By:	RB	Checked By:	RB
Revision:	B	Date:	27-04-11
Scale:	Varies	Paper Size:	A3

care&repair west leicestershire
2 Mantle Lane • Coalville
Leicestershire • LE67 3DW
Telephone: 01530 510031
www.carerepair.org.uk

STATEMENT OF OWNERSHIP. This drawing is the property of Care & Repair Ltd and is protected by copyright laws.This drawing may not be copied, altered or distributed without prior written consent from Care & Repair Ltd. Failure to observe this statement may result in legal action being taken.