

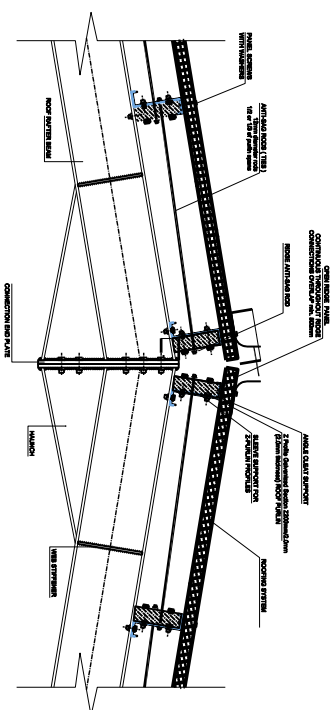
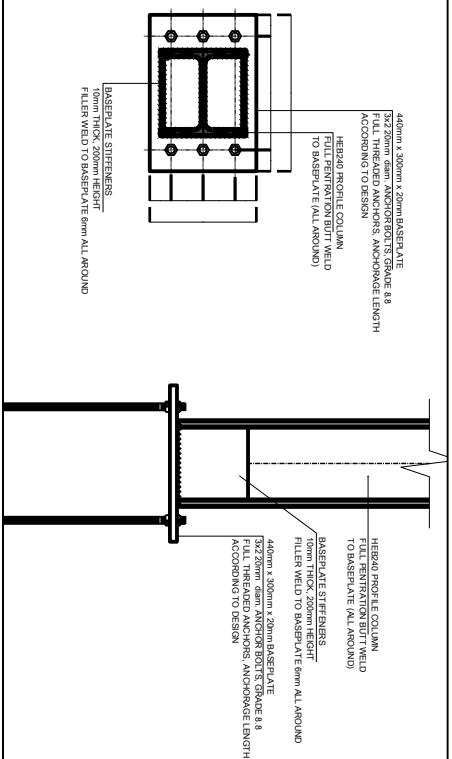
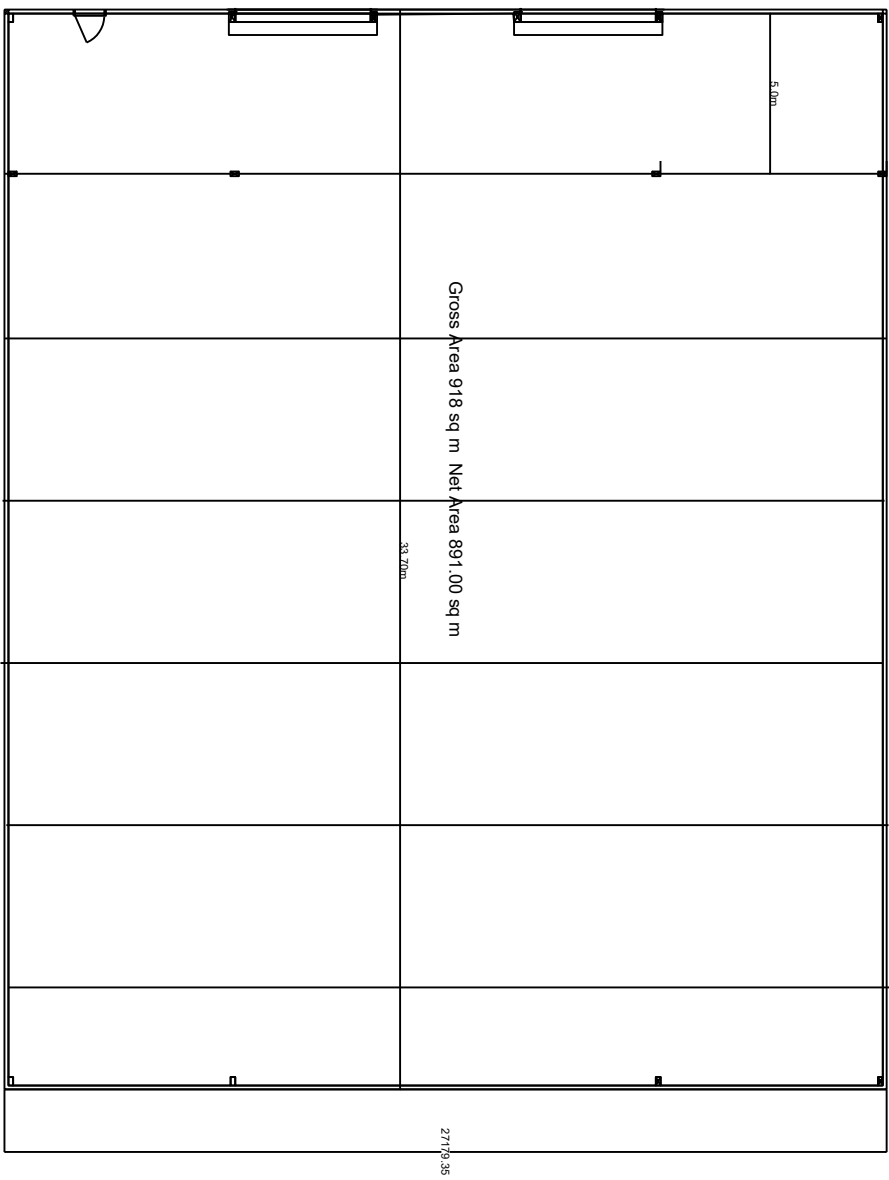
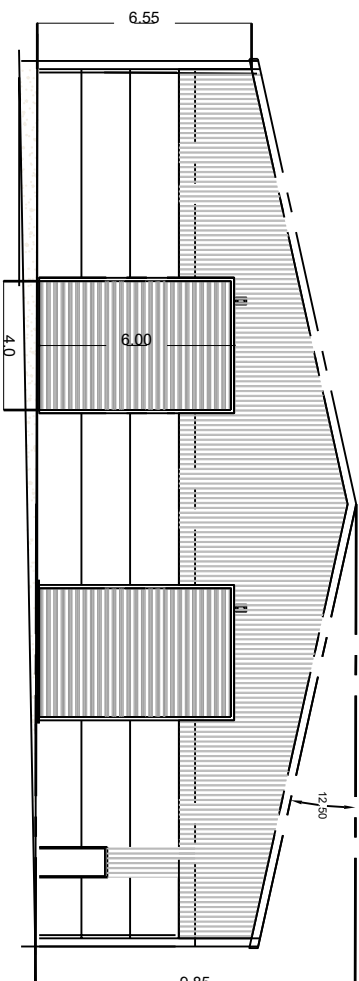
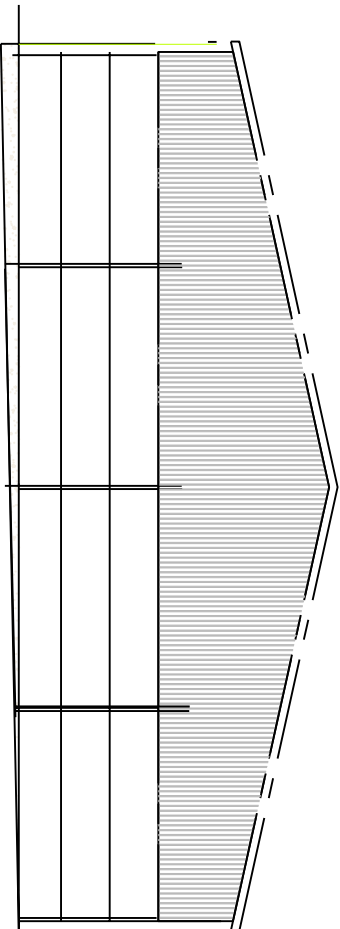
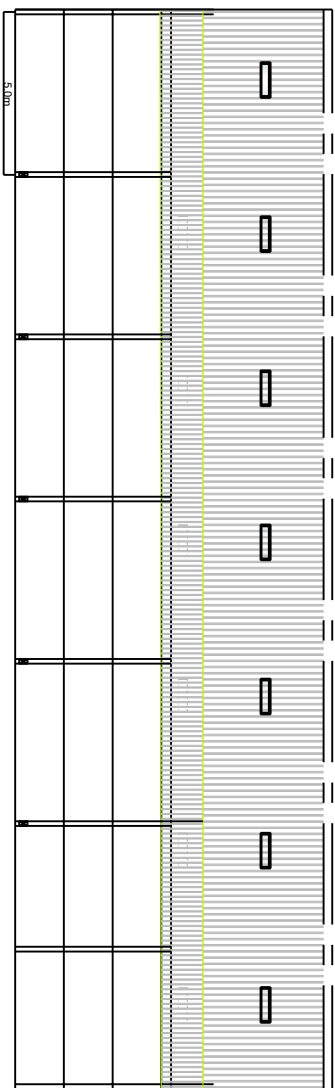


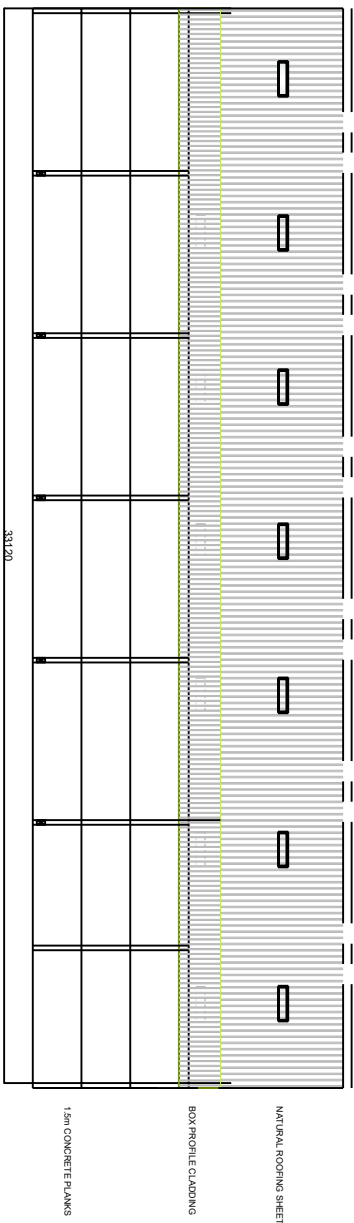

Notes:-

For guidance only. Do not scale off this drawing

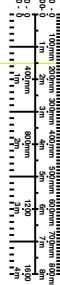

GENERAL NOTES:

- [illegible]

FOR APPROVAL

Rev	By	Chld	Apprvd	Date	Description
A	MMWC			Mar20	Building areas amended

Wood Farm Holdings Ltd


Michael W Conway
110 Melbourne Road
Isstock
Leics
LE67 6NN
Tel 01530
mobile 07967 718075
Email:
mwc@conway22.co.uk
mwc@conway22@btinternet.com

FARM RELOCATION SITE

Drinking
FARM BUILDINGS
GRAIN STORE
BUILDING 4

Drawn by: MNC	Date: DEC 19
Checked by: MNC	Date: DEC 19
Drawing No. E19-29-074	
Revision: B	

Drawing Scale: 1:100