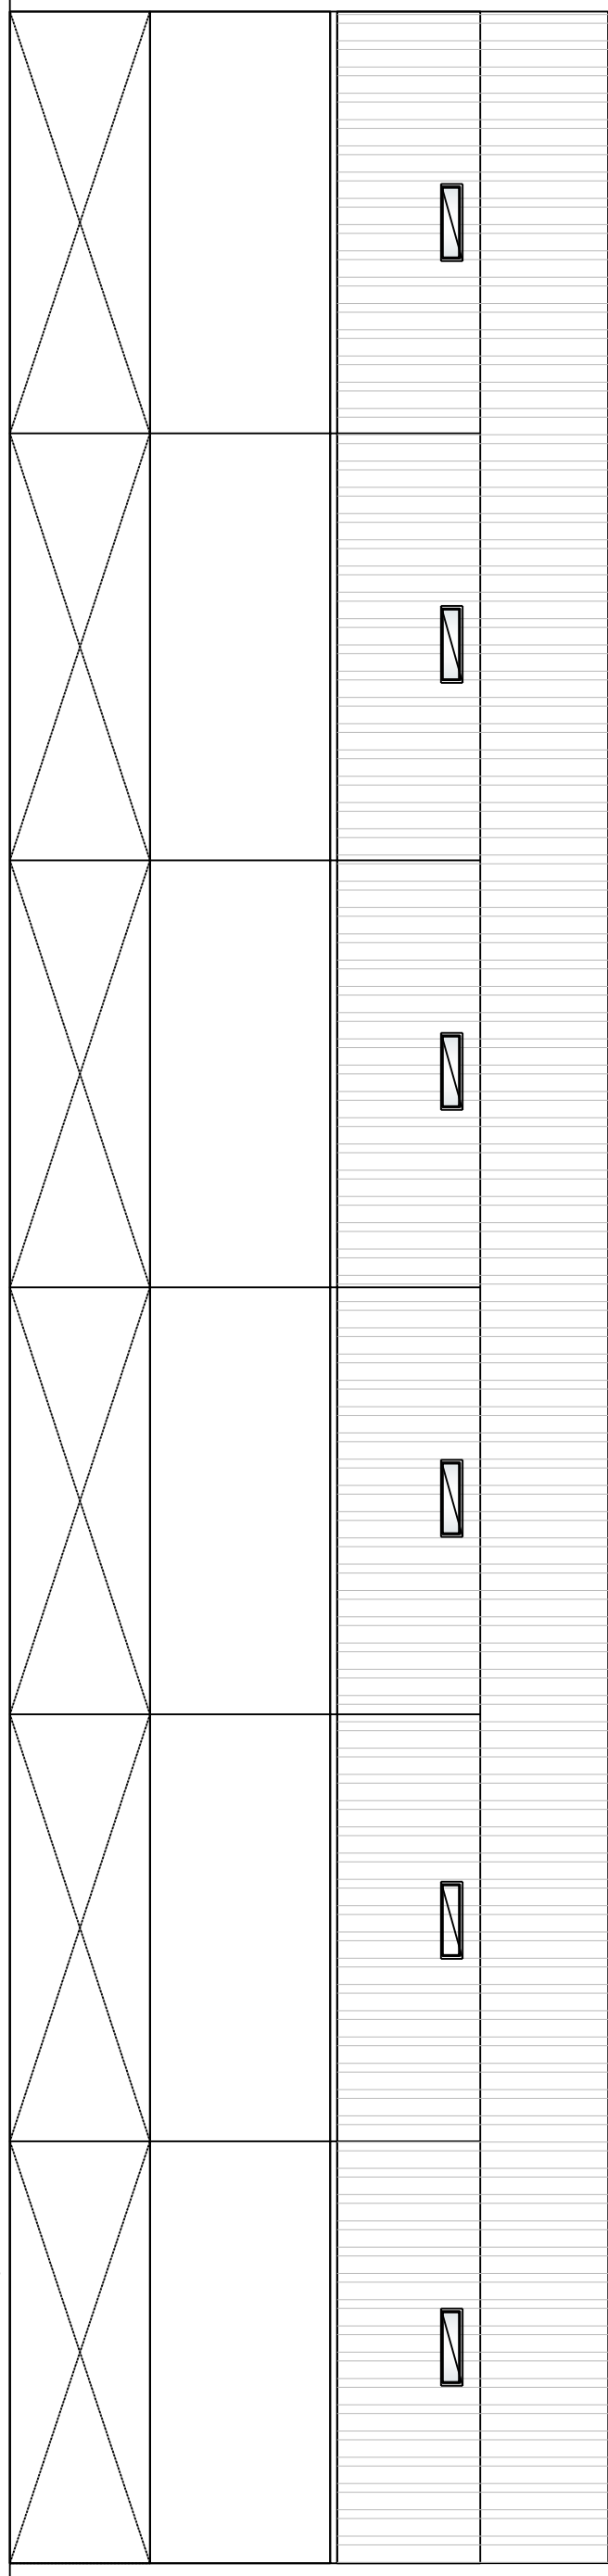
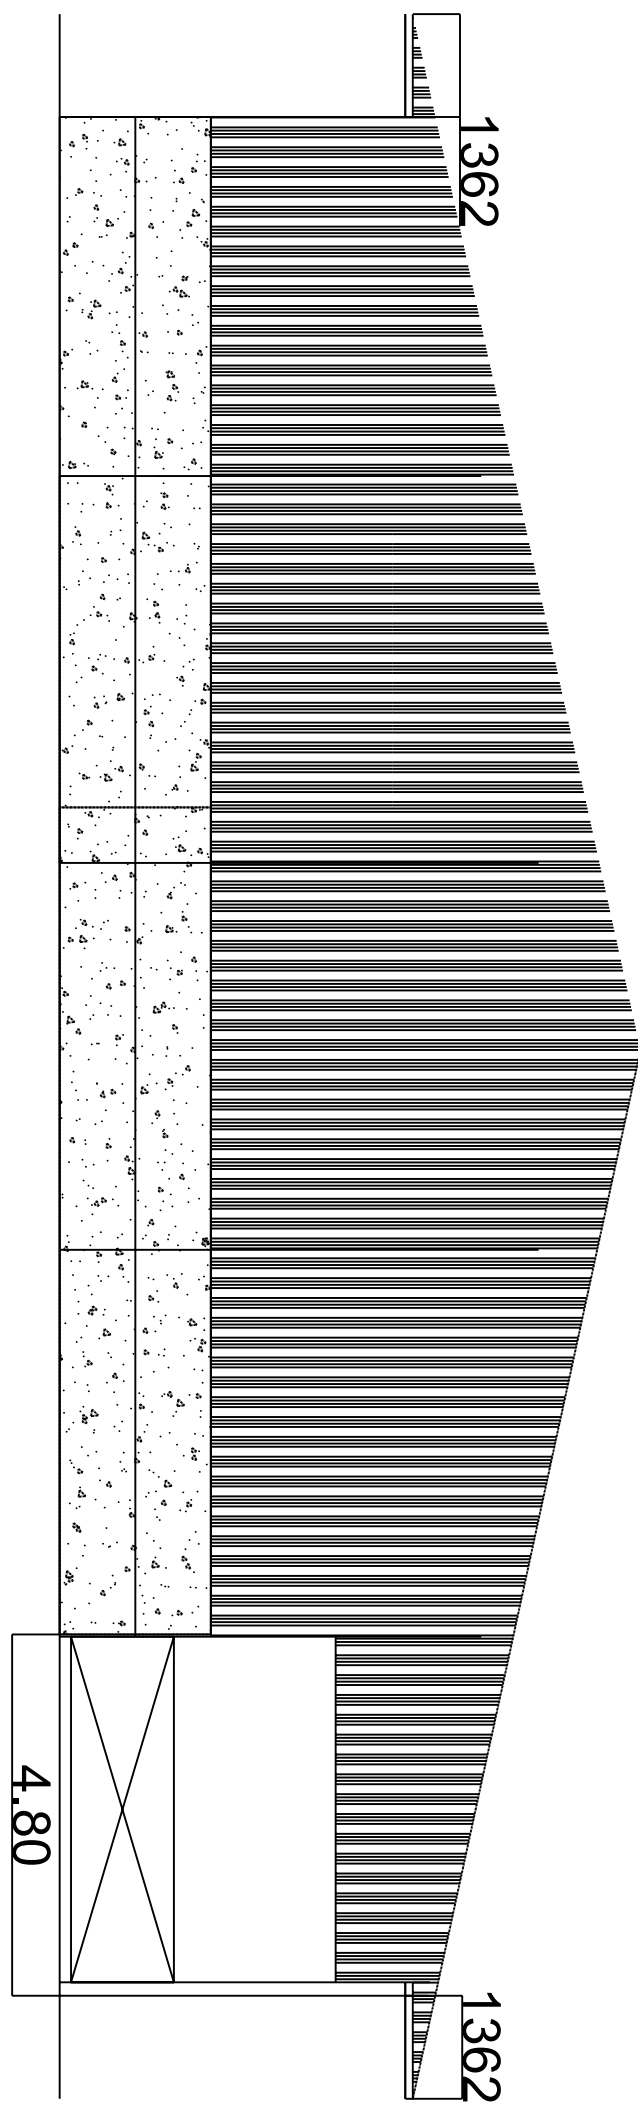
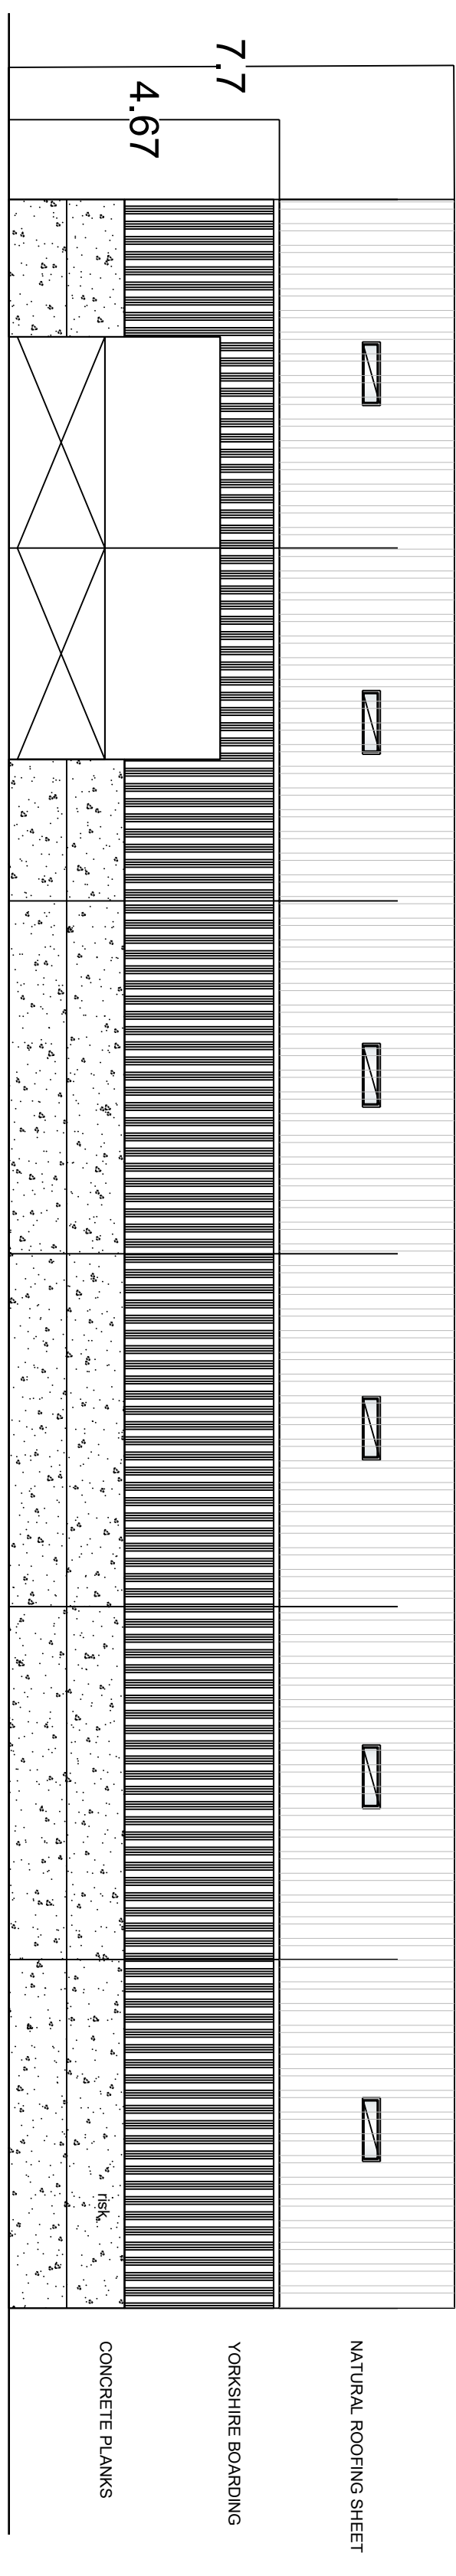
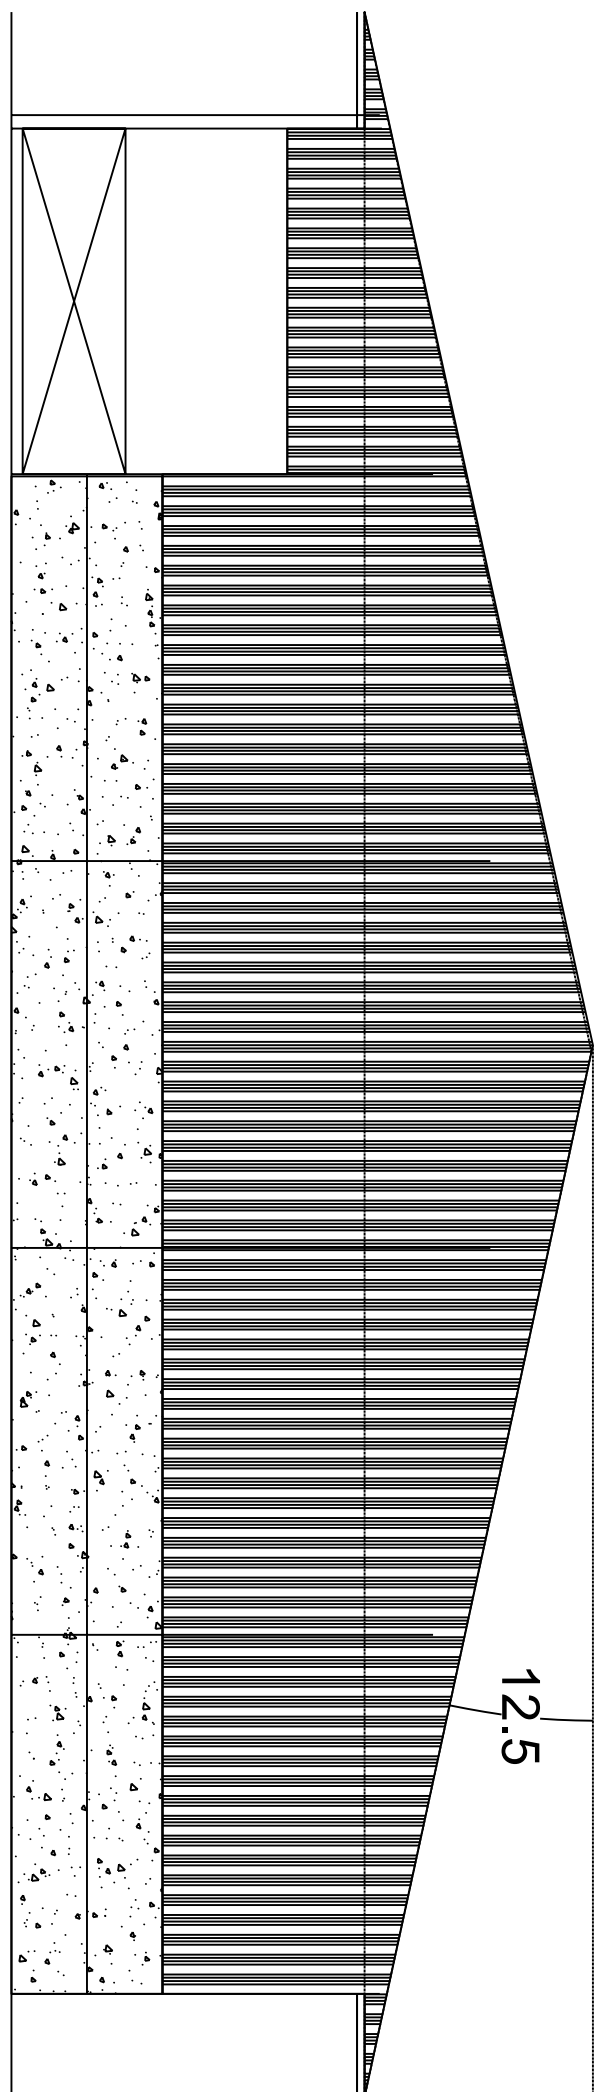
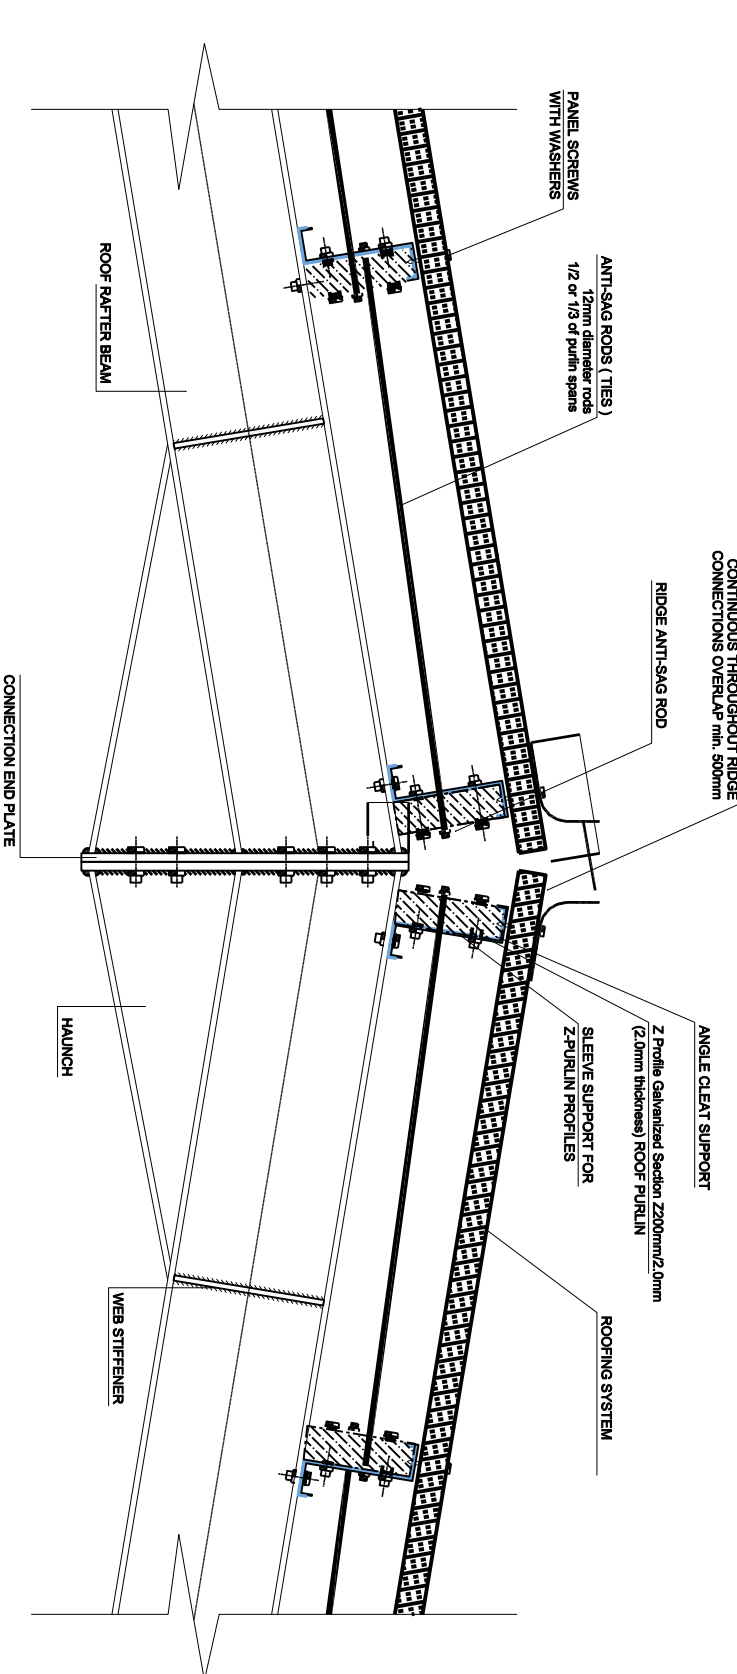
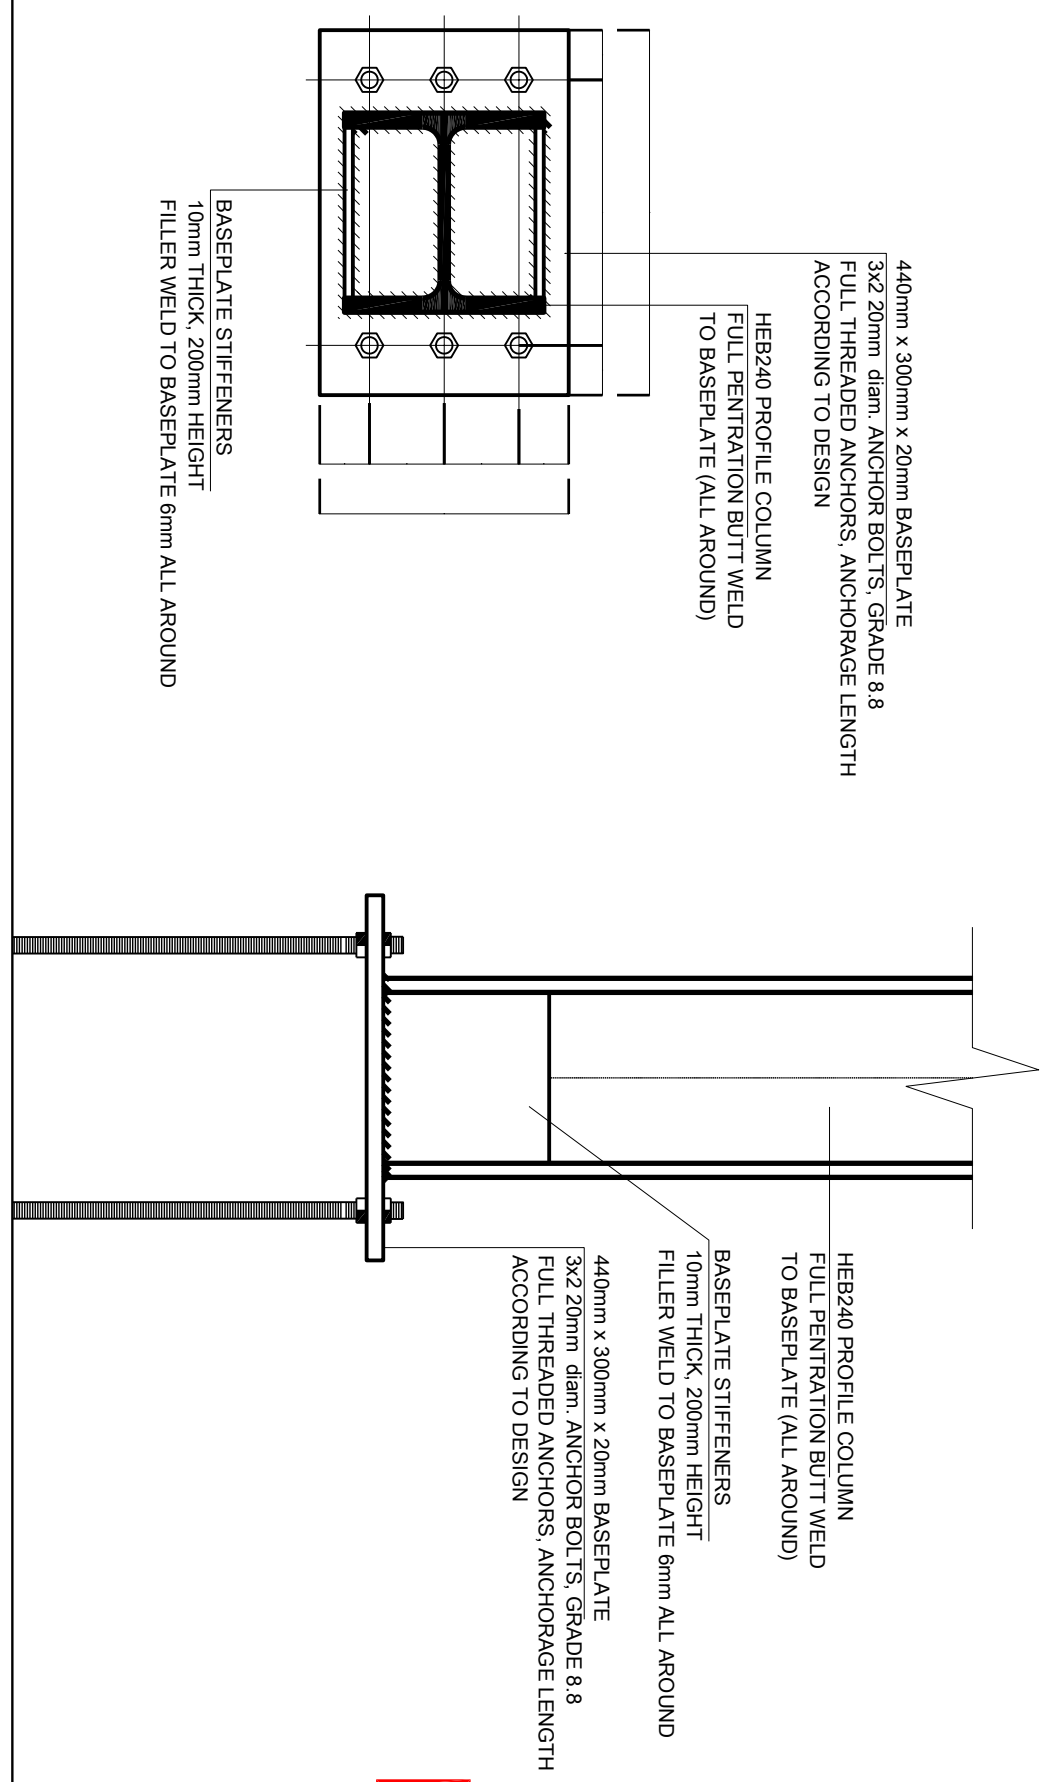


[illegible]

For guidance only. Do not scale off this drawing

1600
1500
1400
1300
1200
1100
1000
900
800
700
600
500
400
300
200
100
0

GENERAL NOTES

Notes:-

FOR APPROVAL

Rev	By	Chkd	Apprvd	Date	Description
-----	----	------	--------	------	-------------

Client


Michael W Conway
110 Melbourne Road
Ipswich
Leics
LE67 6NN
Tel 01530
mobile 07967 718075
Email:
mickconway22@btinternet.com

Project **FARM RELOCATION SITE**

Drawing
FARM BUILDINGS
CATTLE SHED
BUILDING 3

Drawn by:	MWC	Date:	DEC 19
Checked by:	MWC	Date:	DEC 19
Approved by:		Date:	

E19-29-073

Drawing Scale: