


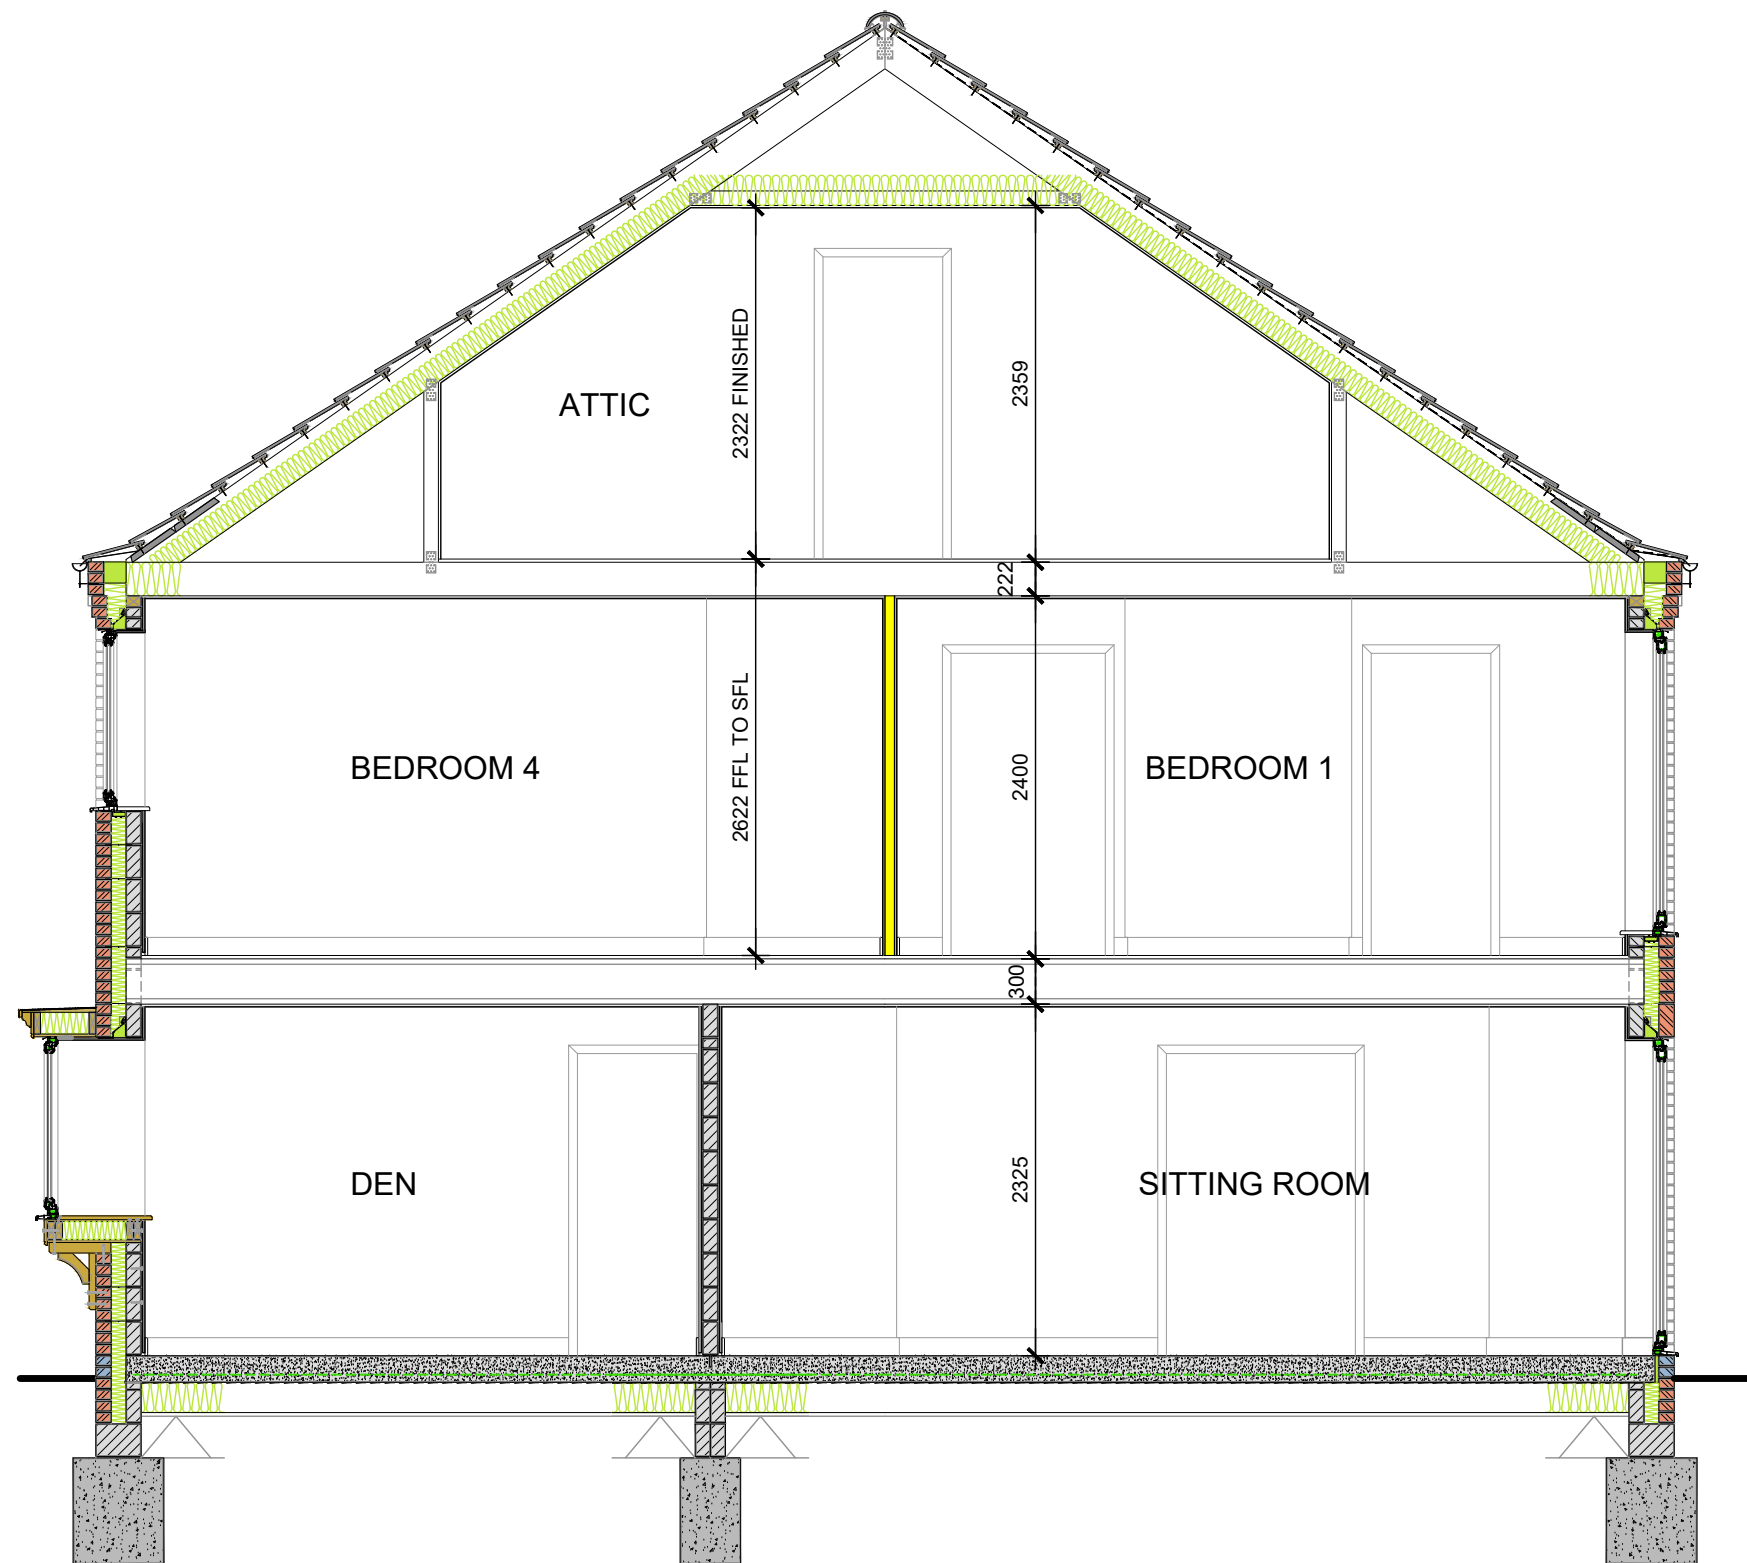

SECTION A - A
Scale 1:50

Project:
LOFT CONVERSION
72 SPINNEY VIEW, MAIN STREET,
CARLTON, CV13 0EZ

Description:
EXISTING SECTION

Rev:	Description:	Date:
Scale: 1:50 @ A3	Date: Feb 24	