



72 Spinney View, Main Street, Carlton

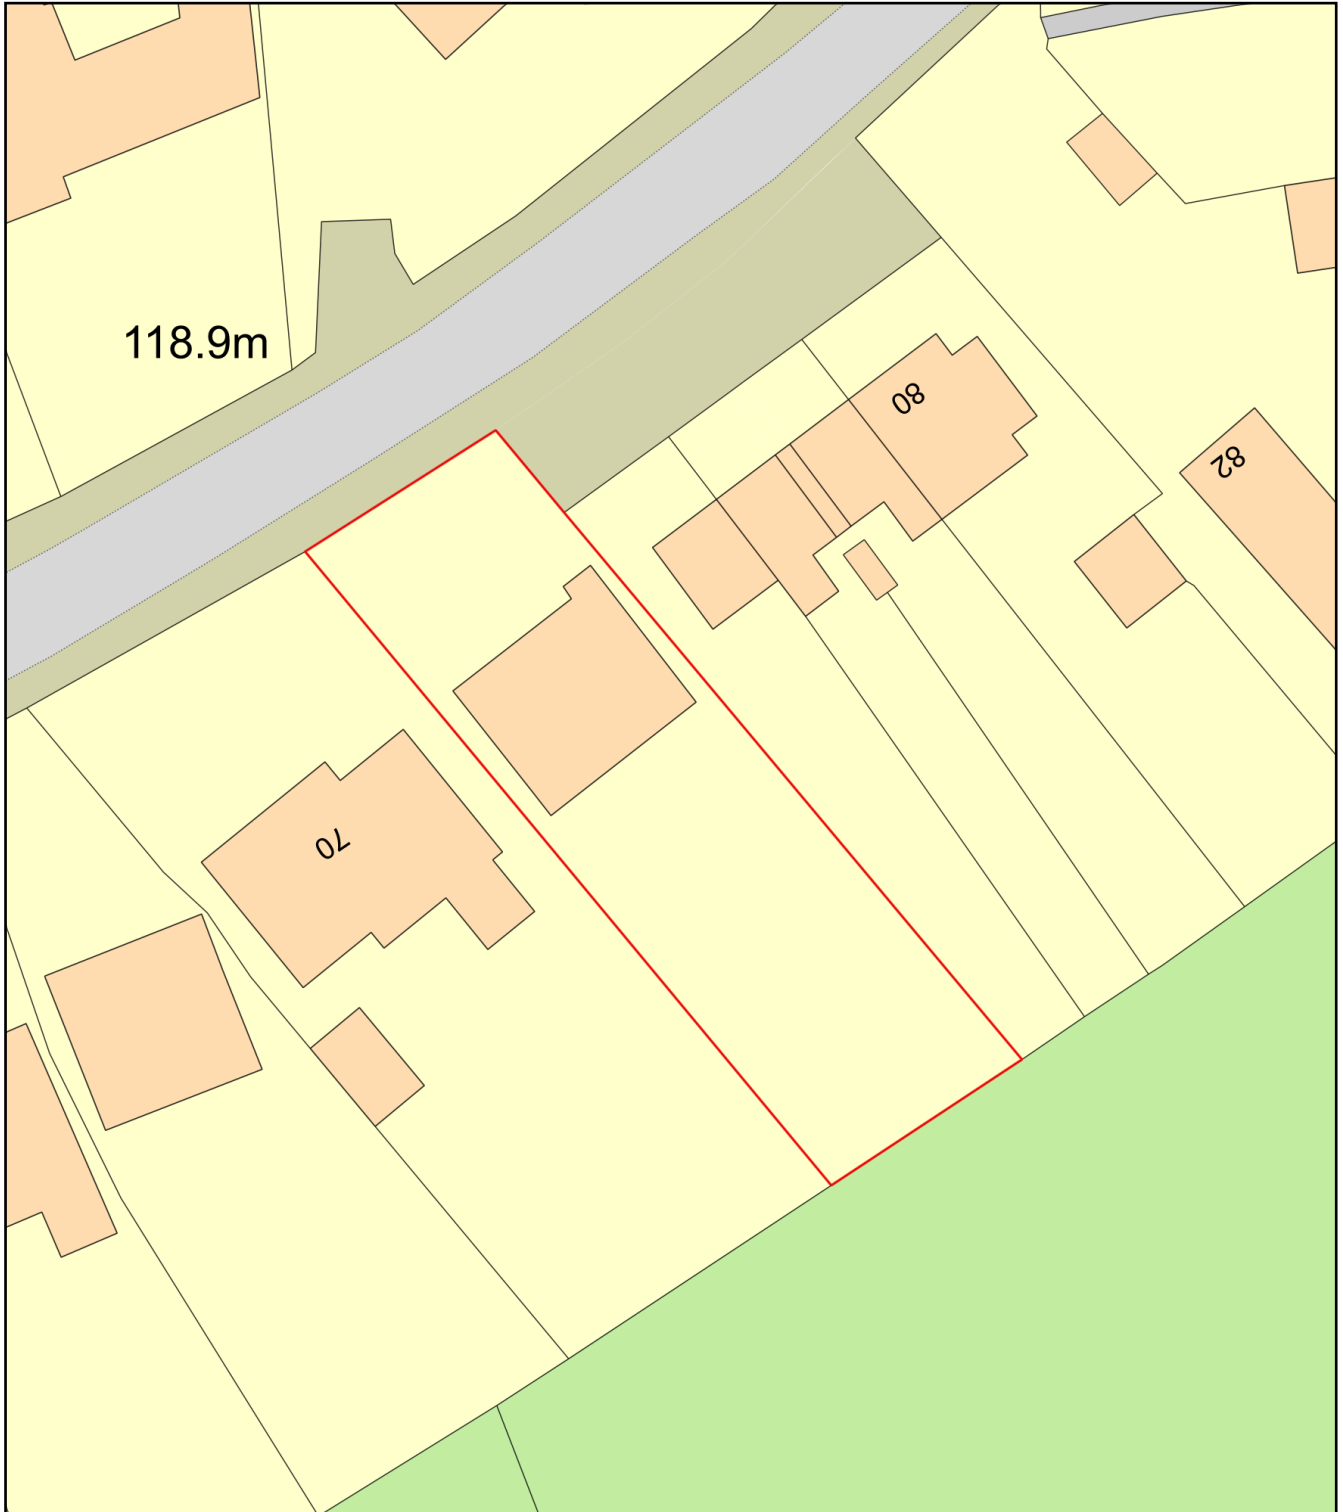

0 20
Metres

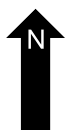

Plan Produced for: Mr David Wick

Date Produced: 21 Feb 2024

Plan Reference Number: TQRQM24052200348019

Scale: 1:500 @ A4