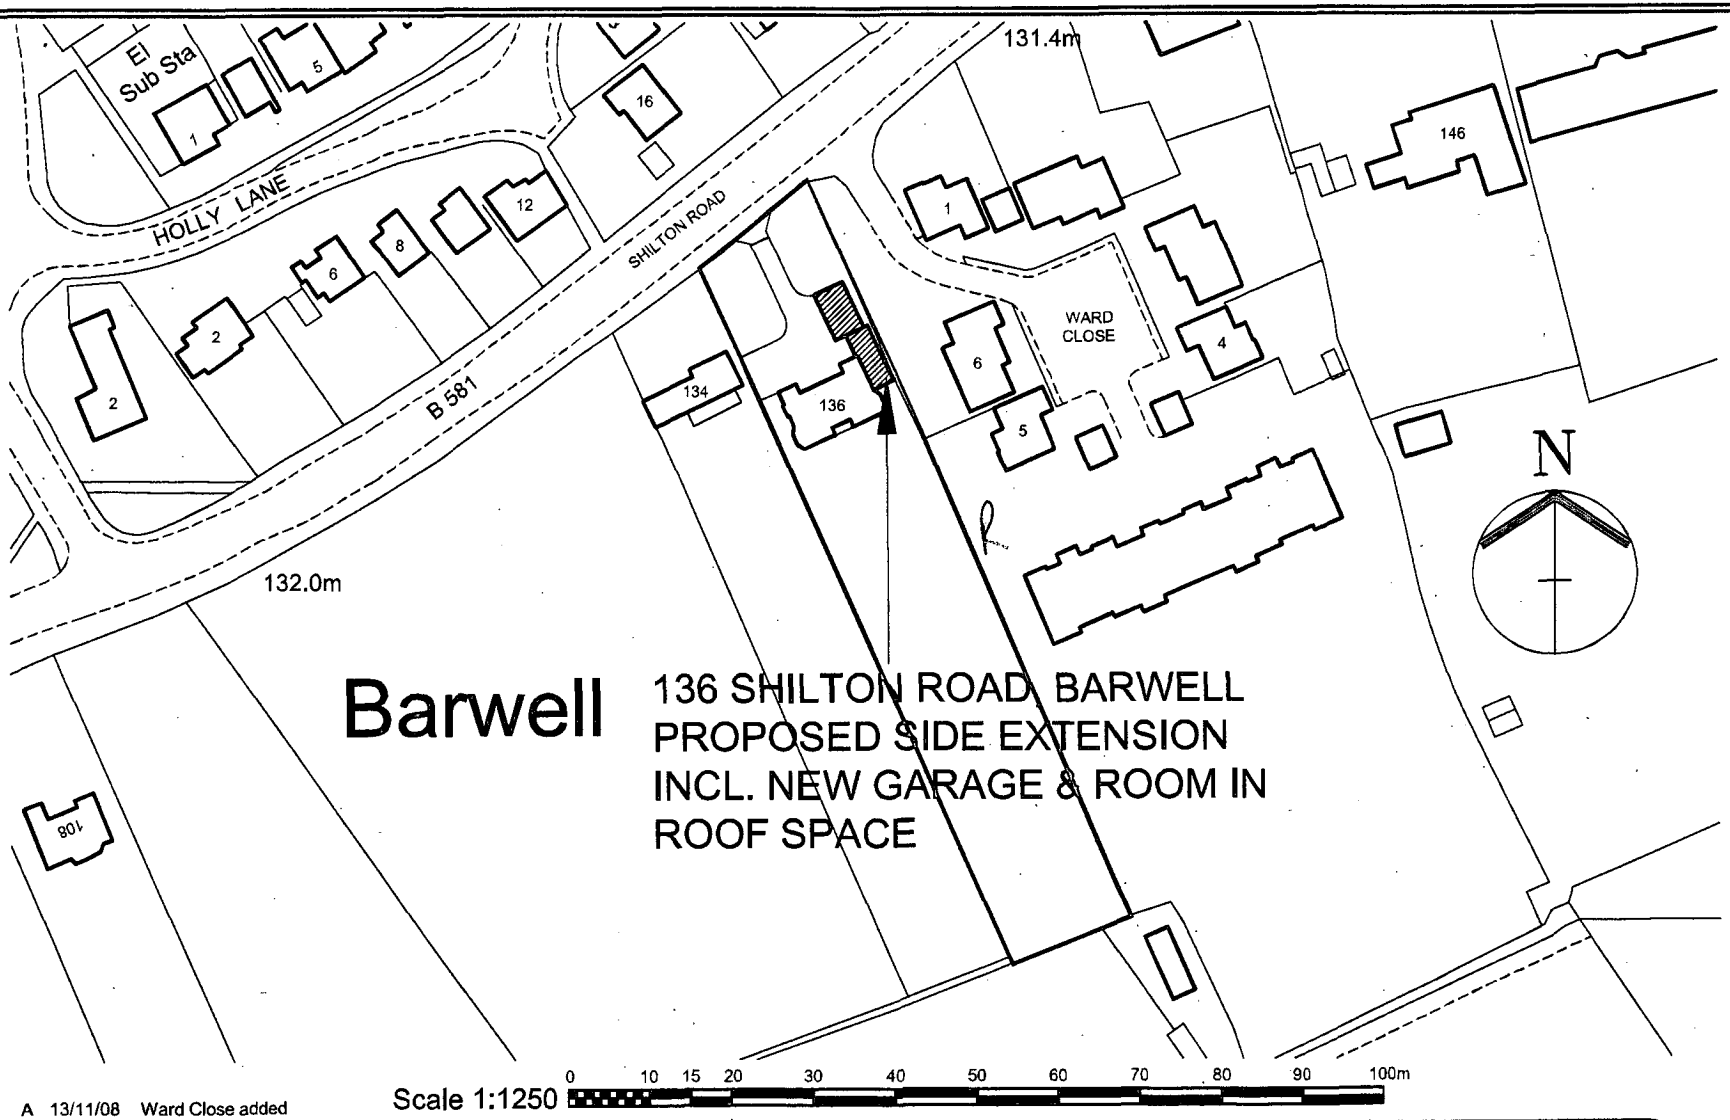


A 13/11/08 Ward Close added

CLIENT Mr & Mrs Pallett		A4 Sheet
PROJECT Claybrooke House 136 Shilton Road, Barwell LOCATION PLAN		

scale 1:1250	drawn JPP	drawing no. 4
job no. 2	date October 2008	rev. A
Tel (01455) 848464		