COPYRIGHT RESERVED
This drawing and the information it contains remains the property of Ken Walton and cannot be copied, communicated or loaned to a third party without written consent.
All dimensions to be checked with site measurement.
Do not manufacture by scaling from this drawing.

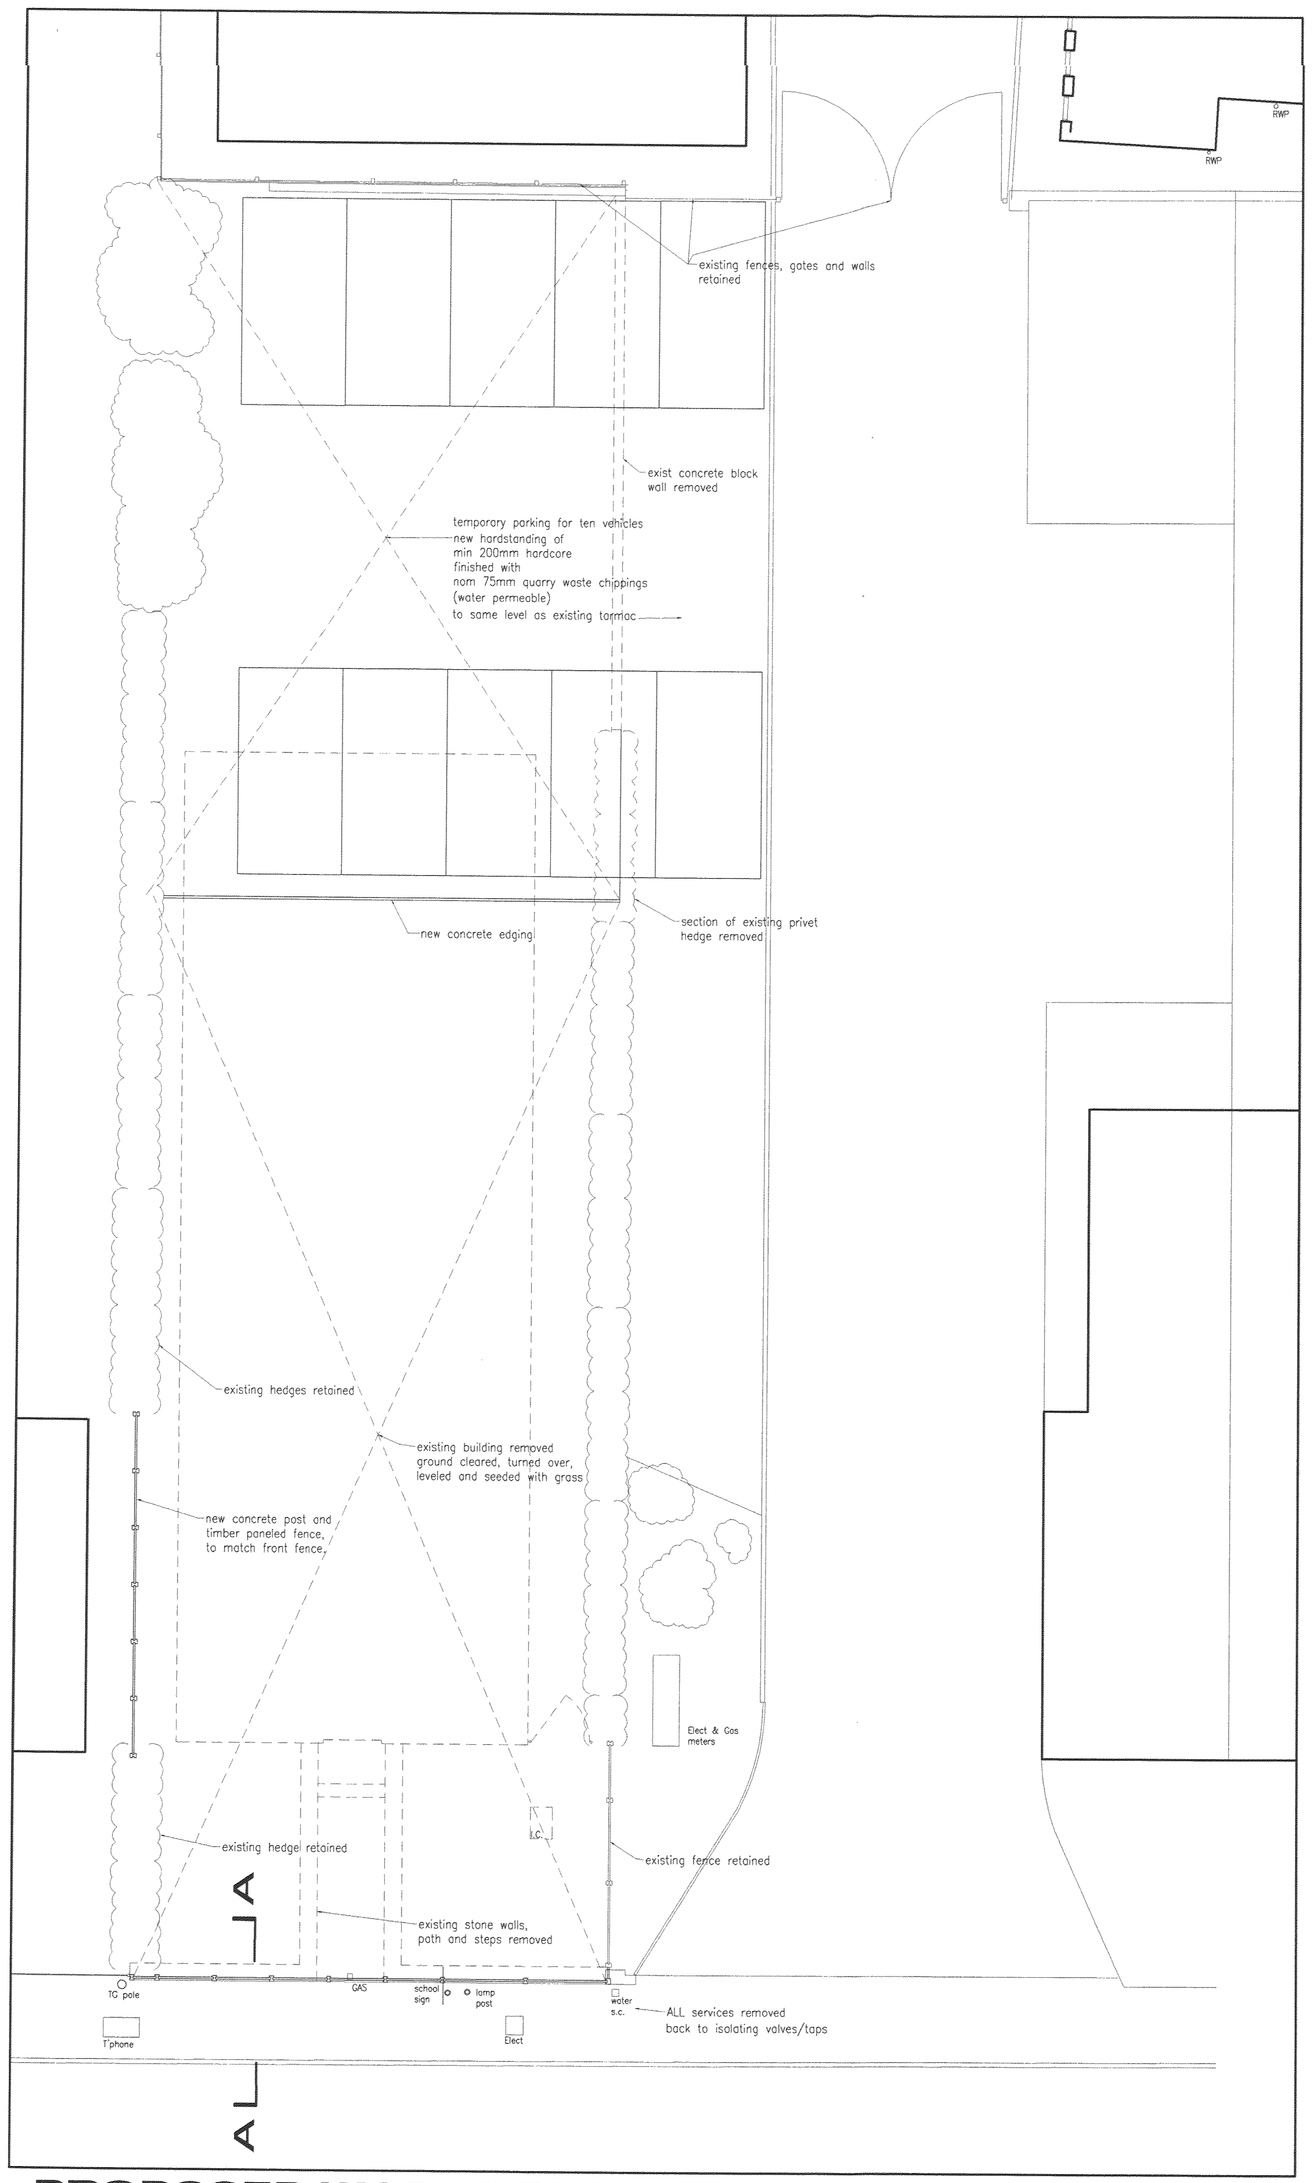


**PROPOSED WORKS PLAN** scale 1:100

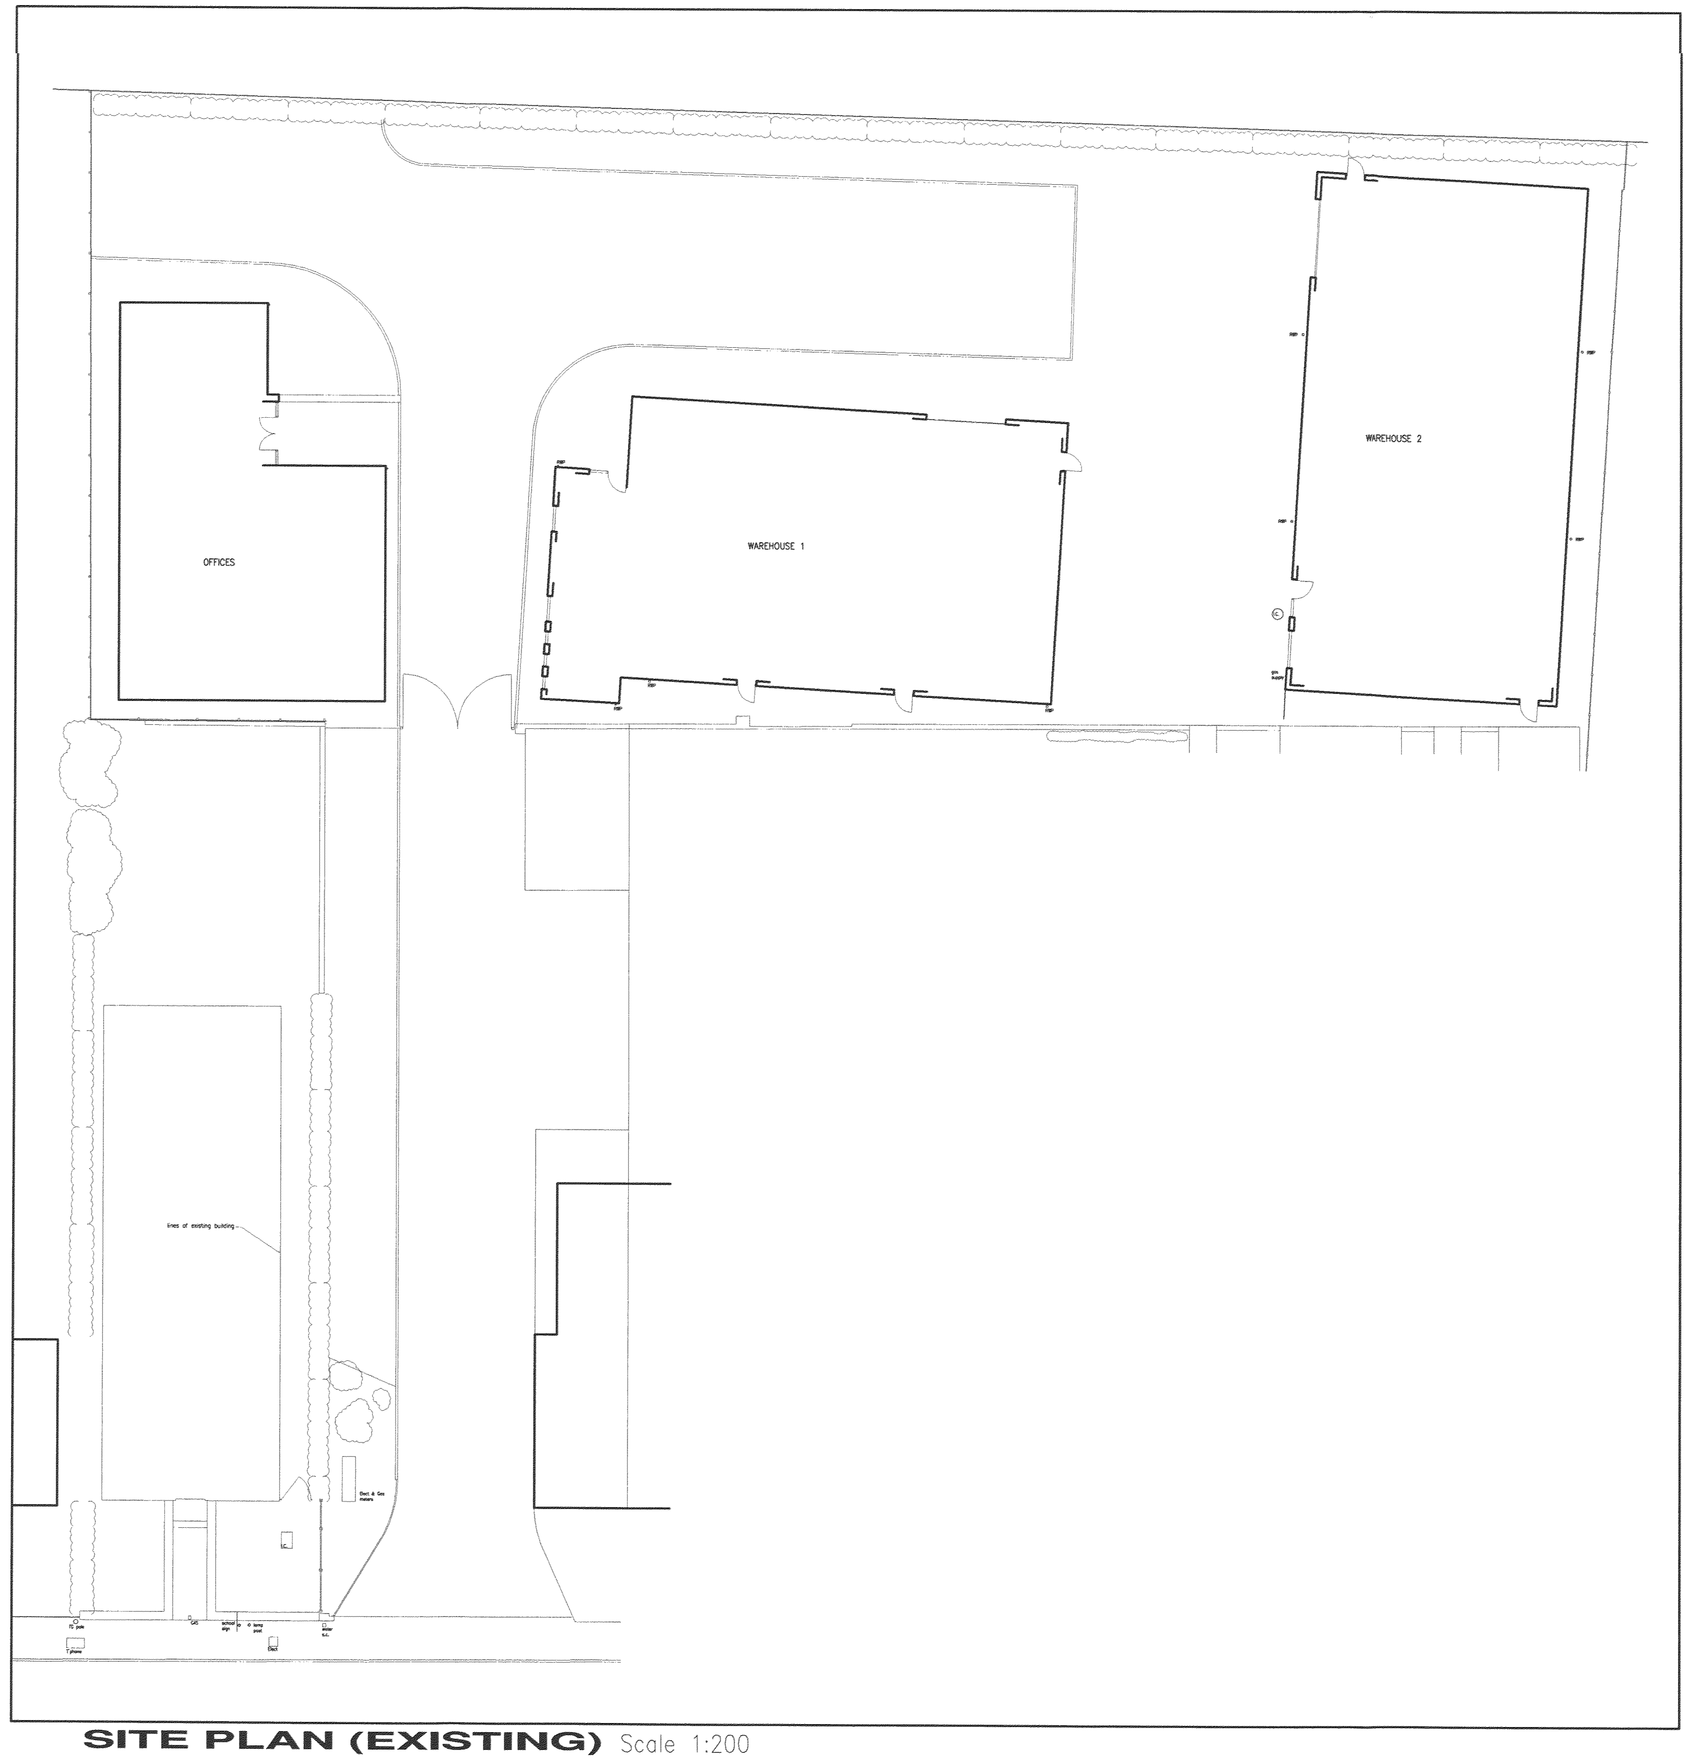


**SITE PLAN (EXISTING)** Scale 1:200

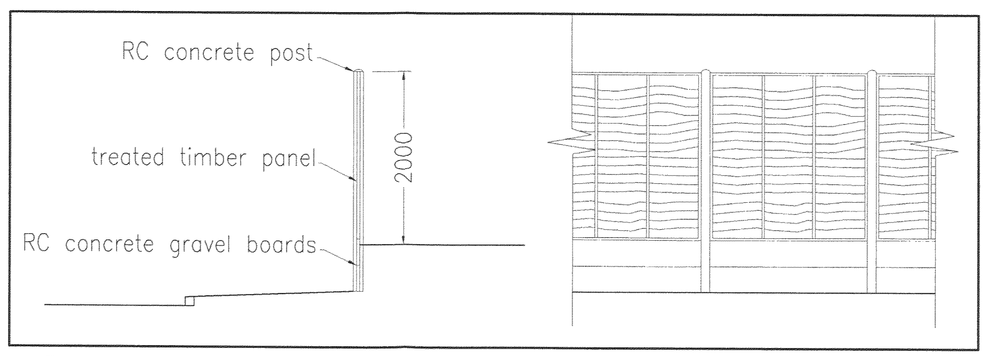


**SECTION A - A** scale 1:50 **ELEVATION**

DEVELOPMENT SERVICES
13 NOV 2008
RECEIVED

revisions

Ken Walton Designs
Paddock Barn, Heath Farm, Newbold Road, Osbaston, Nuneaton
Warwickshire CV13 0DS. Tel:Fax 01455 292117
DESIGNS

client
VERDON TRADING LTD
Church View
Dragon Lane, Newbold Verdon
LEICESTER LE9 9NG

title
PROPOSED TEMPORARY WORKS PLANS AND ELEVATION

| | |
|---|---|
| 1005/01/08 | drawing number |
| 1:200, 1:100 & 1:50 | scale @ A1 |
| 31:11:08 | date |